

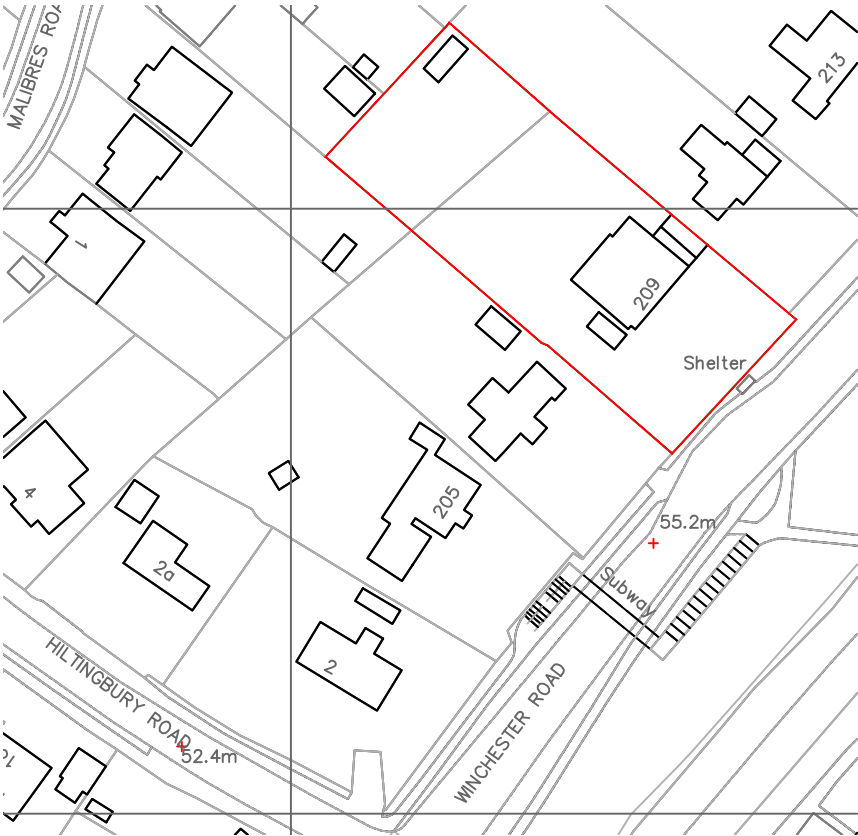
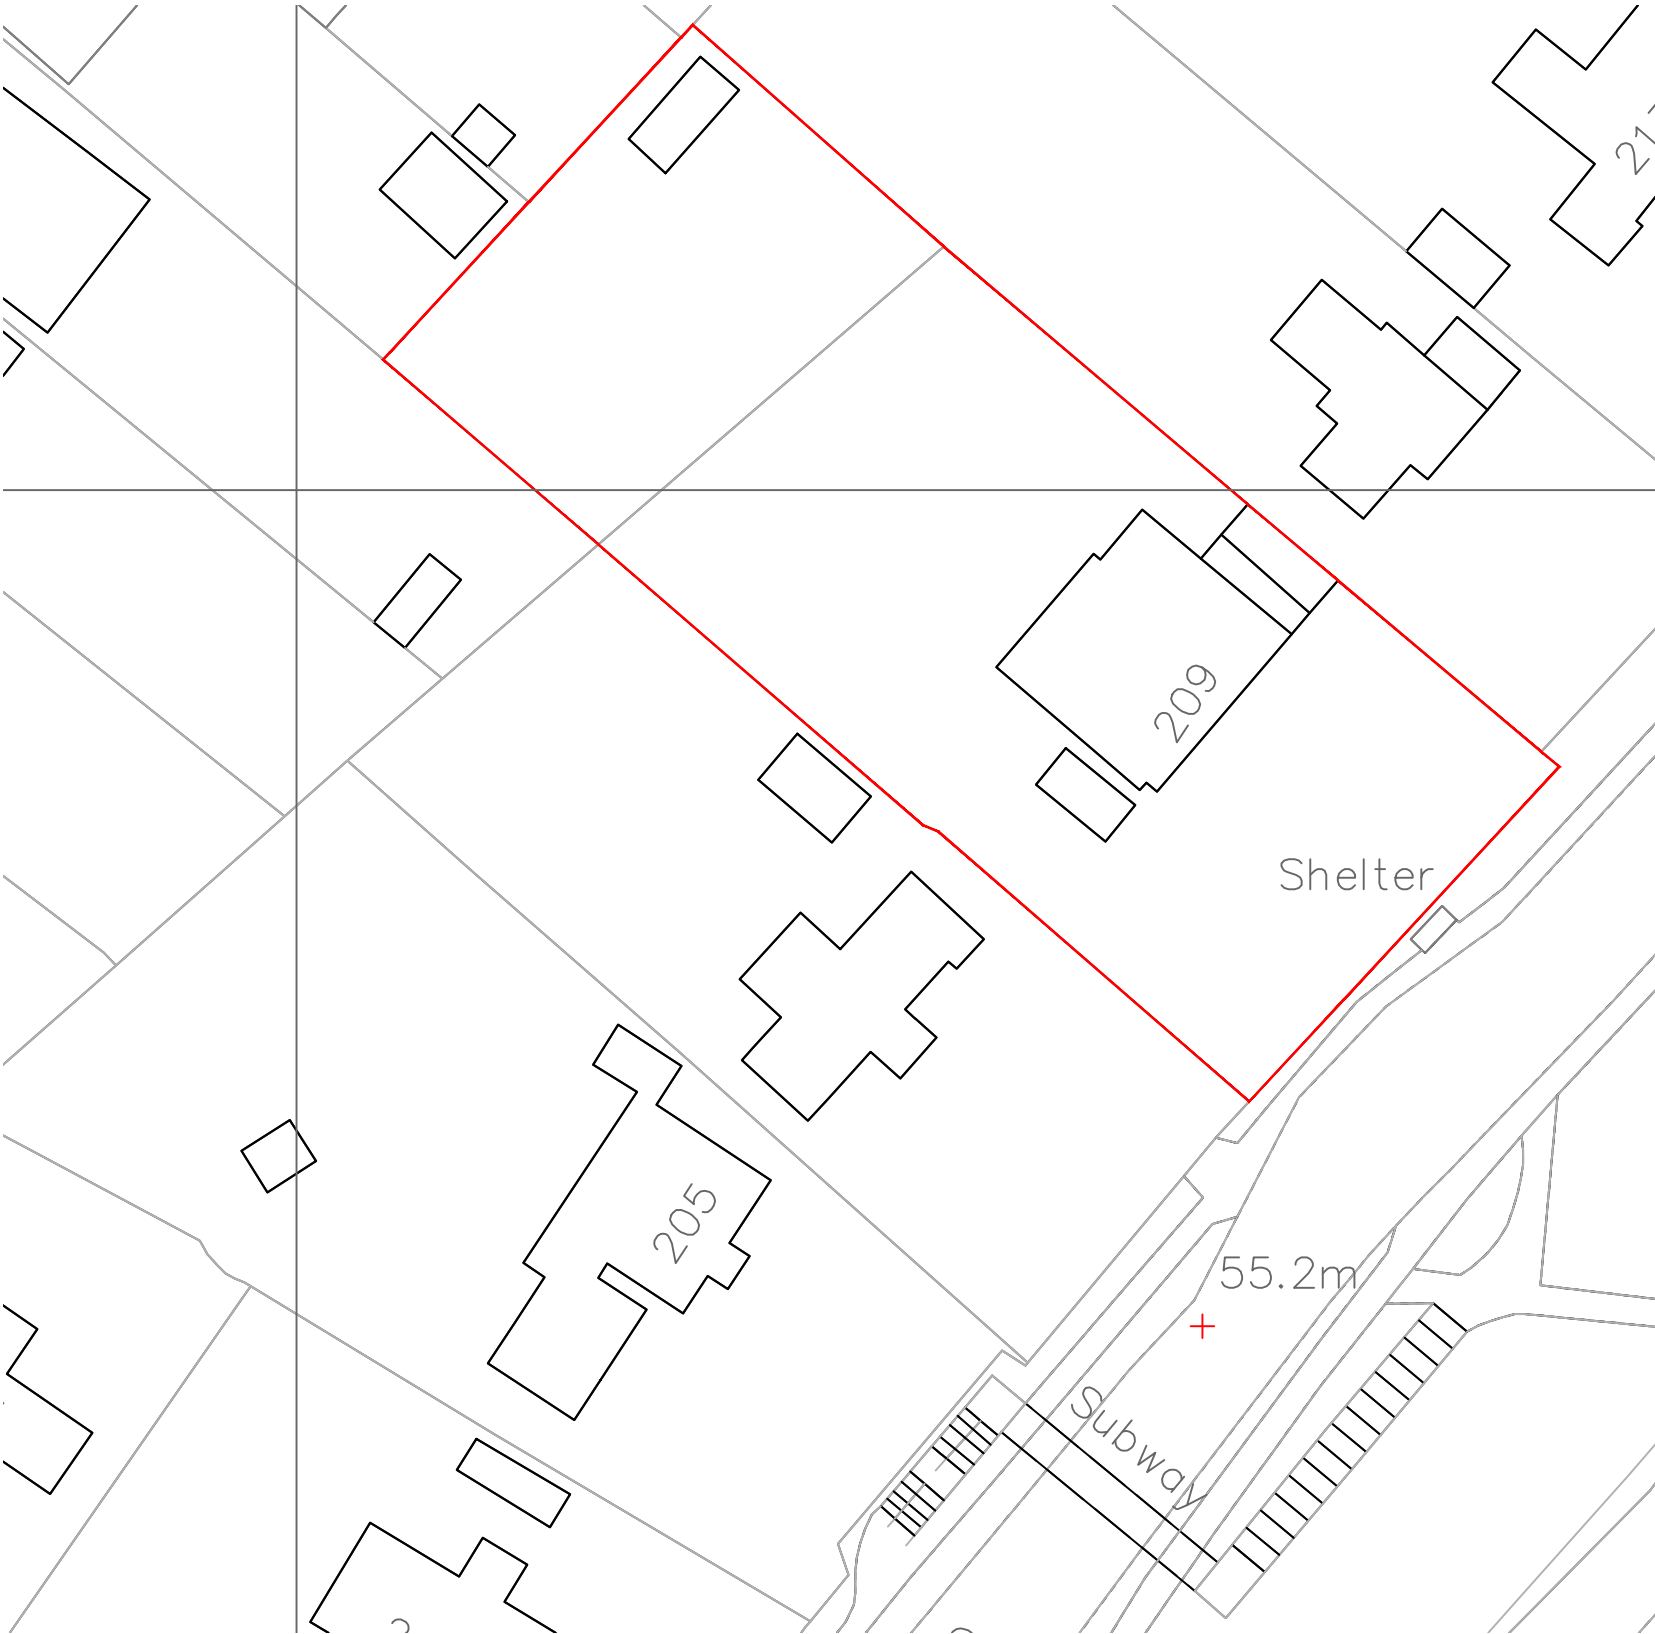


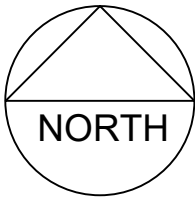


SITE LOCATION PLAN @ 1/1250

Streetwise licence No. 100047474

© Crown Copyright and database rights 2020 OS

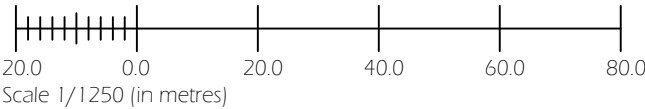

SITE BLOCK PLAN @ 1/500

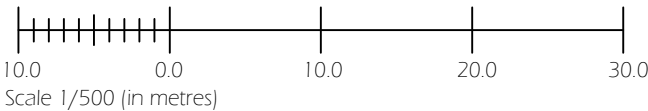

Revision Notes:

Rev:	Date:	Description:
a	22/11/2022	Repositioned

Date:
November 2022

Scale @ A3:
1/500 & 1/1250

Drawing Status:	Drawn:	Checked:
Design	dmm	mp

Project:
209 Winchester Road
Proposed Ancillary Annexe

Drawing Title:
Locality and Block Plan
As Existing

Client:
Mr & Mrs Chivers
Chandlers Ford

Project:	Dwg No:	Rev:
2077	900	a

Temple Ford Design Ltd
architects



T 023 8027 6393
E templeforddesign@gmail.com W templeforddesign.co.uk