


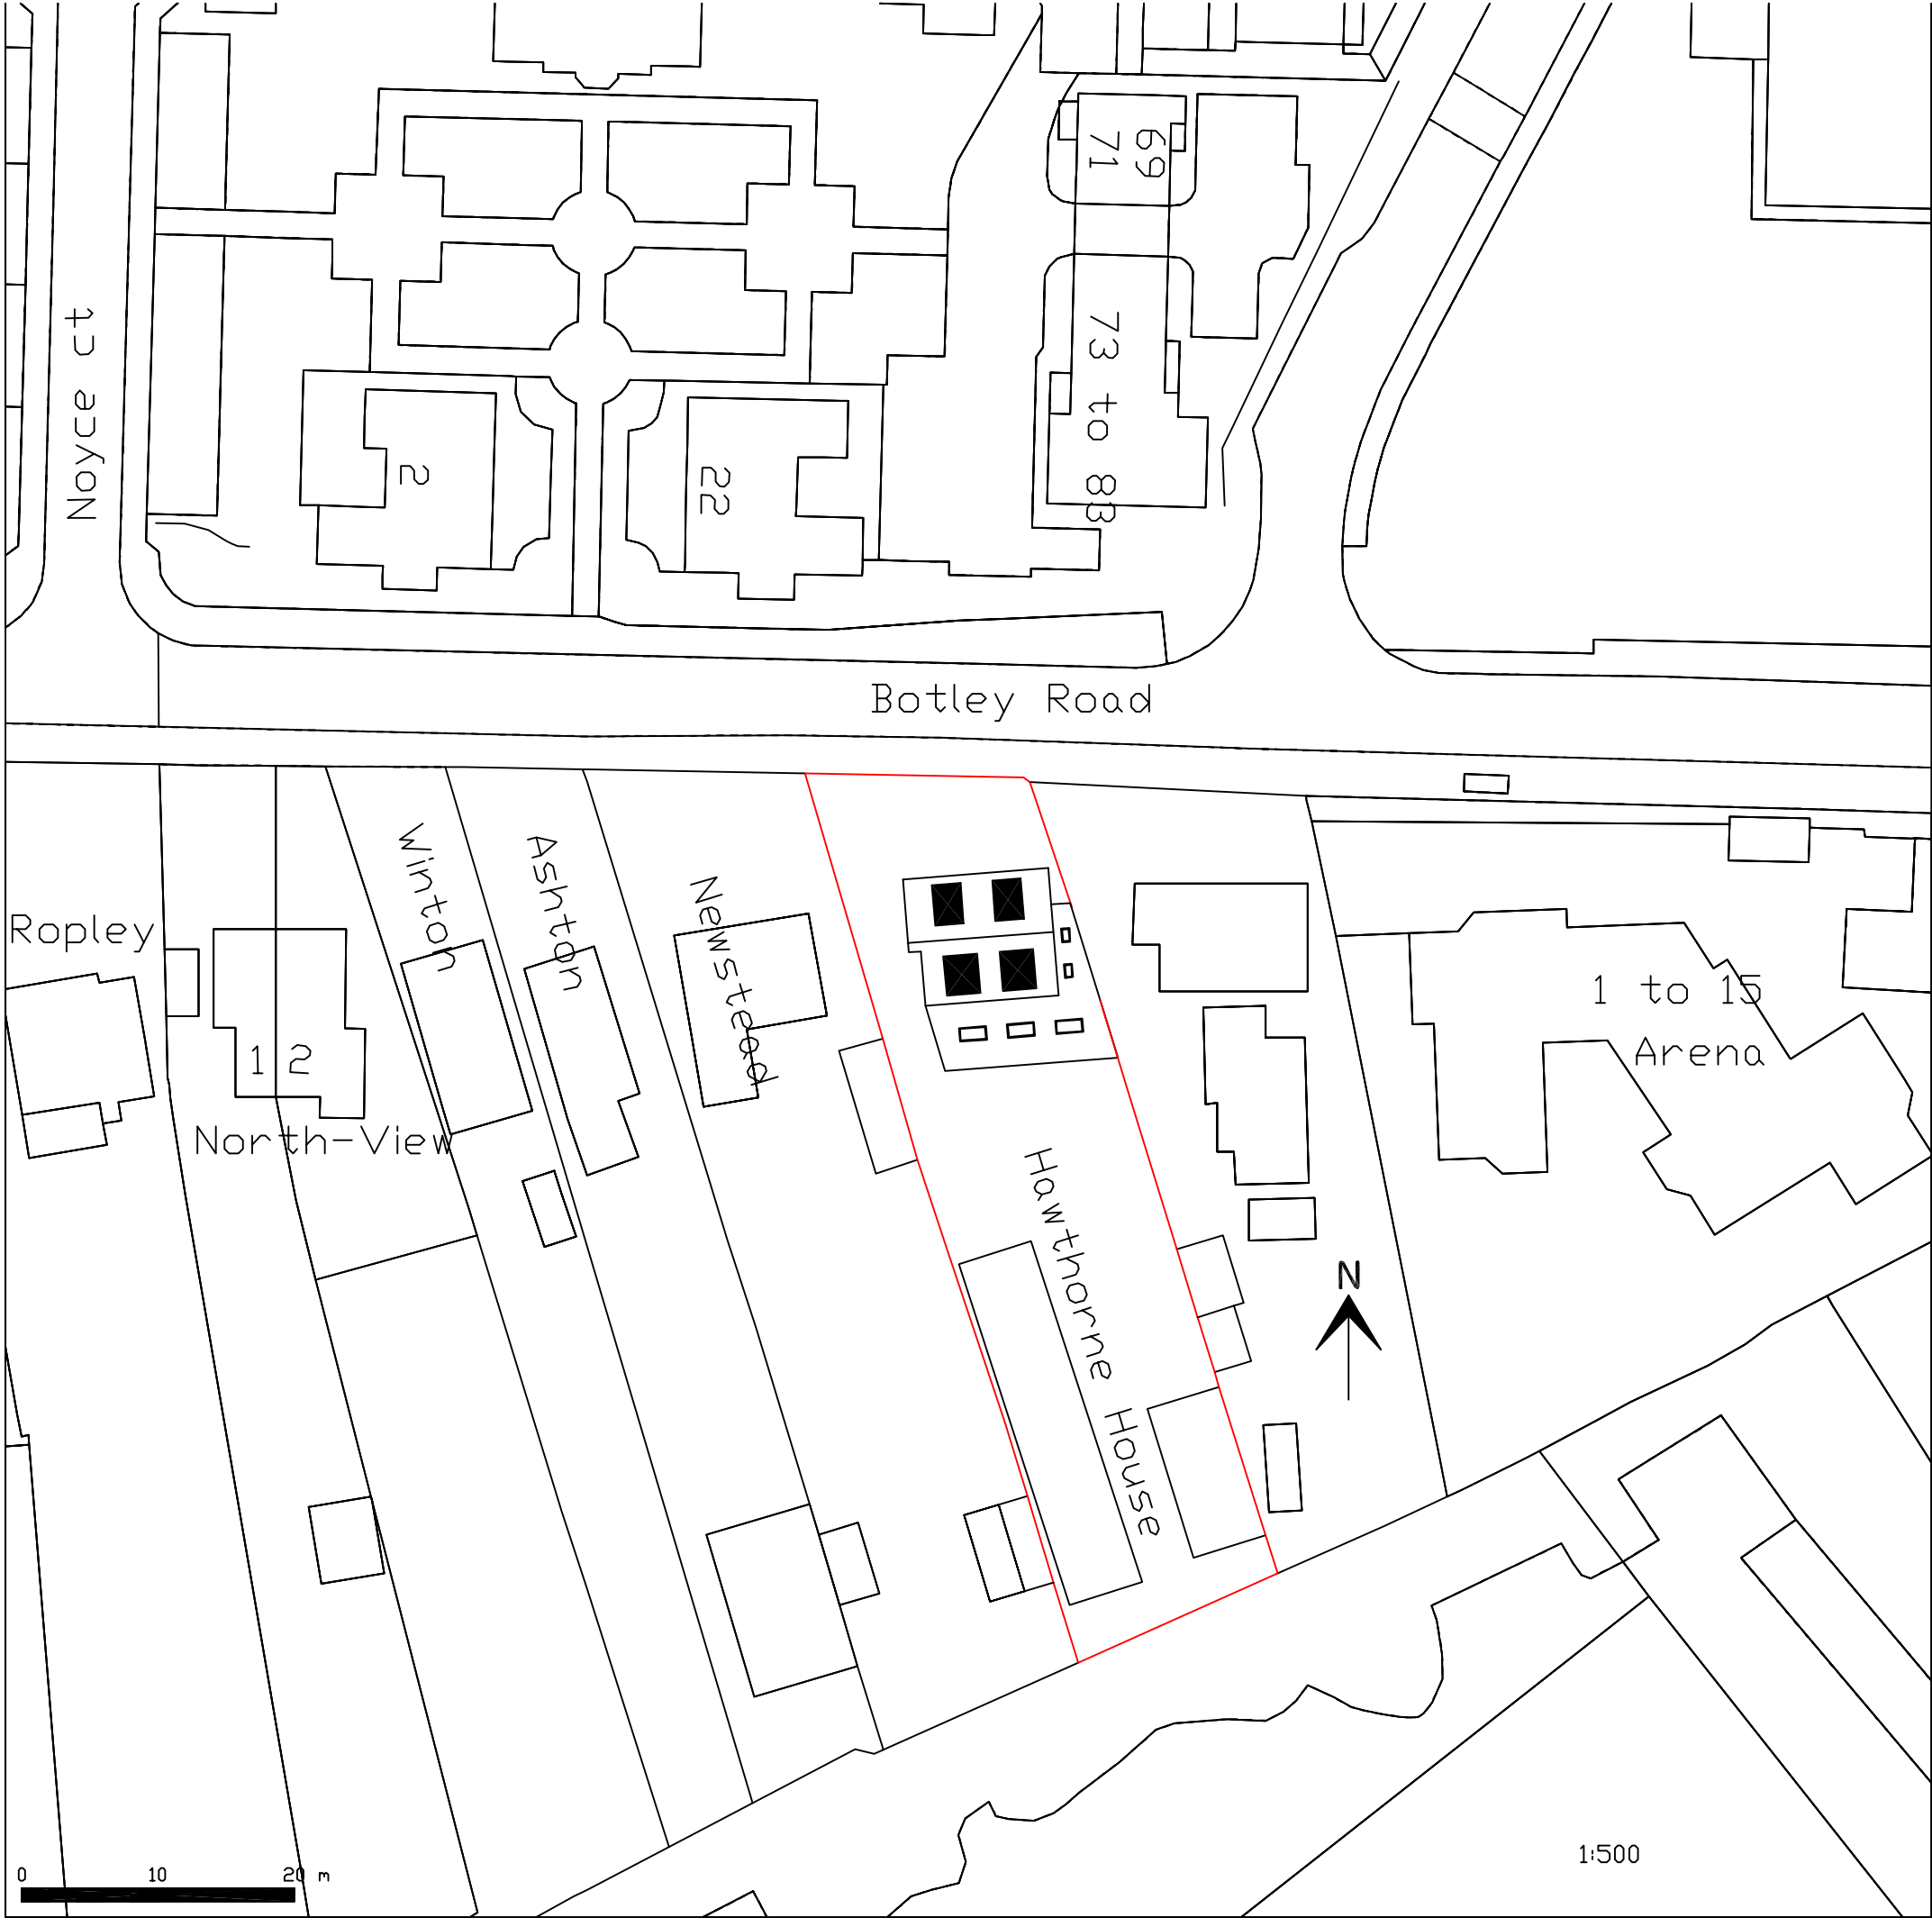

Address	Hawthorne House Botley Rd S030 3HA
Description	Rear ground floor extension
Client	P Bunting
Scale	1:1250 & 1:500
Paper size	A3
Plan Ref	HHBR - LC - JT - 06 - Amend2 - R

All new glazing to be clear unless obscured is specified by planning. No part of the proposed extension will overhang any adjoining property. Do not scale from the drawing for other than planning purposes, all sizes to be confirmed on site before construction.

