


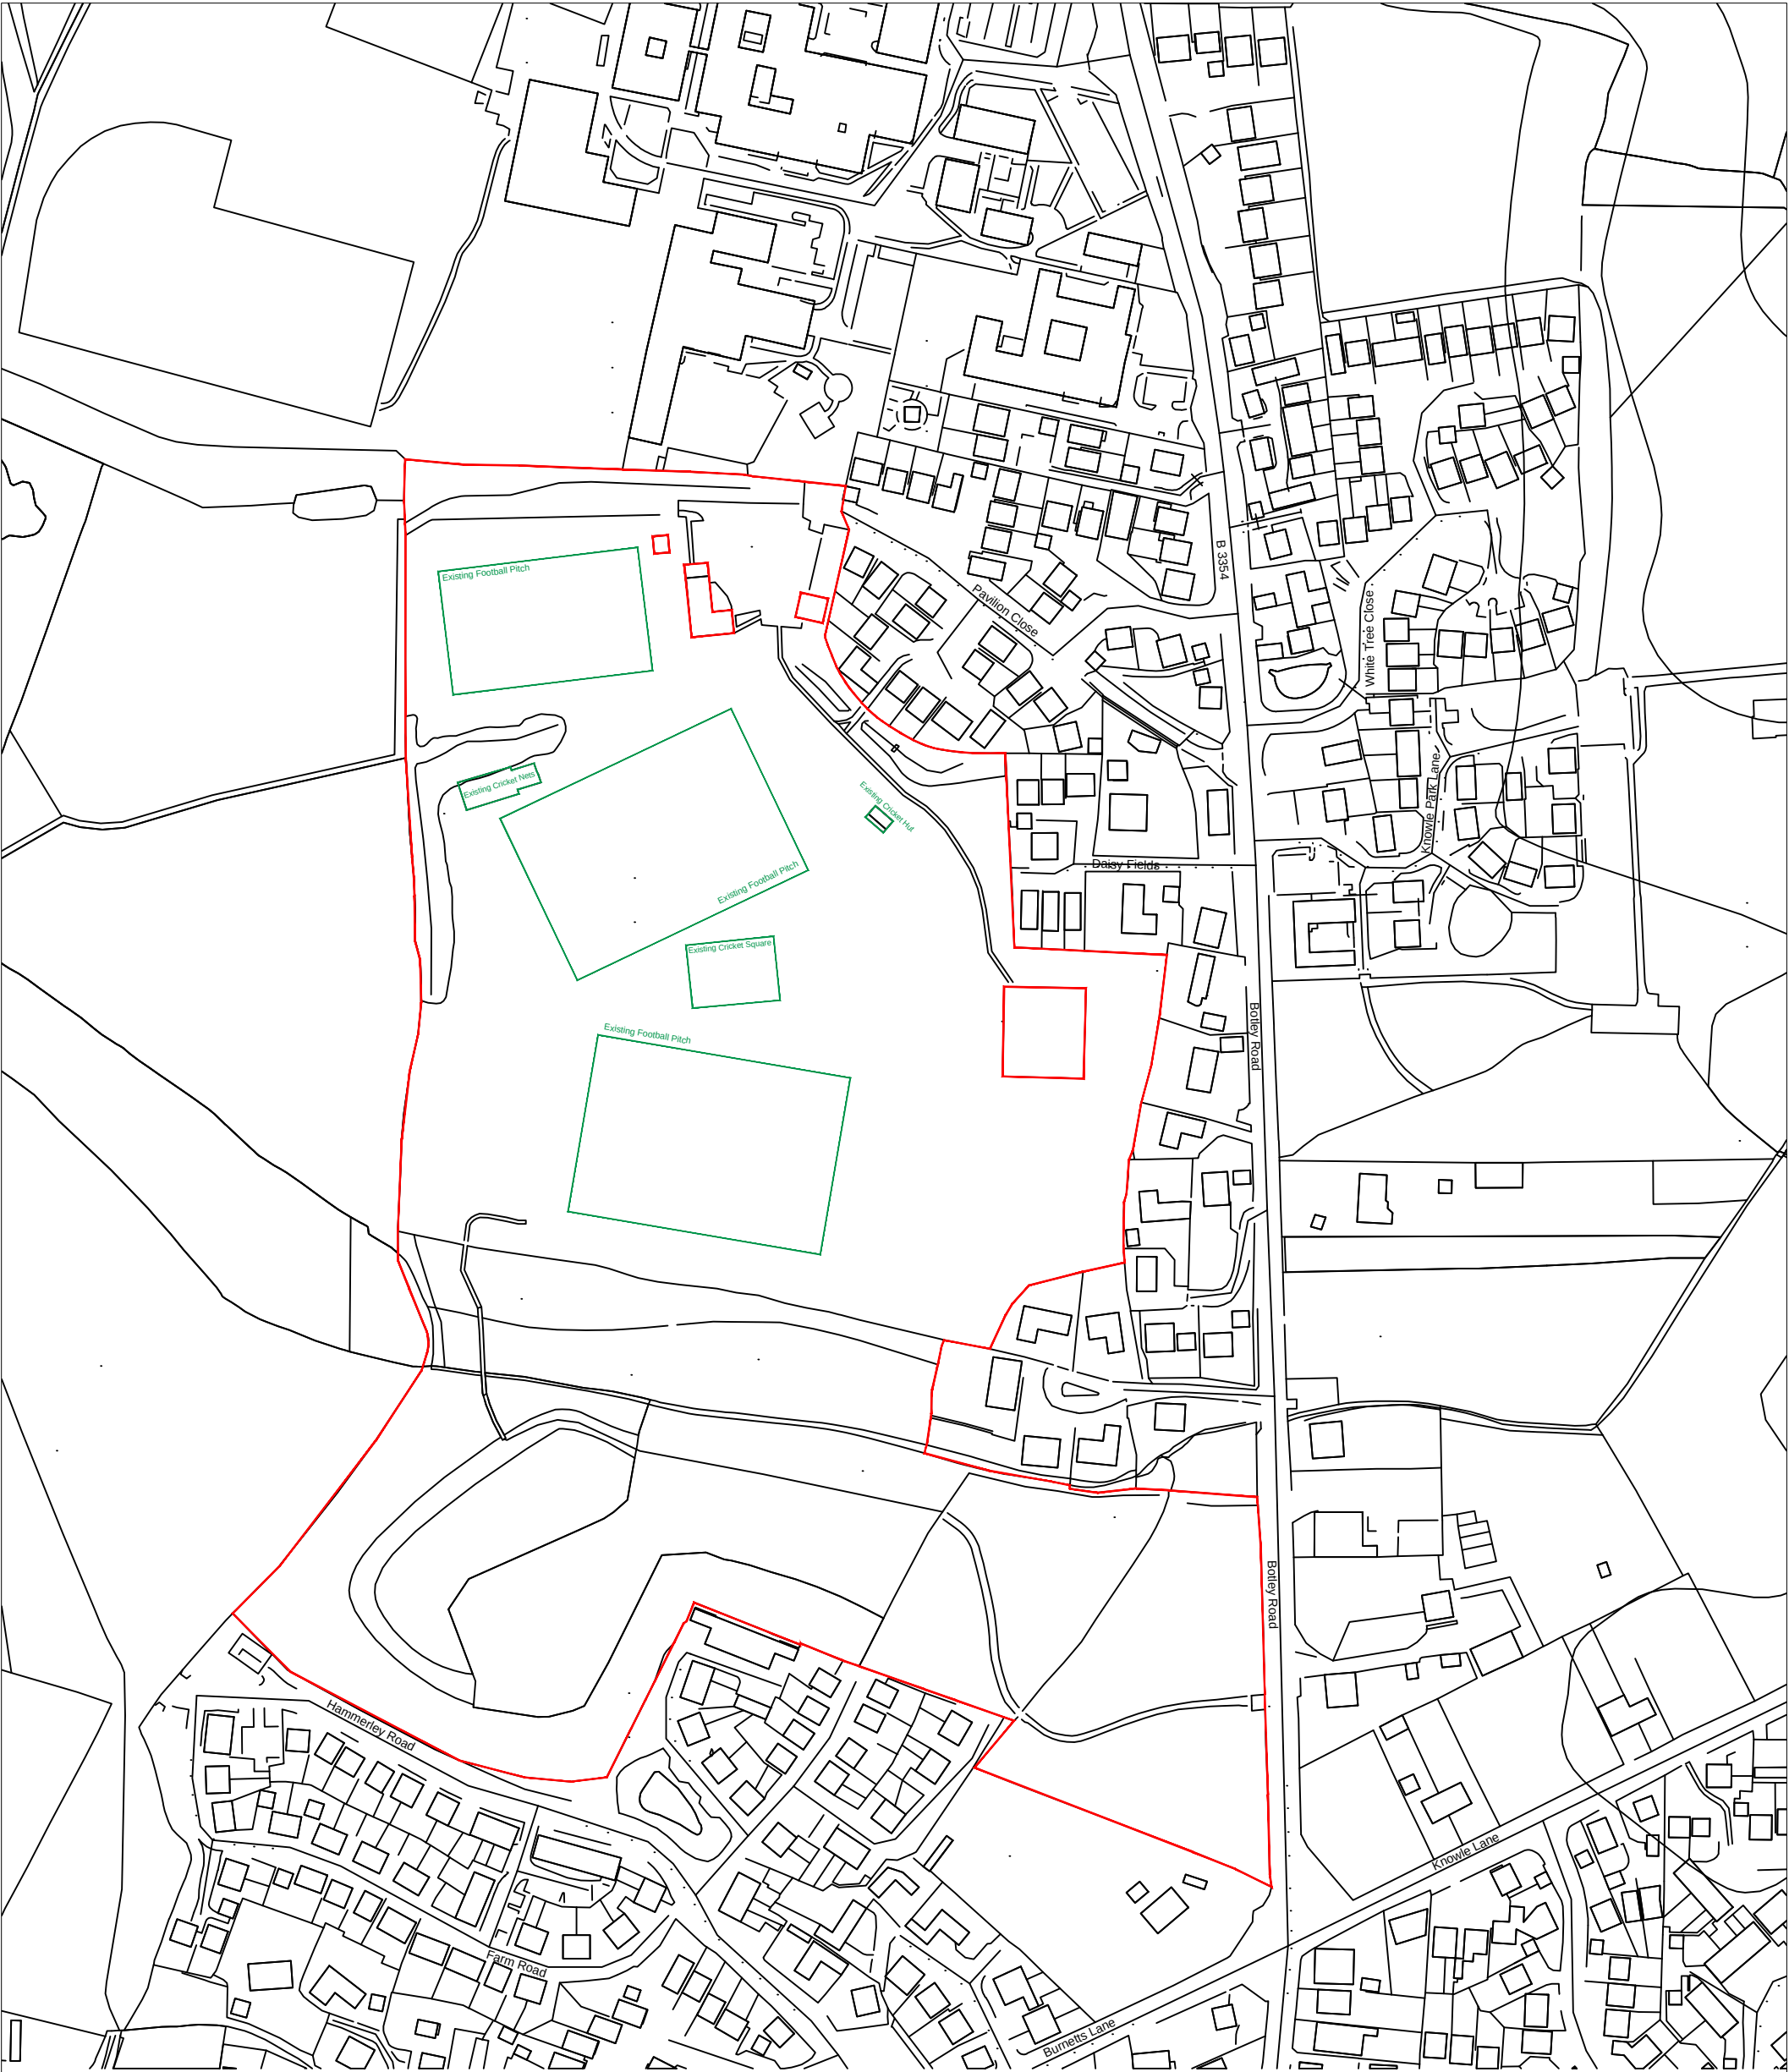

LEGEND

- Site Boundary
- Existing Sports Pitches / Facilities

0m 50m 100m

Scale bar @ 1:2,500

Site Mid-Point Coordinates
Easting: 4494035
Northing: 117717



TGMS Sports Surface Consultants

TGMS, 4 Doolittle Mill, Froghall Road, Amphill, Bedfordshire, MK45 2ND

Tel: 01525 307060
Web: www.tgms.co.uk
Email: enquiries@tgms.co.uk

TGMS and PSD Agronomy are trading names of Professional Sports Turf Design (NW) Ltd.
Company Number 03567636.
Registered Office: Shorrock House, 1 Faraday Court, Fulwood, Preston, Lancashire, PR2 9NB.
Directors: Charles Wendergon, Aurélien Le Blon.

Drawing Title

Block Plan - Existing Layout

Project : Lapstone Playing Fields

Client : Eastleigh Borough Council

Consultant : Matt Young

Date : 28/11/2022	Drawing Status : Planning	
Scale : 1:2500	Paper Size : A3	
Drawn by : OM	Checked by : MY	Approved by : MY

Drawing Number	Revision
TGMS1111.9-5	0

Data copyright © PSD (NW) Ltd