



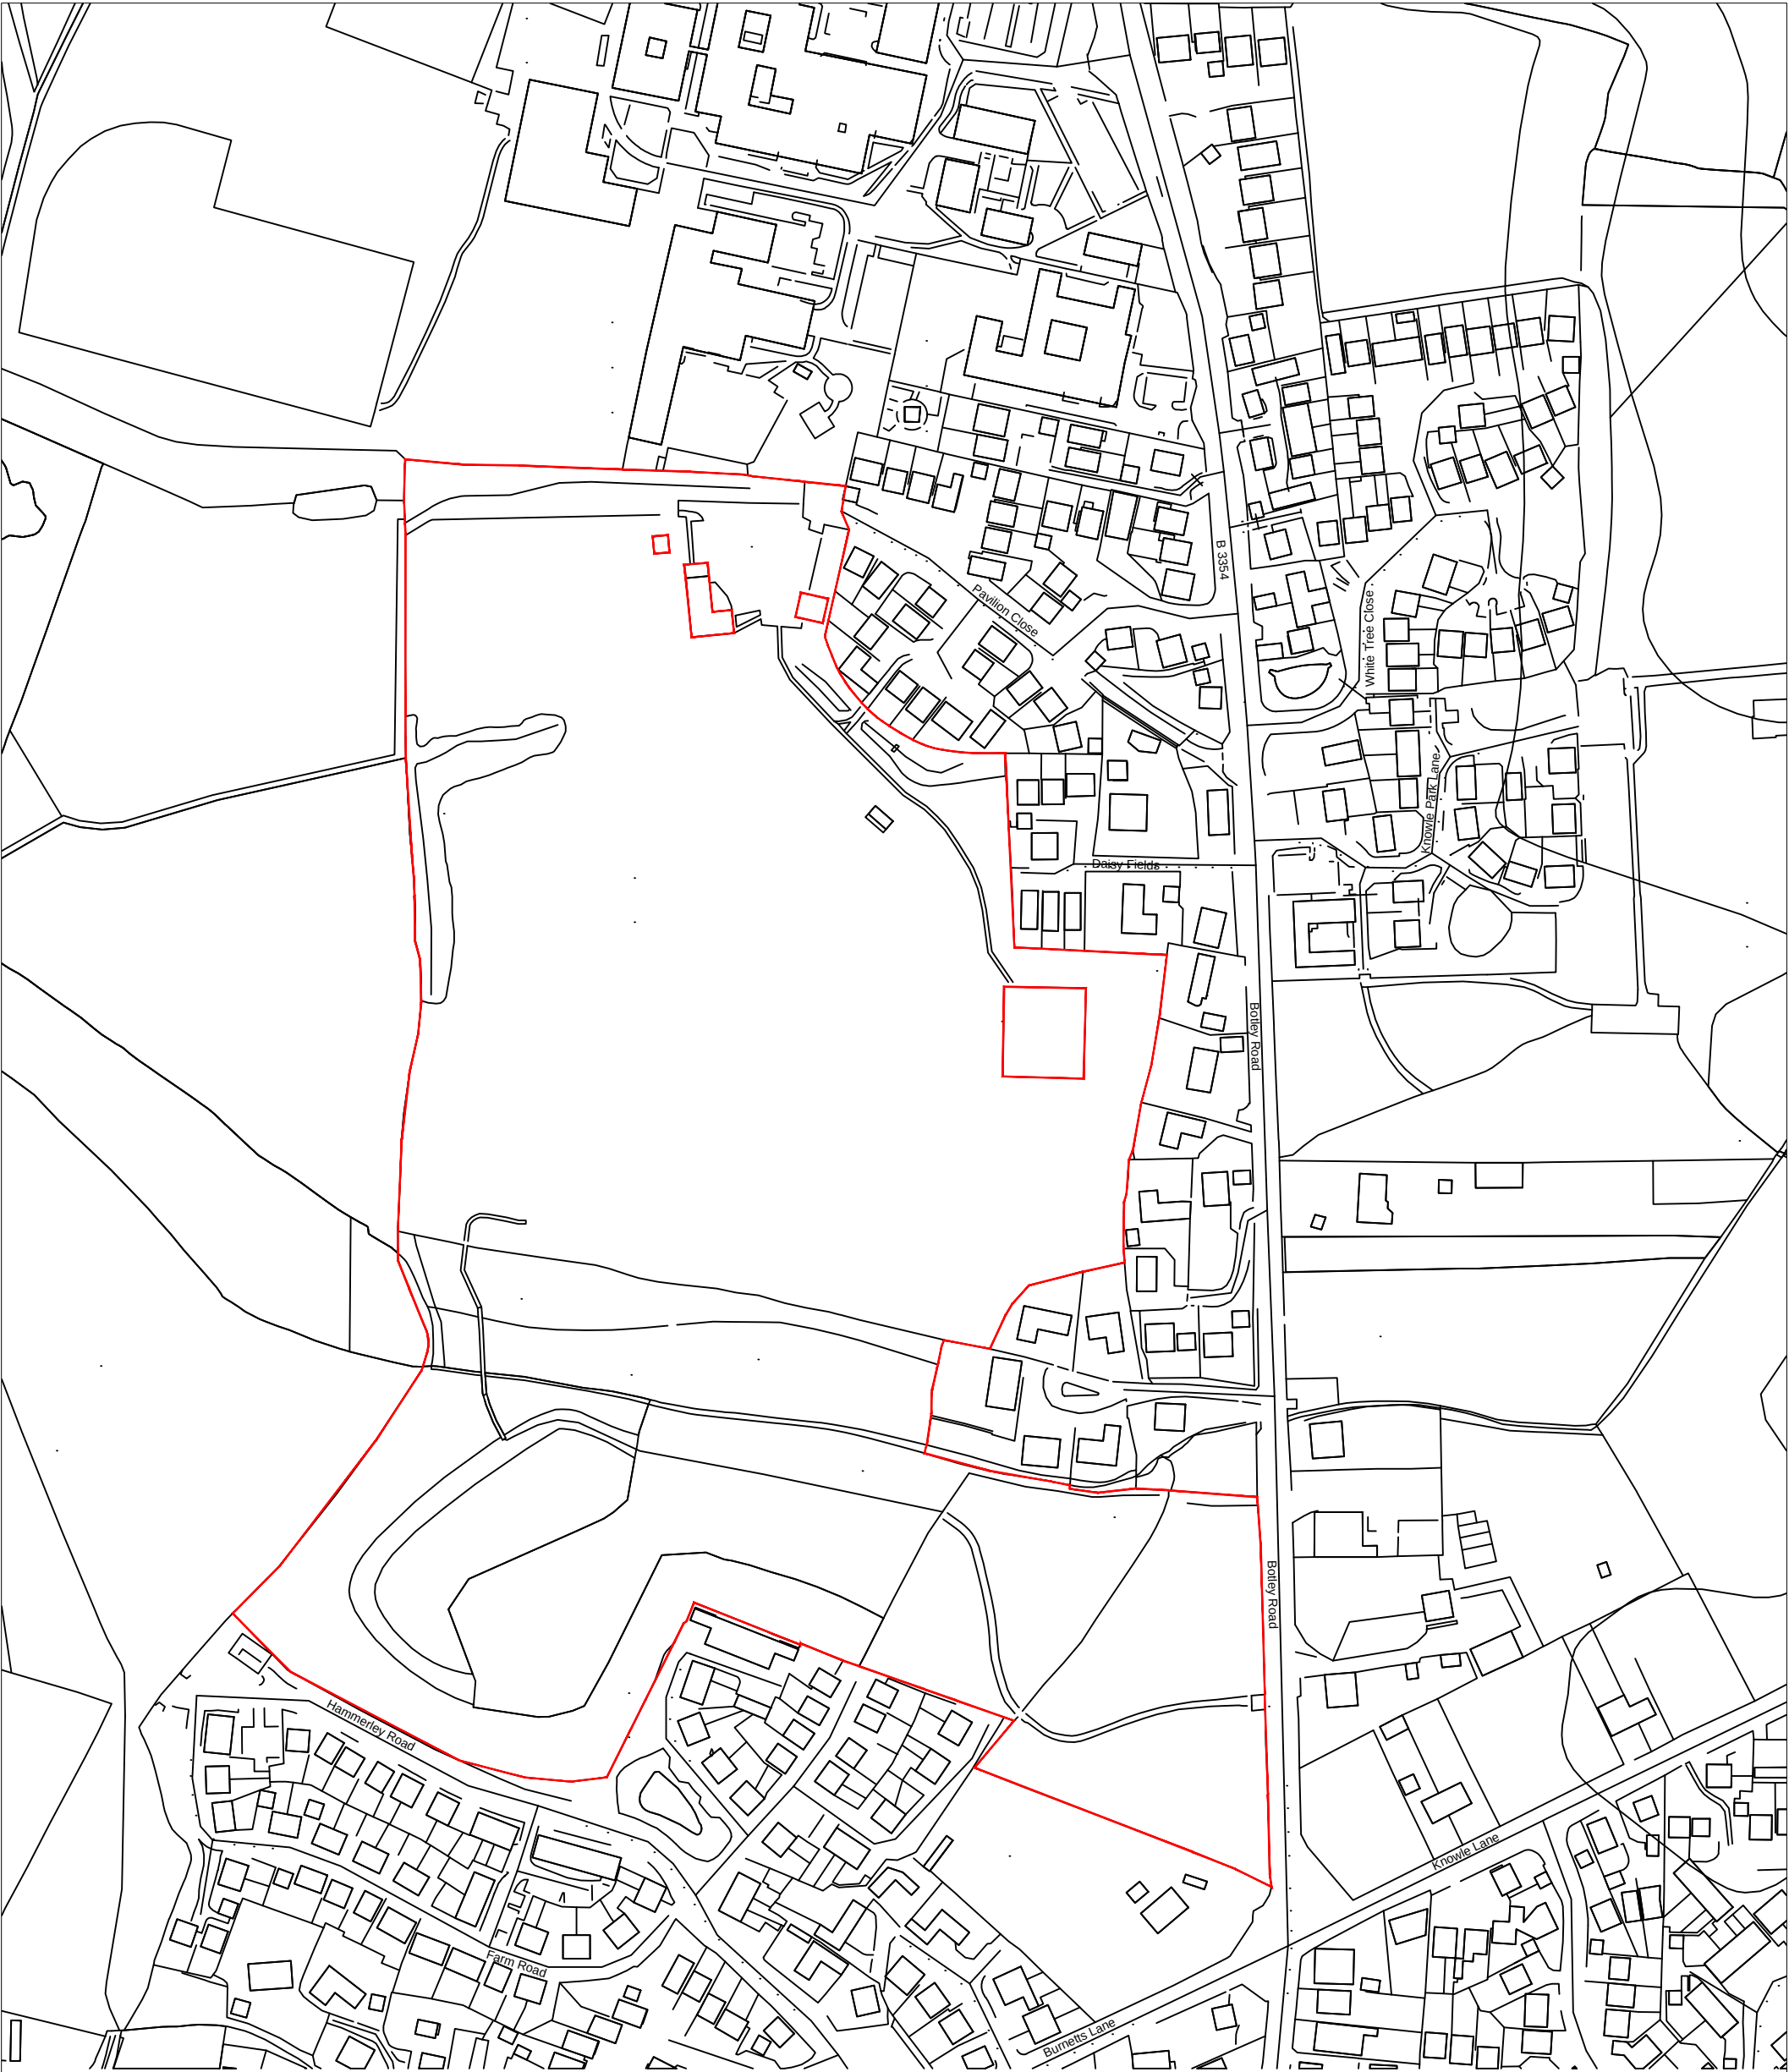

LEGEND

— Site Boundary

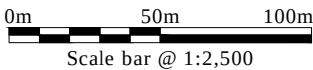

Site Mid-Point Coordinates
Easting: 4494035
Northing: 117717



TGMS, 4 Doolittle Mill,
Frogghall Road, Amphil,
Bedfordshire, MK45 2ND
Tel: 01525 307060
Web: www.tgms.co.uk
Email: enquires@tgms.co.uk

TGMS and PSD Agronomy are trading names of Professional Sports Turf Design (NW) Ltd.
Company Number 03576336.
Registered Office: Shorrock House, 1 Faraday Court, Fulwood, Preston, Lancashire, PR2 9NB.
Directors: Charles Wendergon, Aurélien Le Blon.

Revisions				
Rev	Date	Description	Drawn By	Checked By
1				
2				

Notes:
1) Background mapping OS VectorMap © Crown copyright and database rights [2017] OS 0100042840.

Drawing Title

Site Location Plan



Project : Lapstone Playing Fields

Client : Eastleigh Borough Council

Consultant : Matt Young

Date : 28/11/2022 Drawing Status : Planning

Scale : 1:2500 Paper Size : A3

Drawn by : OM Checked by : MY Approved by : MY

Drawing Number

TGMS1111.9-4

Revision

0

Data copyright © PSD (NW) Ltd