


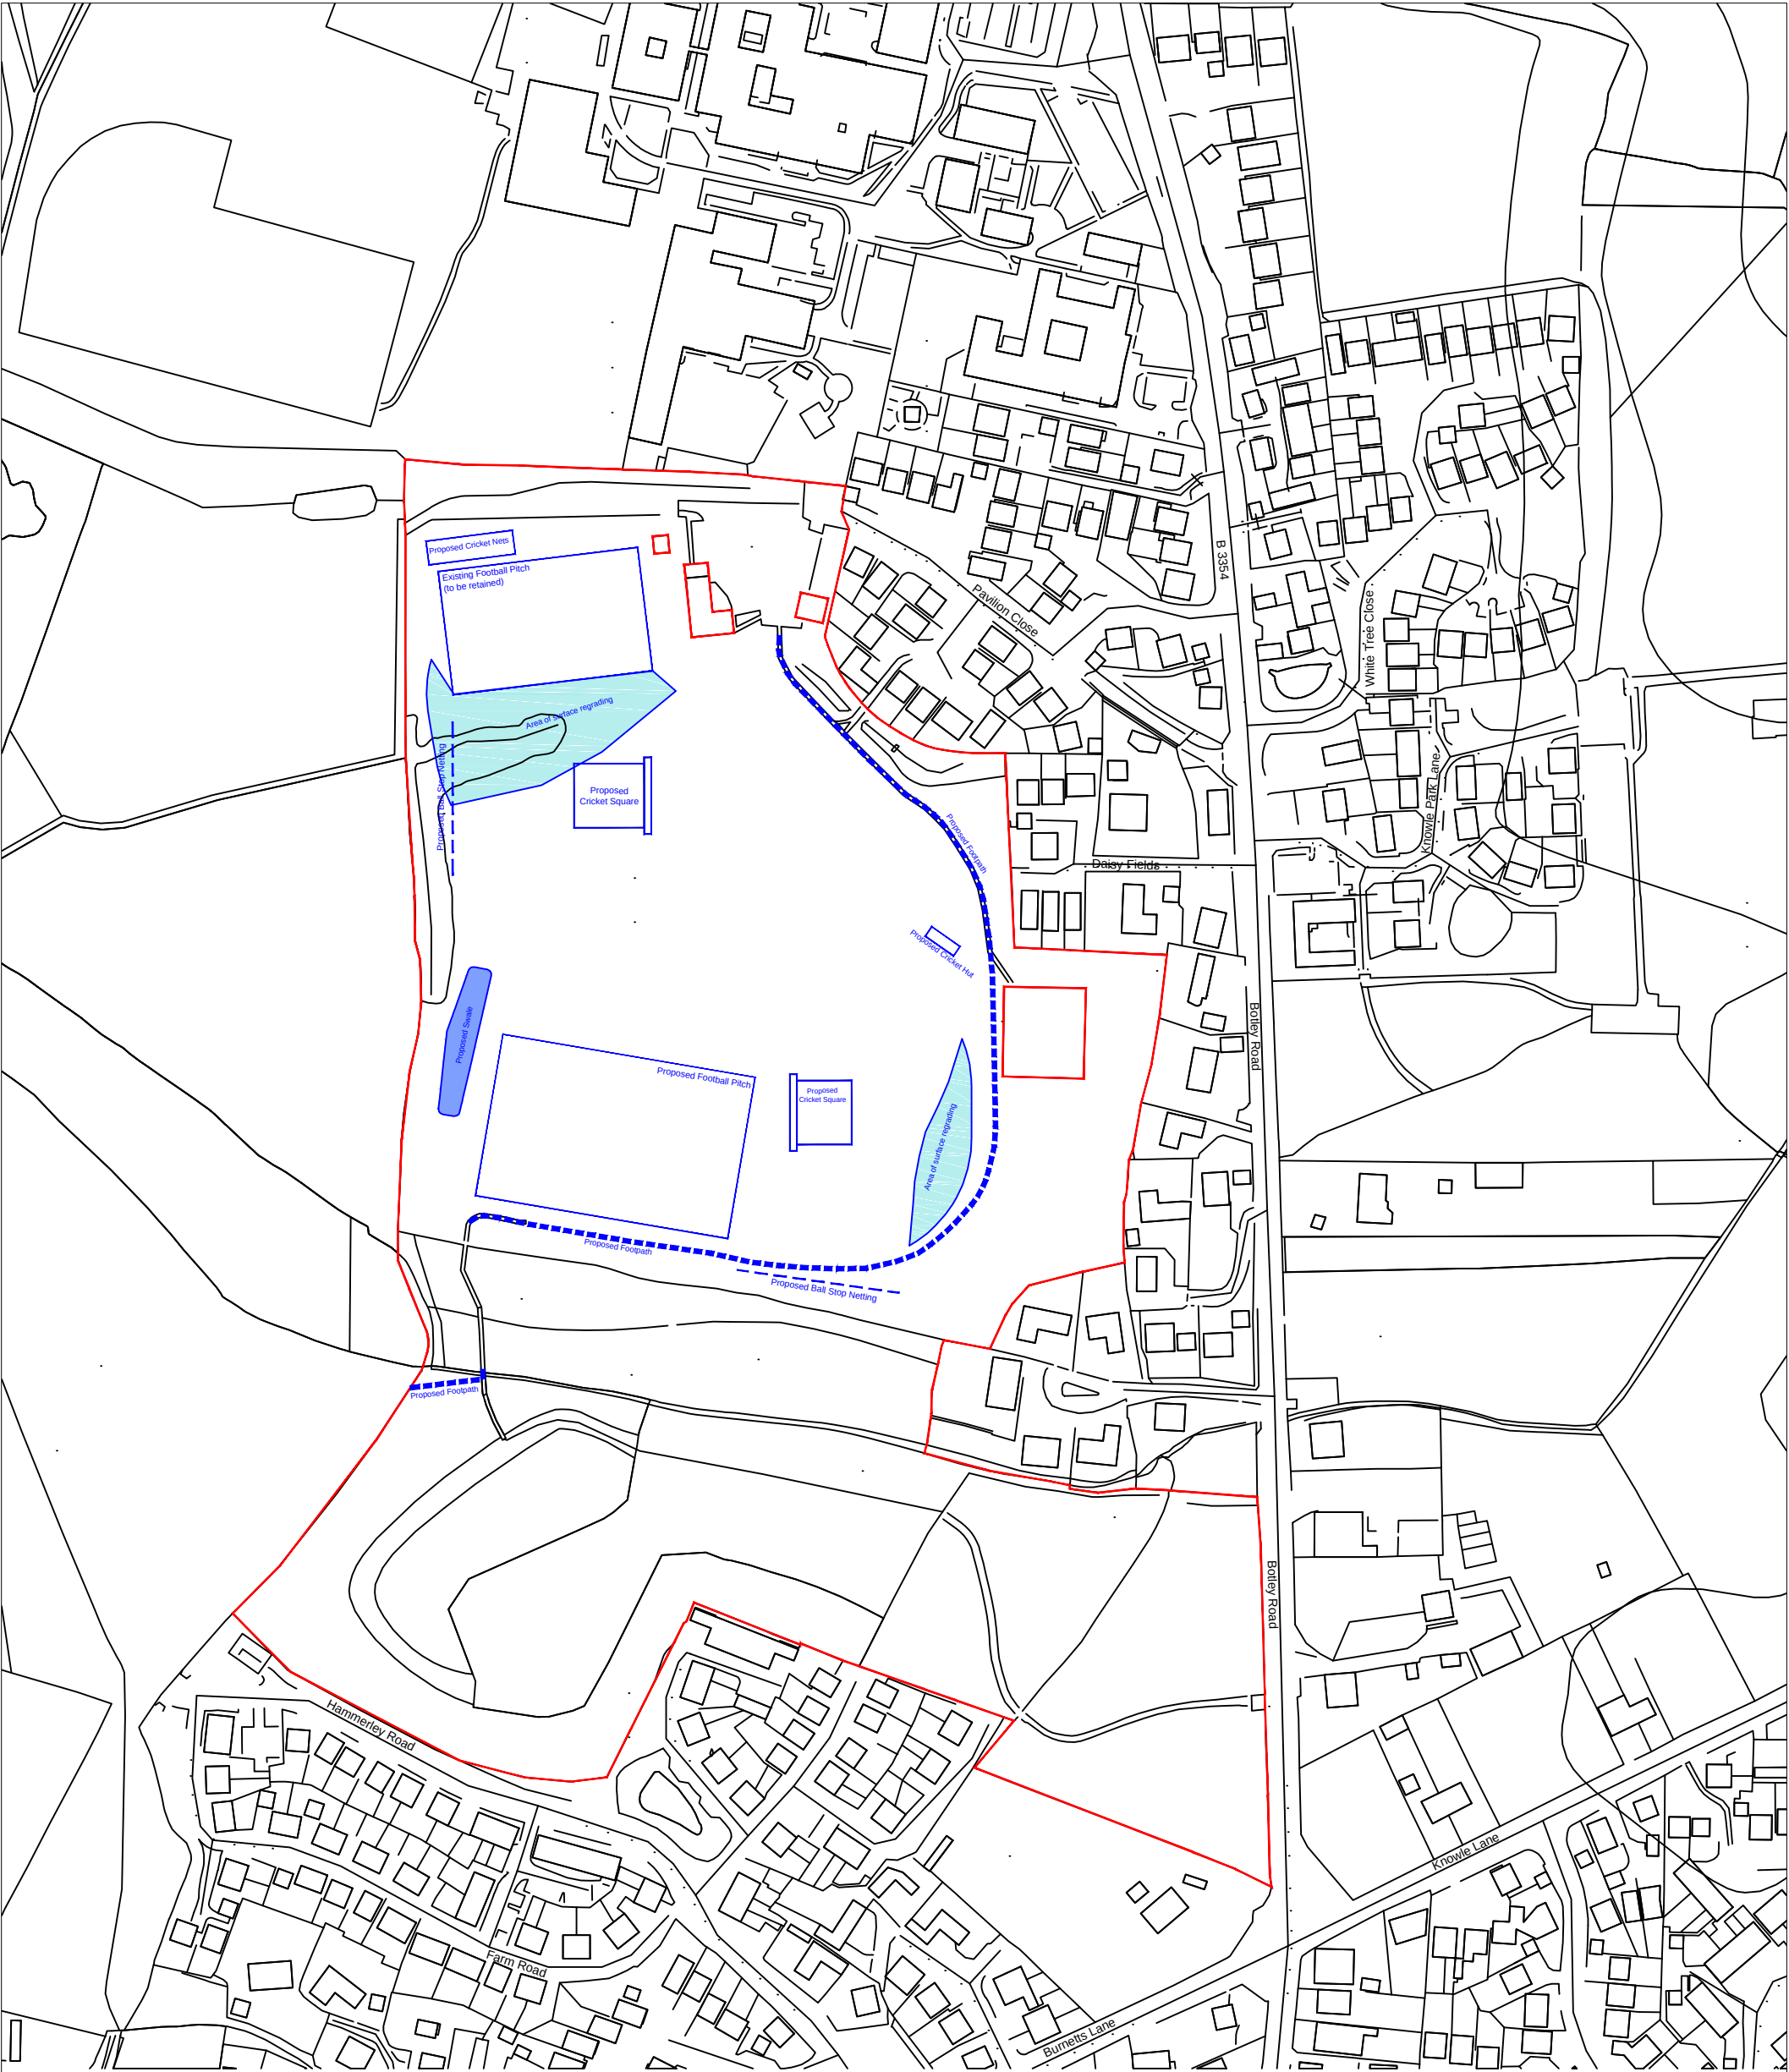

- LEGEND
- Site Boundary
 - Proposed Sports Pitches / Facilities
 - Proposed Ball Stop Netting
 - Proposed Footpath
 - Proposed Area of Surface Regrading
 - Proposed Swale

0m 50m 100m
Scale bar @ 1:2,500
Site Mid-Point Coordinates
Easting: 4494035
Northing: 117717

TGMS

Sports Surface Consultants

TGMS, 4 Doolittle Mill,
Frogghall Road, Amphill,
Bedfordshire, MK45 2ND
Tel: 01525 307060
Web: www.tgms.co.uk
Email: enquires@tgms.co.uk

TGMS and PSD Agronomy are trading names of Professional Sports Turf Design (NW) Ltd.
Company Number 0357638.
Registered Office: Shorrock House, 1 Faraday Court, Fulwood, Preston, Lancashire, PR2 9NB.
Directors: Charles Wendenham, Aurélien Le Blon.

Revisions				
Rev	Date	Description	Drawn By	Checked By
1				
2				

Notes:
1) Background mapping OS VectorMap © Crown copyright and database rights [2017] OS 0100042840.

Drawing Title

Block Plan - Proposed Layout

Project : Lapstone Playing Fields

Client : Eastleigh Borough Council

Consultant : Matt Young

Date : 28/11/2022

Scale : 1:2500

Drawn by : OM

Drawing Status : Planning

Paper Size : A3

Checked by : MY

Approved by : MY

Drawing Number

TGMS1111.9-6

Revision

0

Date copyright © PSD (NW) Ltd