




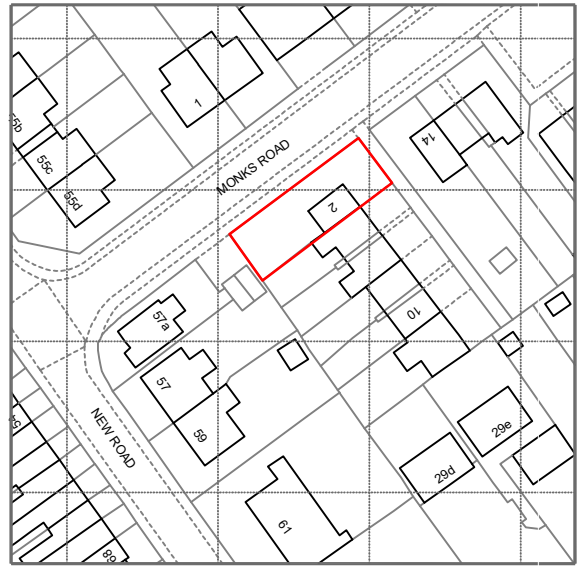


Site Location Plan 1:1250 @ A3

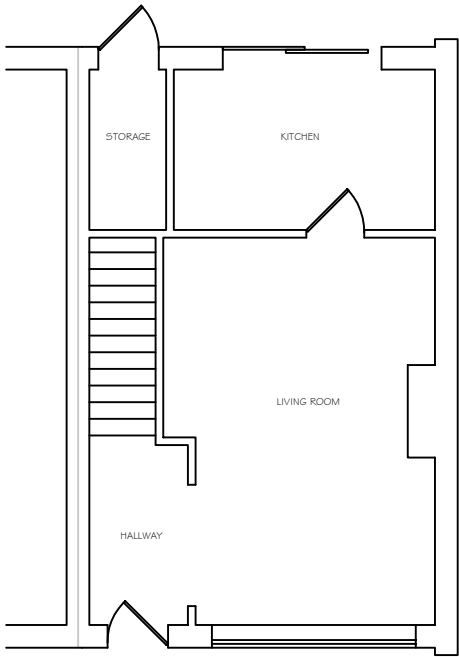


Existing Ground Floor Plan 1:100 @ A3

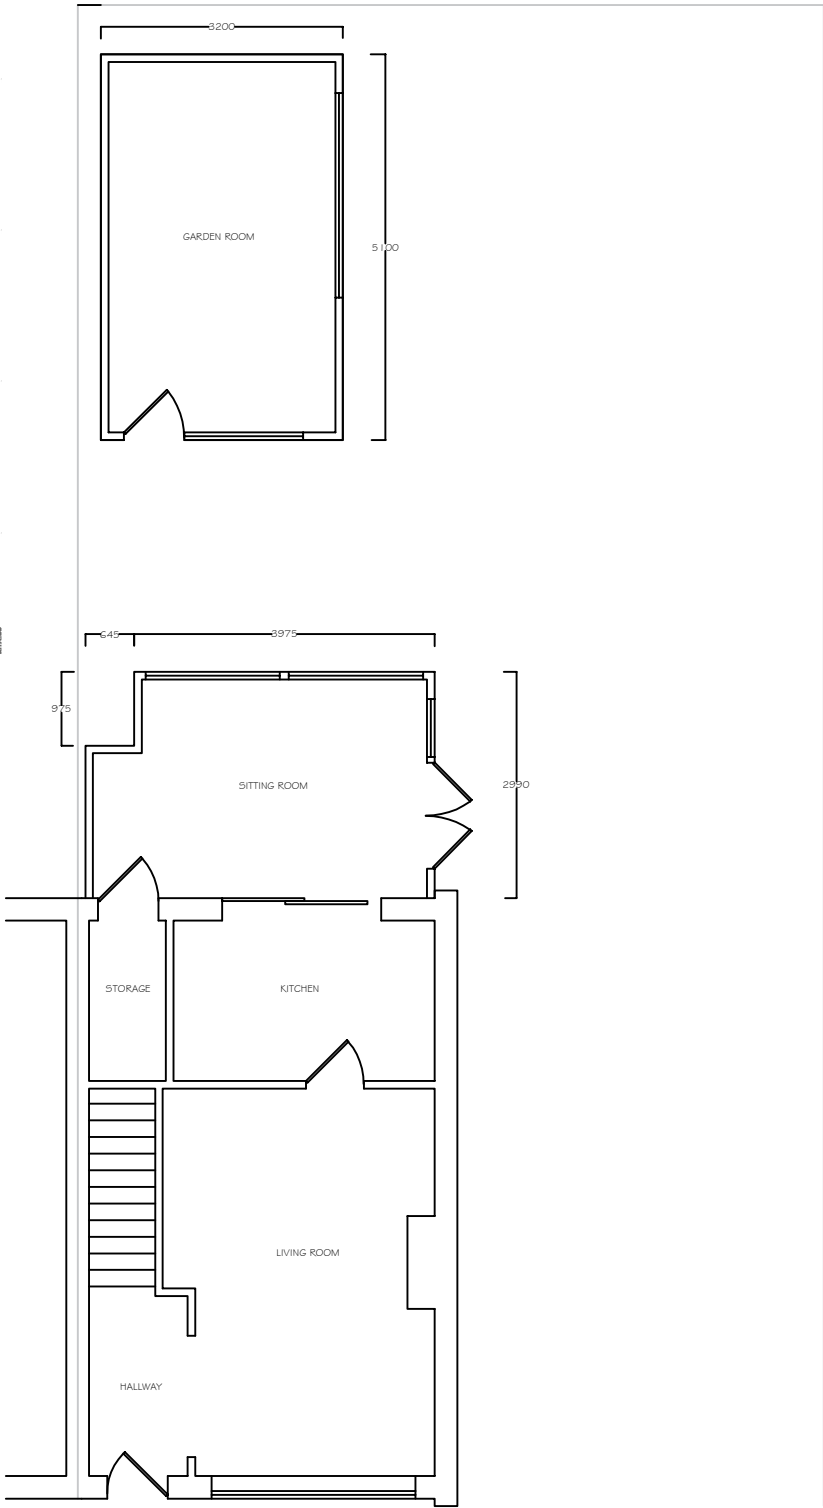

Proposed Ground Floor Plan 1:100 @ A3

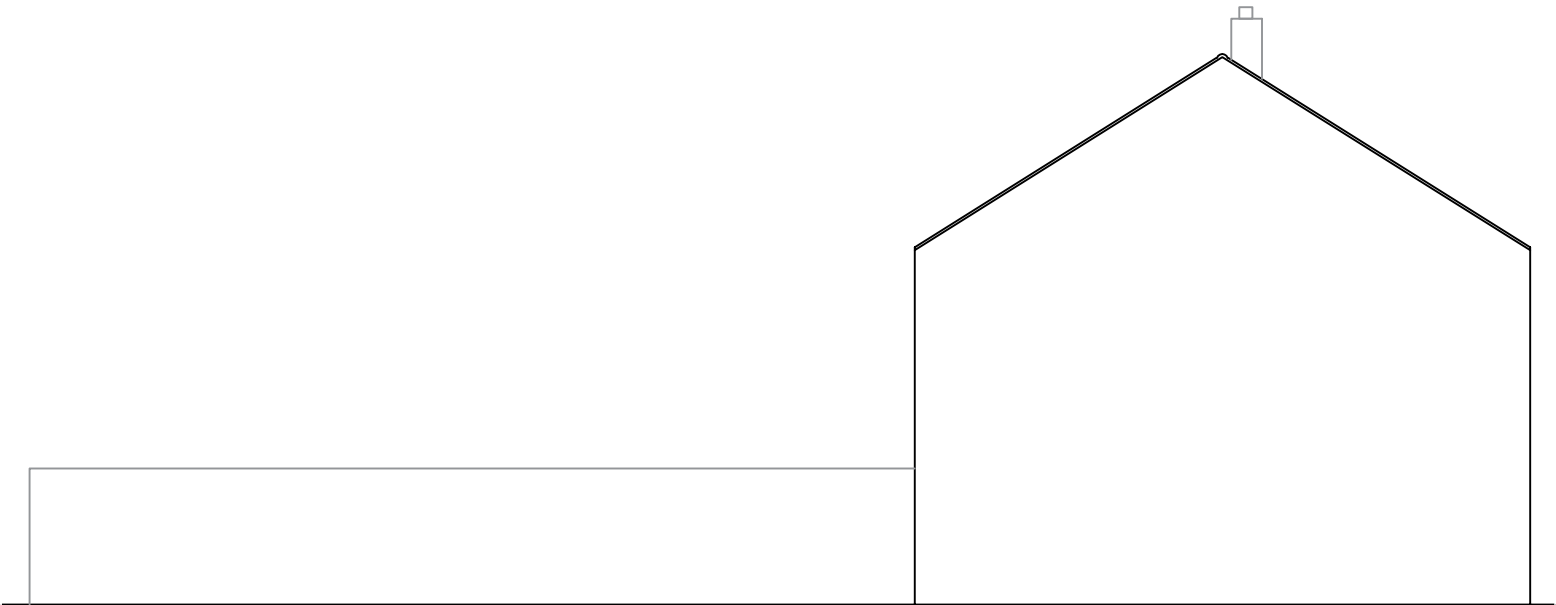

Existing Side Elevation (attached) 1:100 @ A3

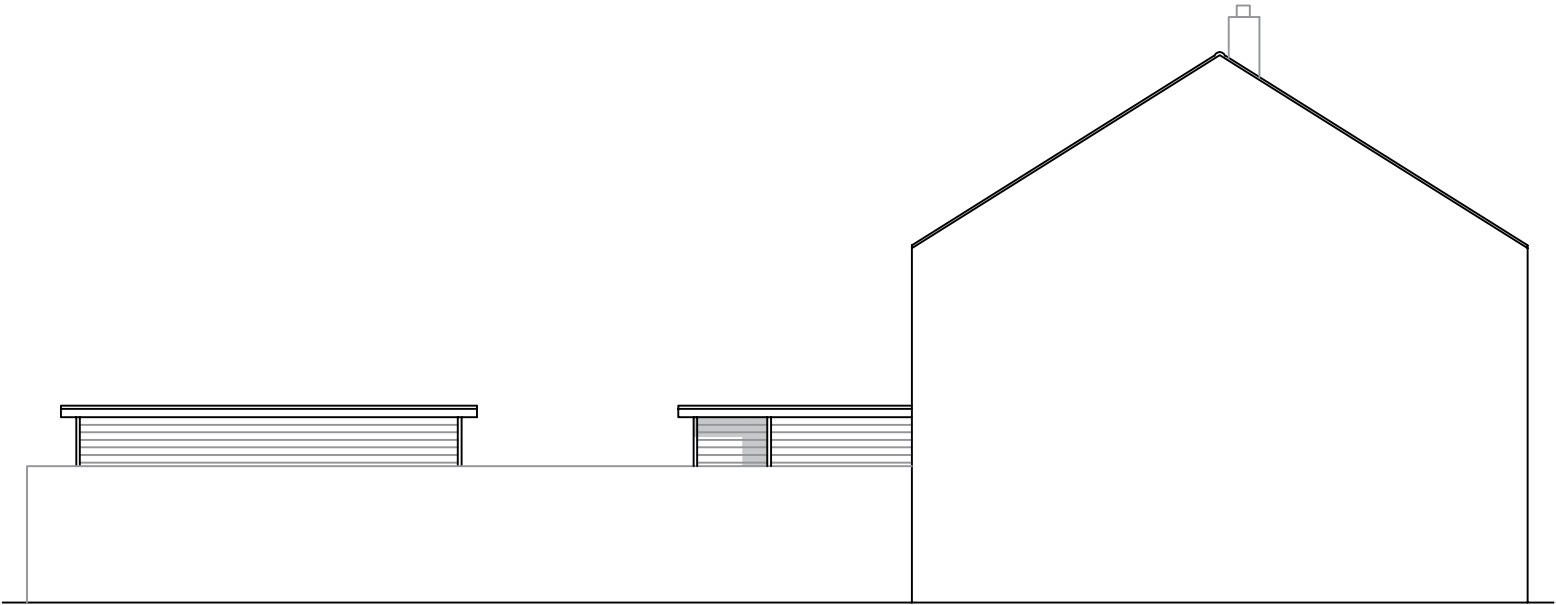

Proposed Side Elevation (attached) 1:100 @ A3



OFFICE ADDRESS:
Apple Tree Architectural Design Consultants
25 Crows Nest Lane
Botley
Southampton
Hants

CLIENT & SITE ADDRESS:
Lucy Wynne
2 Monks Road
Netley Abbey
Southampton
Hants

DISCLAIMER:
These drawings are the property of Apple Tree Architecture Ltd. and should not be copied or amended without permission. Do not scale from this drawing, check all measurements on-site prior to fabrication

SHEET:
1

REVISION:
2

PROJECT NUMBER: 346
DATE: November 2022
SCALE: As specified @ A3