






Existing Side Elevation 1:100 @ A3

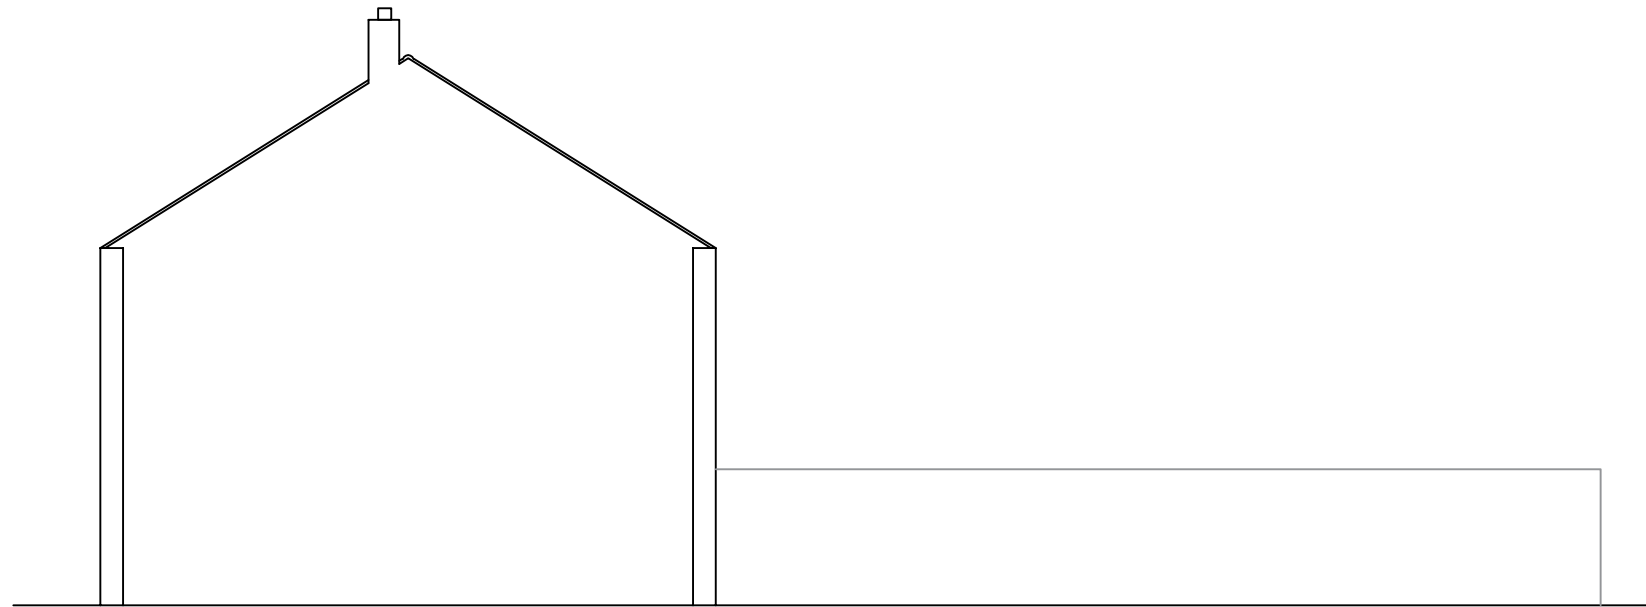


Existing Side Elevation 1:100 @ A3

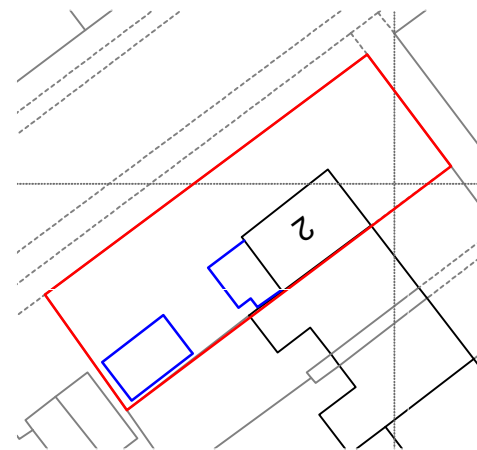

Block Plan 1:500 @ A3

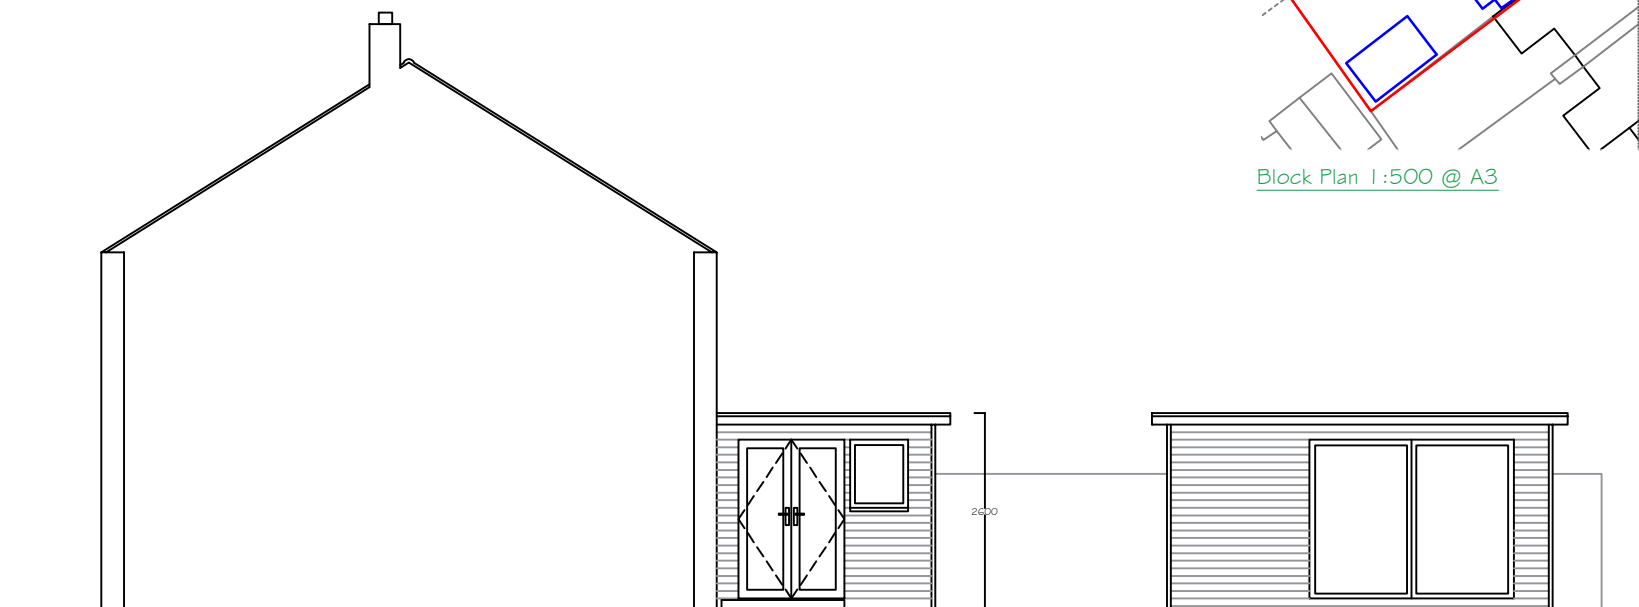

Proposed Side Elevation 1:100 @ A3

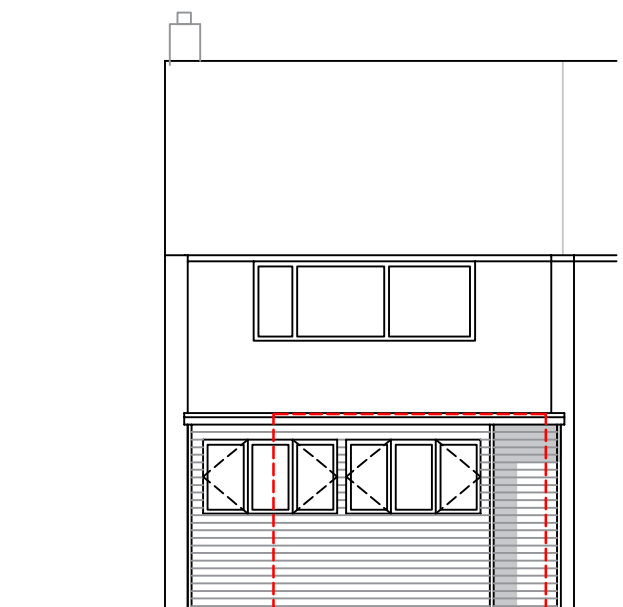

Existing Side Elevation 1:100 @ A3



OFFICE ADDRESS:

Apple Tree Architectural Design Consultants
25 Crows Nest Lane
Botley
Southampton
Hants

CLIENT & SITE ADDRESS:

Lucy Wynne
2 Monks Road
Netley Abbey
Southampton
Hants

DISCLAIMER:

These drawings are the property of Apple Tree Architecture Ltd. and should not be copied or amended without permission. Do not scale from this drawing, check all measurements on-site prior to fabrication

SHEET:

2

REVISION:

2

PROJECT NUMBER: 346

DATE: November 2022

SCALE: As specified @ A3