



Scale Bar 1:50

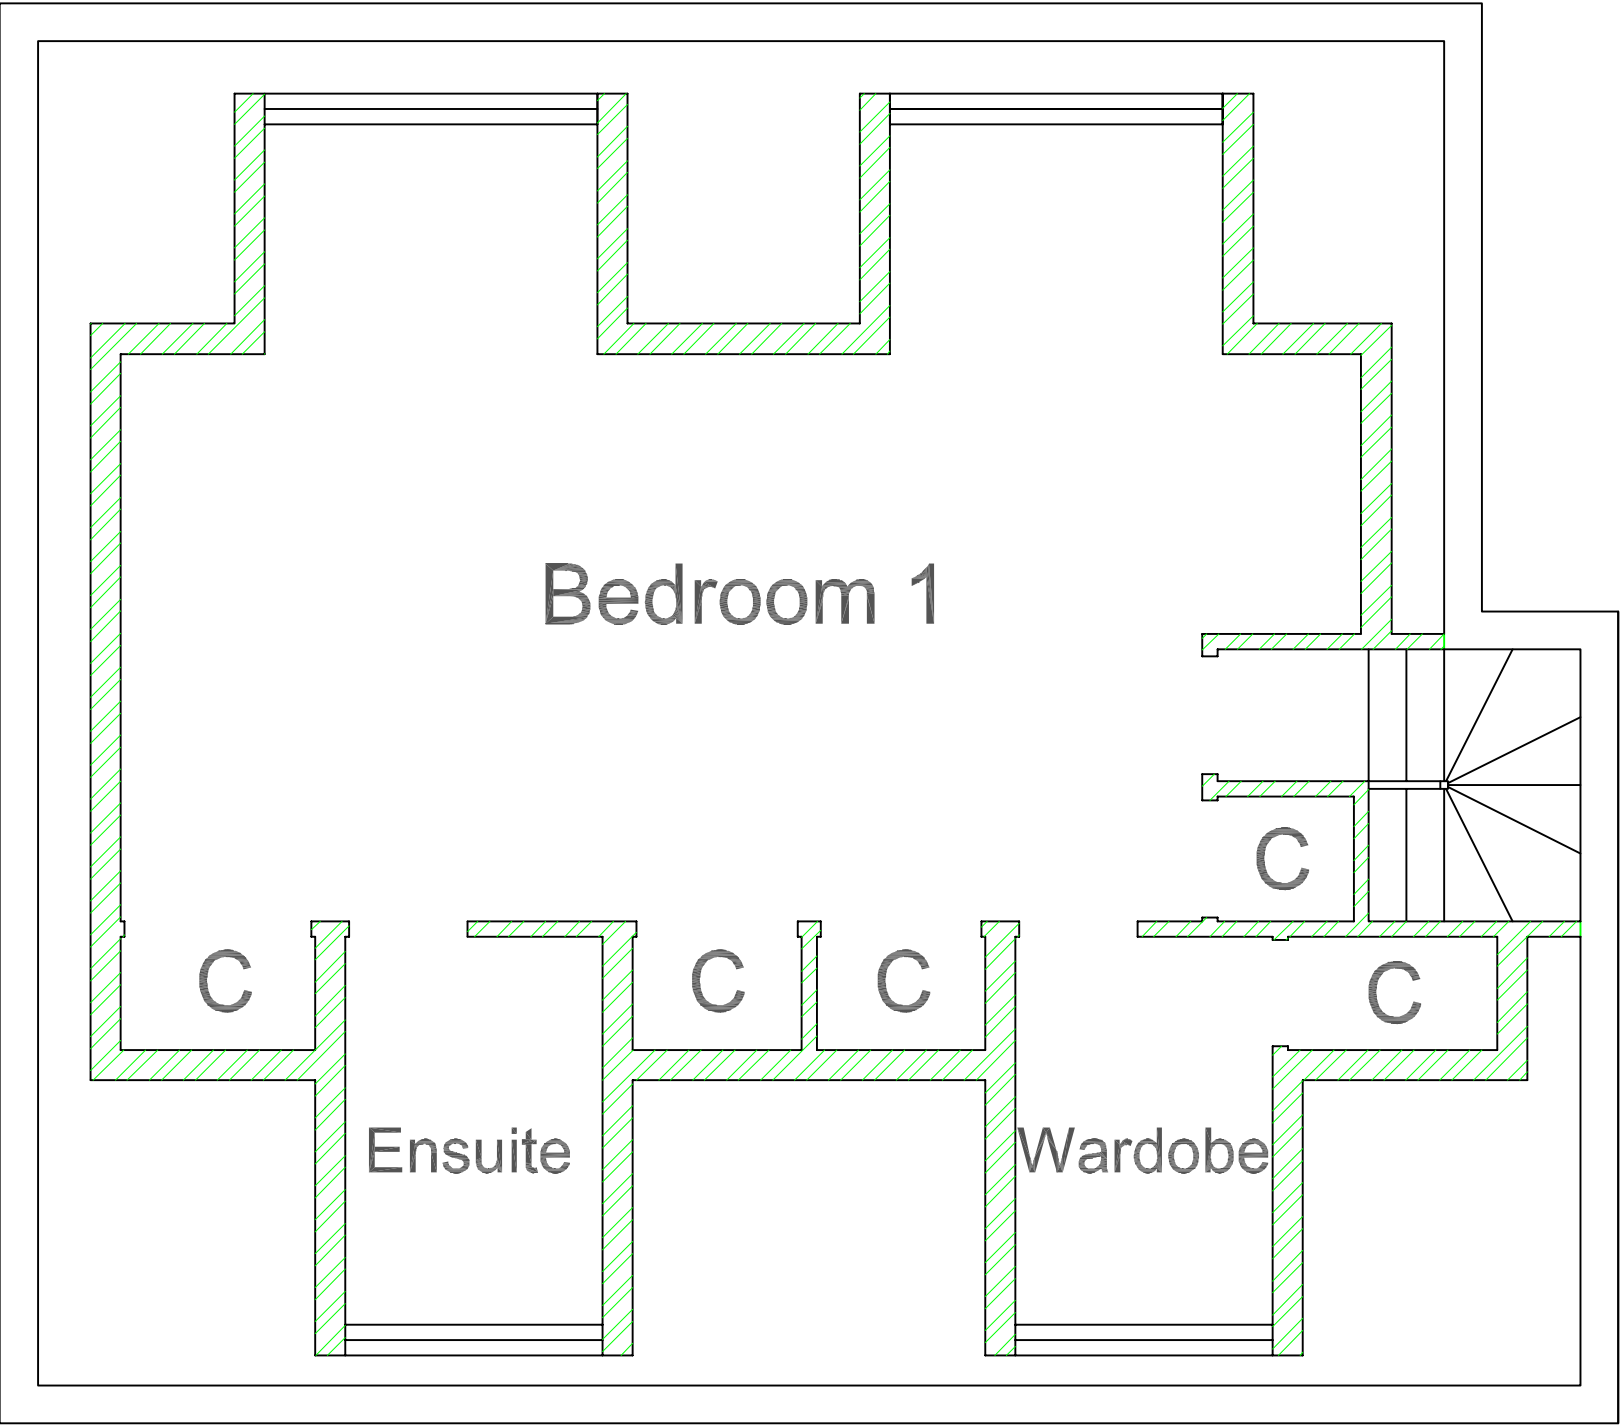

Second Floor Proposed

All new glazing to be clear unless obscured is specified by planning. No part of the proposed extension will overhang any adjoining property. Do not scale from the drawing for other than planning purposes, all sizes to be confirmed on site before construction.
Patterned areas on proposed shows additions or changes to existing.

Address	Hawthorne House Botley Rd S030 3HA
Description	Loft Conversion
Client	P Bunting
Scale	1:50 & 1:500
Paper size	A3
Plan Ref	HHBR - LC - JT - 03 - Amend2 - R

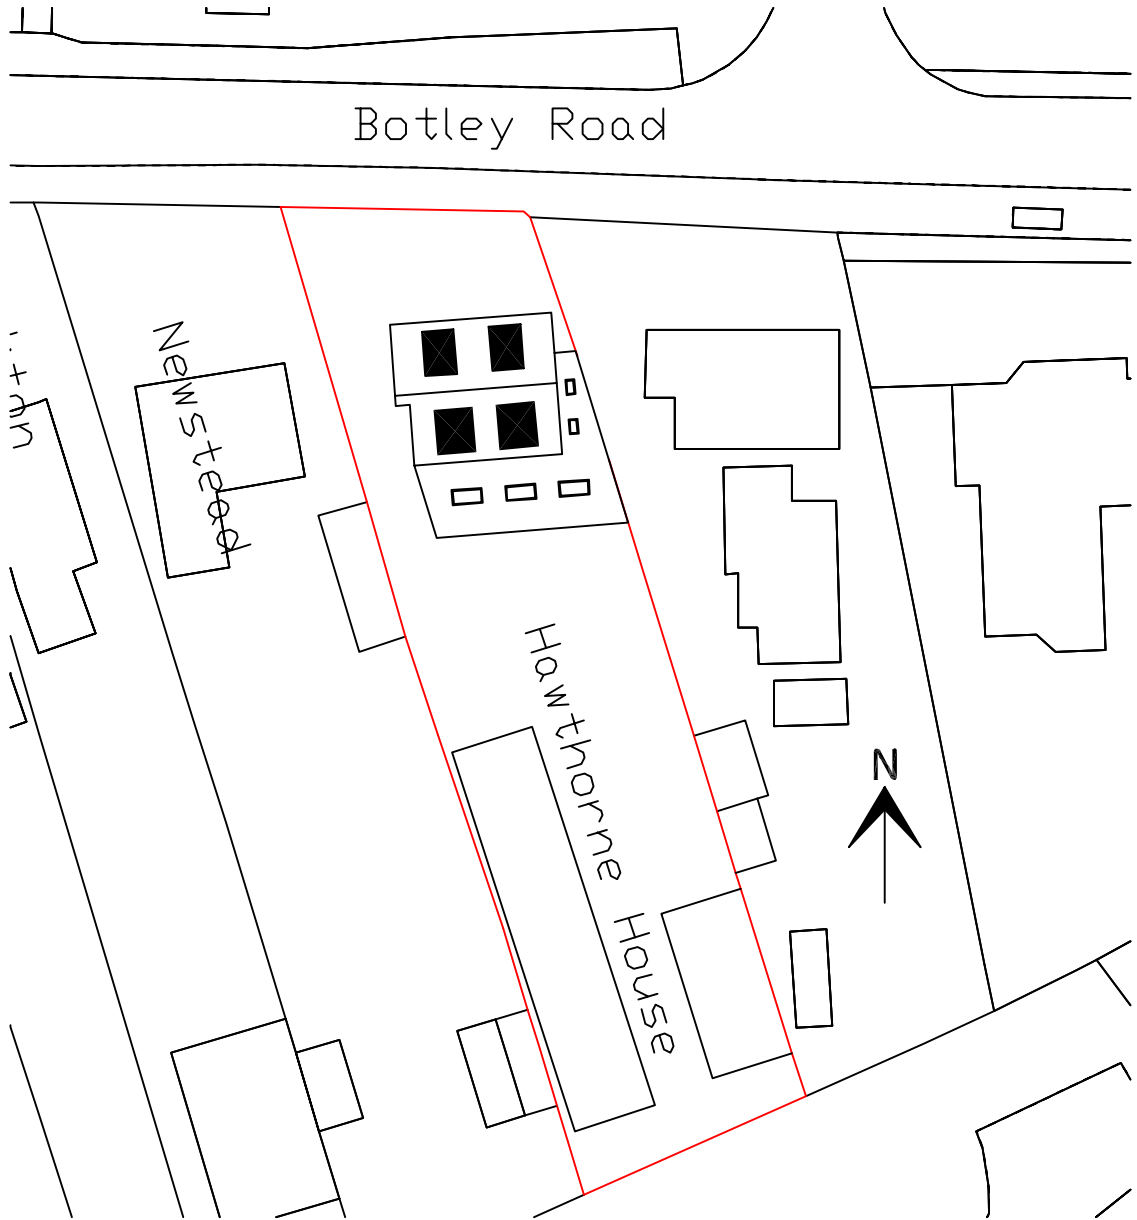

Scale 1:500