

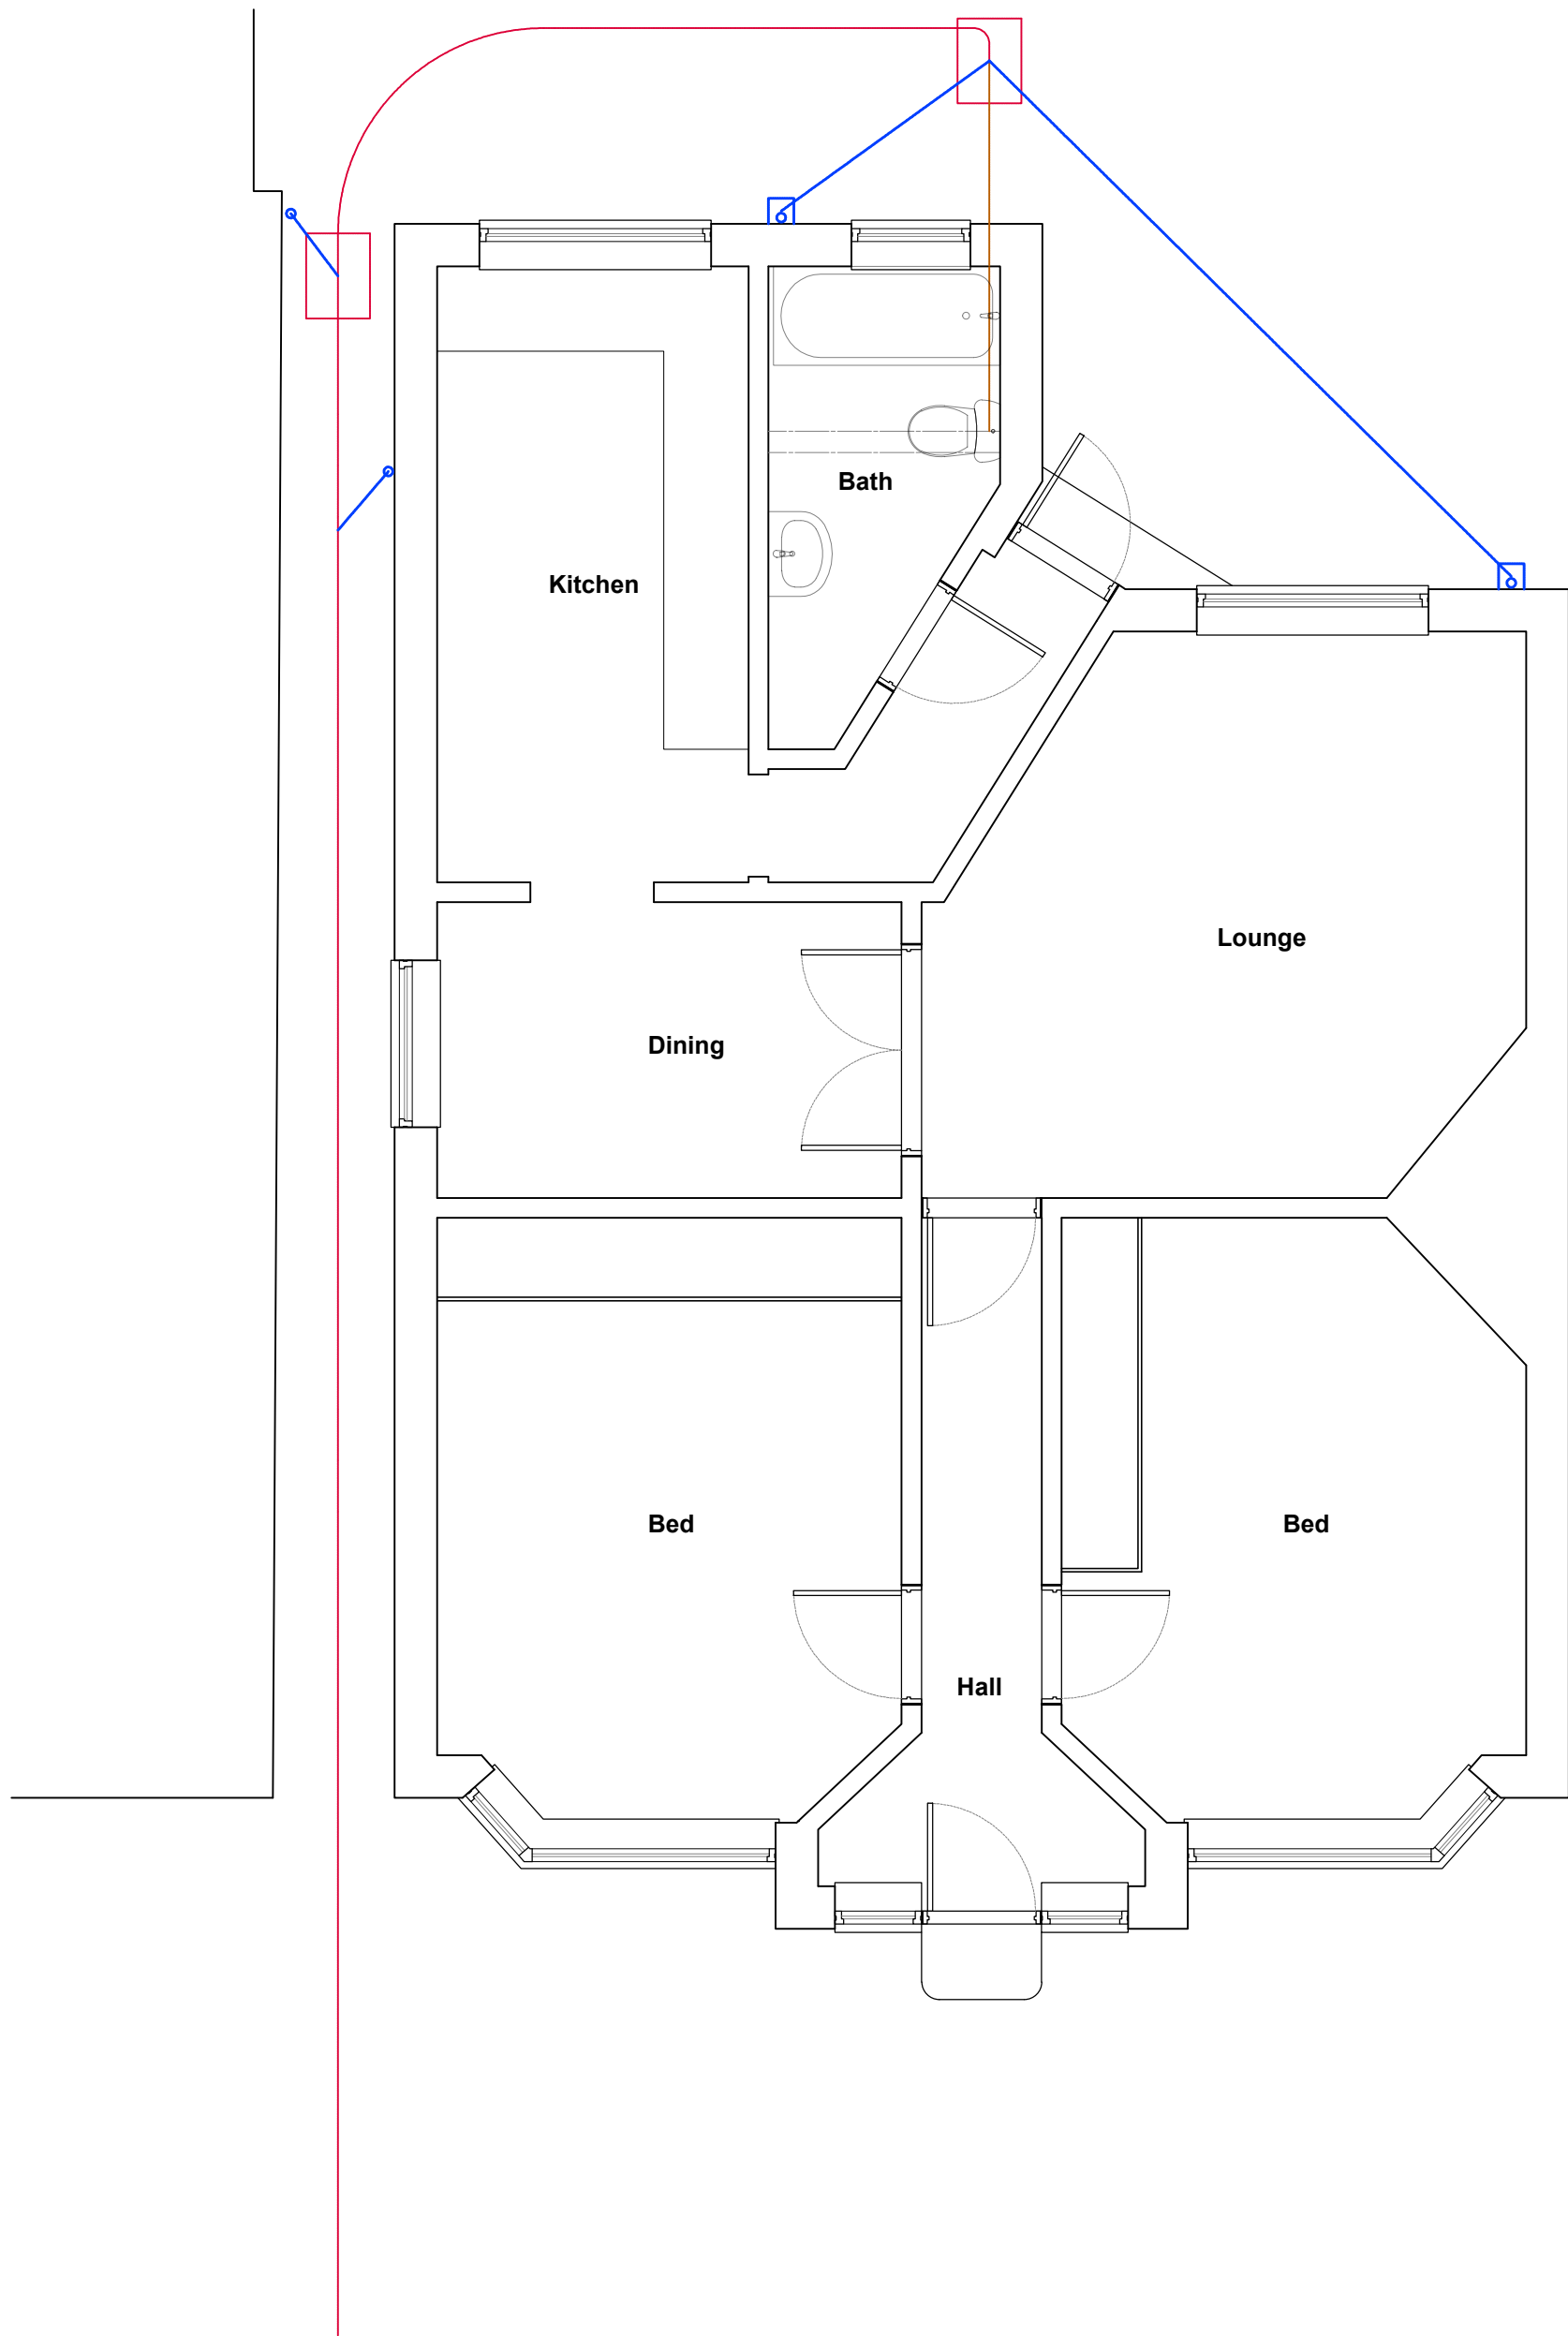


Comments:


- This drawing is the copyright of ATP Architectural Design and is not to be reproduced without prior written consent.
- Use given dimensions over scaling, do not scale from this drawing unless for plotting purposes.
- This drawing should be read in conjunction with other consistent drawings, designs and calculations.
- ATP Architectural Design is the trading name of ATP Design Ltd (12131960), a private limited company in England and Wales, whose registered office is 11 Floor Mill House, 25-26 Bow Road, Colwyn, Aberystwyth, United Kingdom, POB 3011

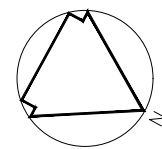

01 Ground Floor Plan
Scale - 1:50

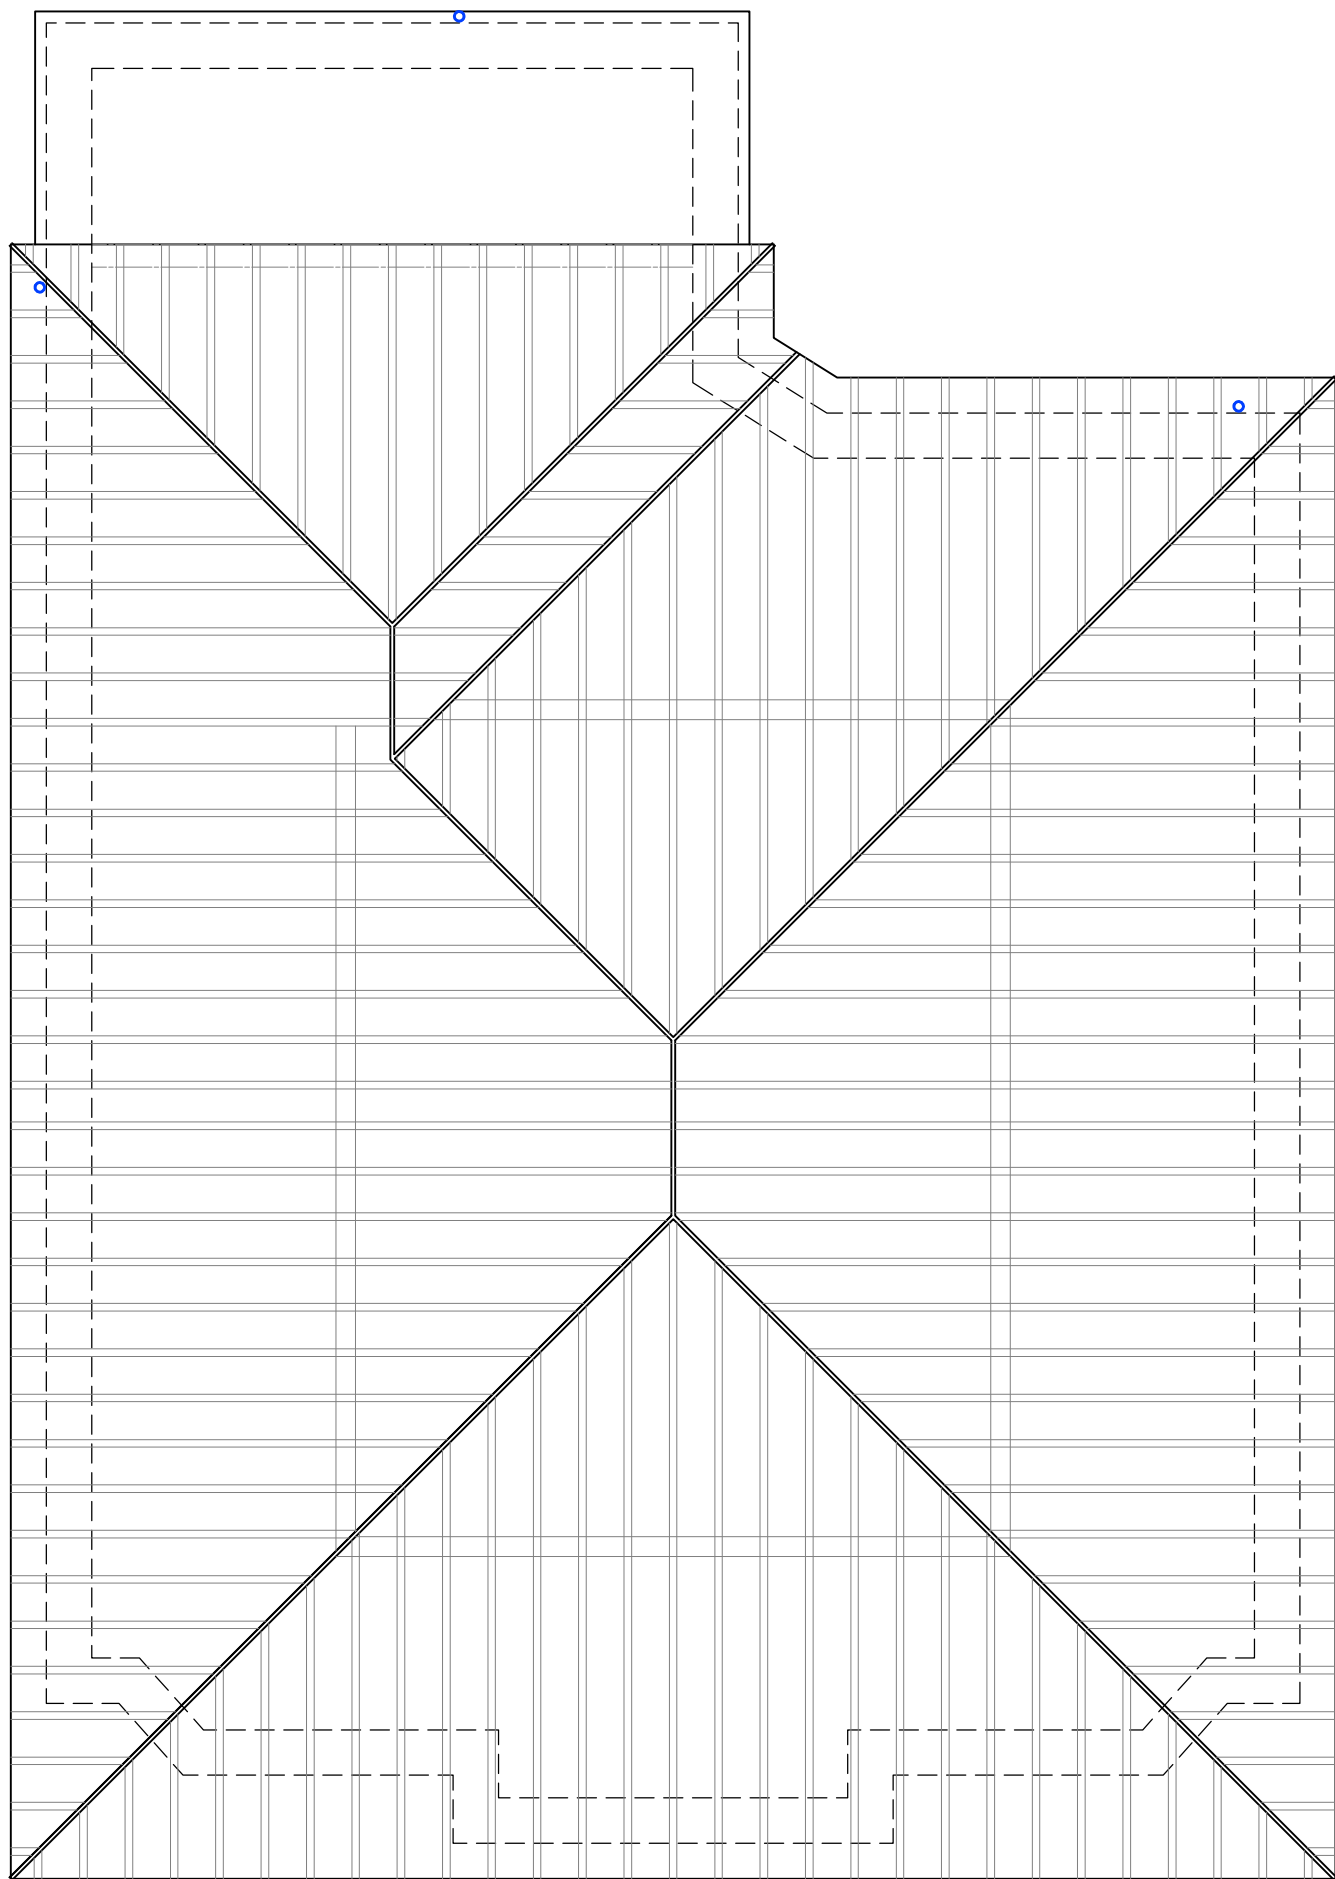

02 Loft Plan
Scale - 1:50

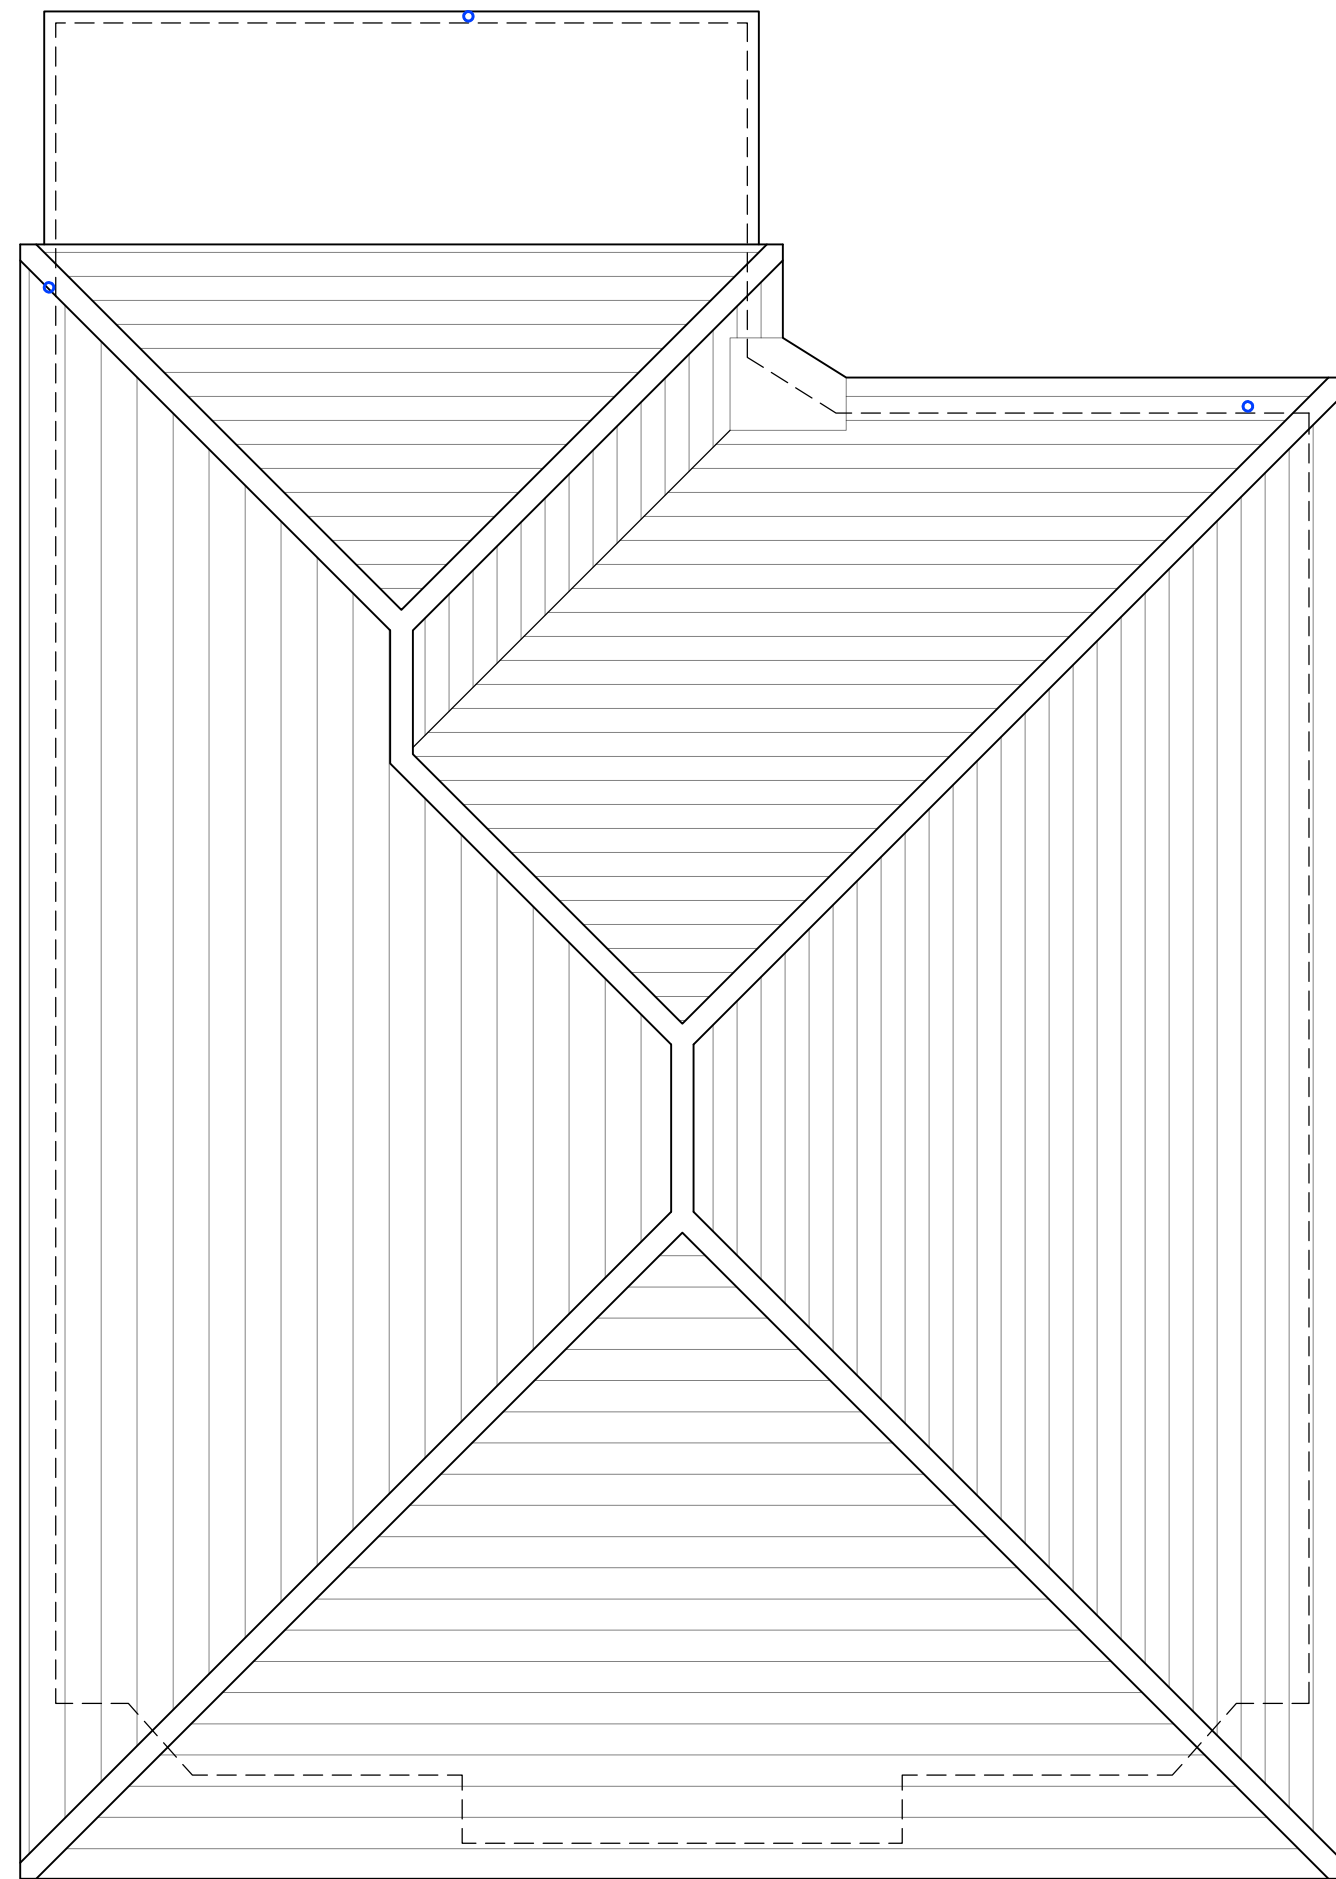


03 Roof Plan
Scale - 1:50

A Room labels added. 29/11/22
Revision Date
Revision status: A
Drawing date: 29.11.22
Client:
Chrissie Fryer

Project:
**68 Telegraph Road
West End
Southampton SO30 3EY**
Ref:
22|164
Status:
Planning

Scale @ A1 1:50
1m 0 1m
Drawing:
Existing Floor Plans

Number:
A101

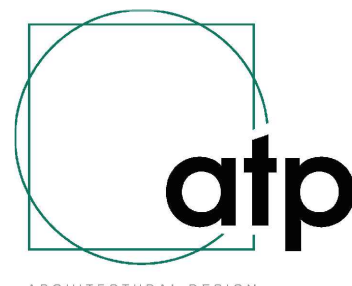

ATP Architectural Design
07550 767600 | email@atpdesignltd.co.uk | www.atpdesignltd.co.uk