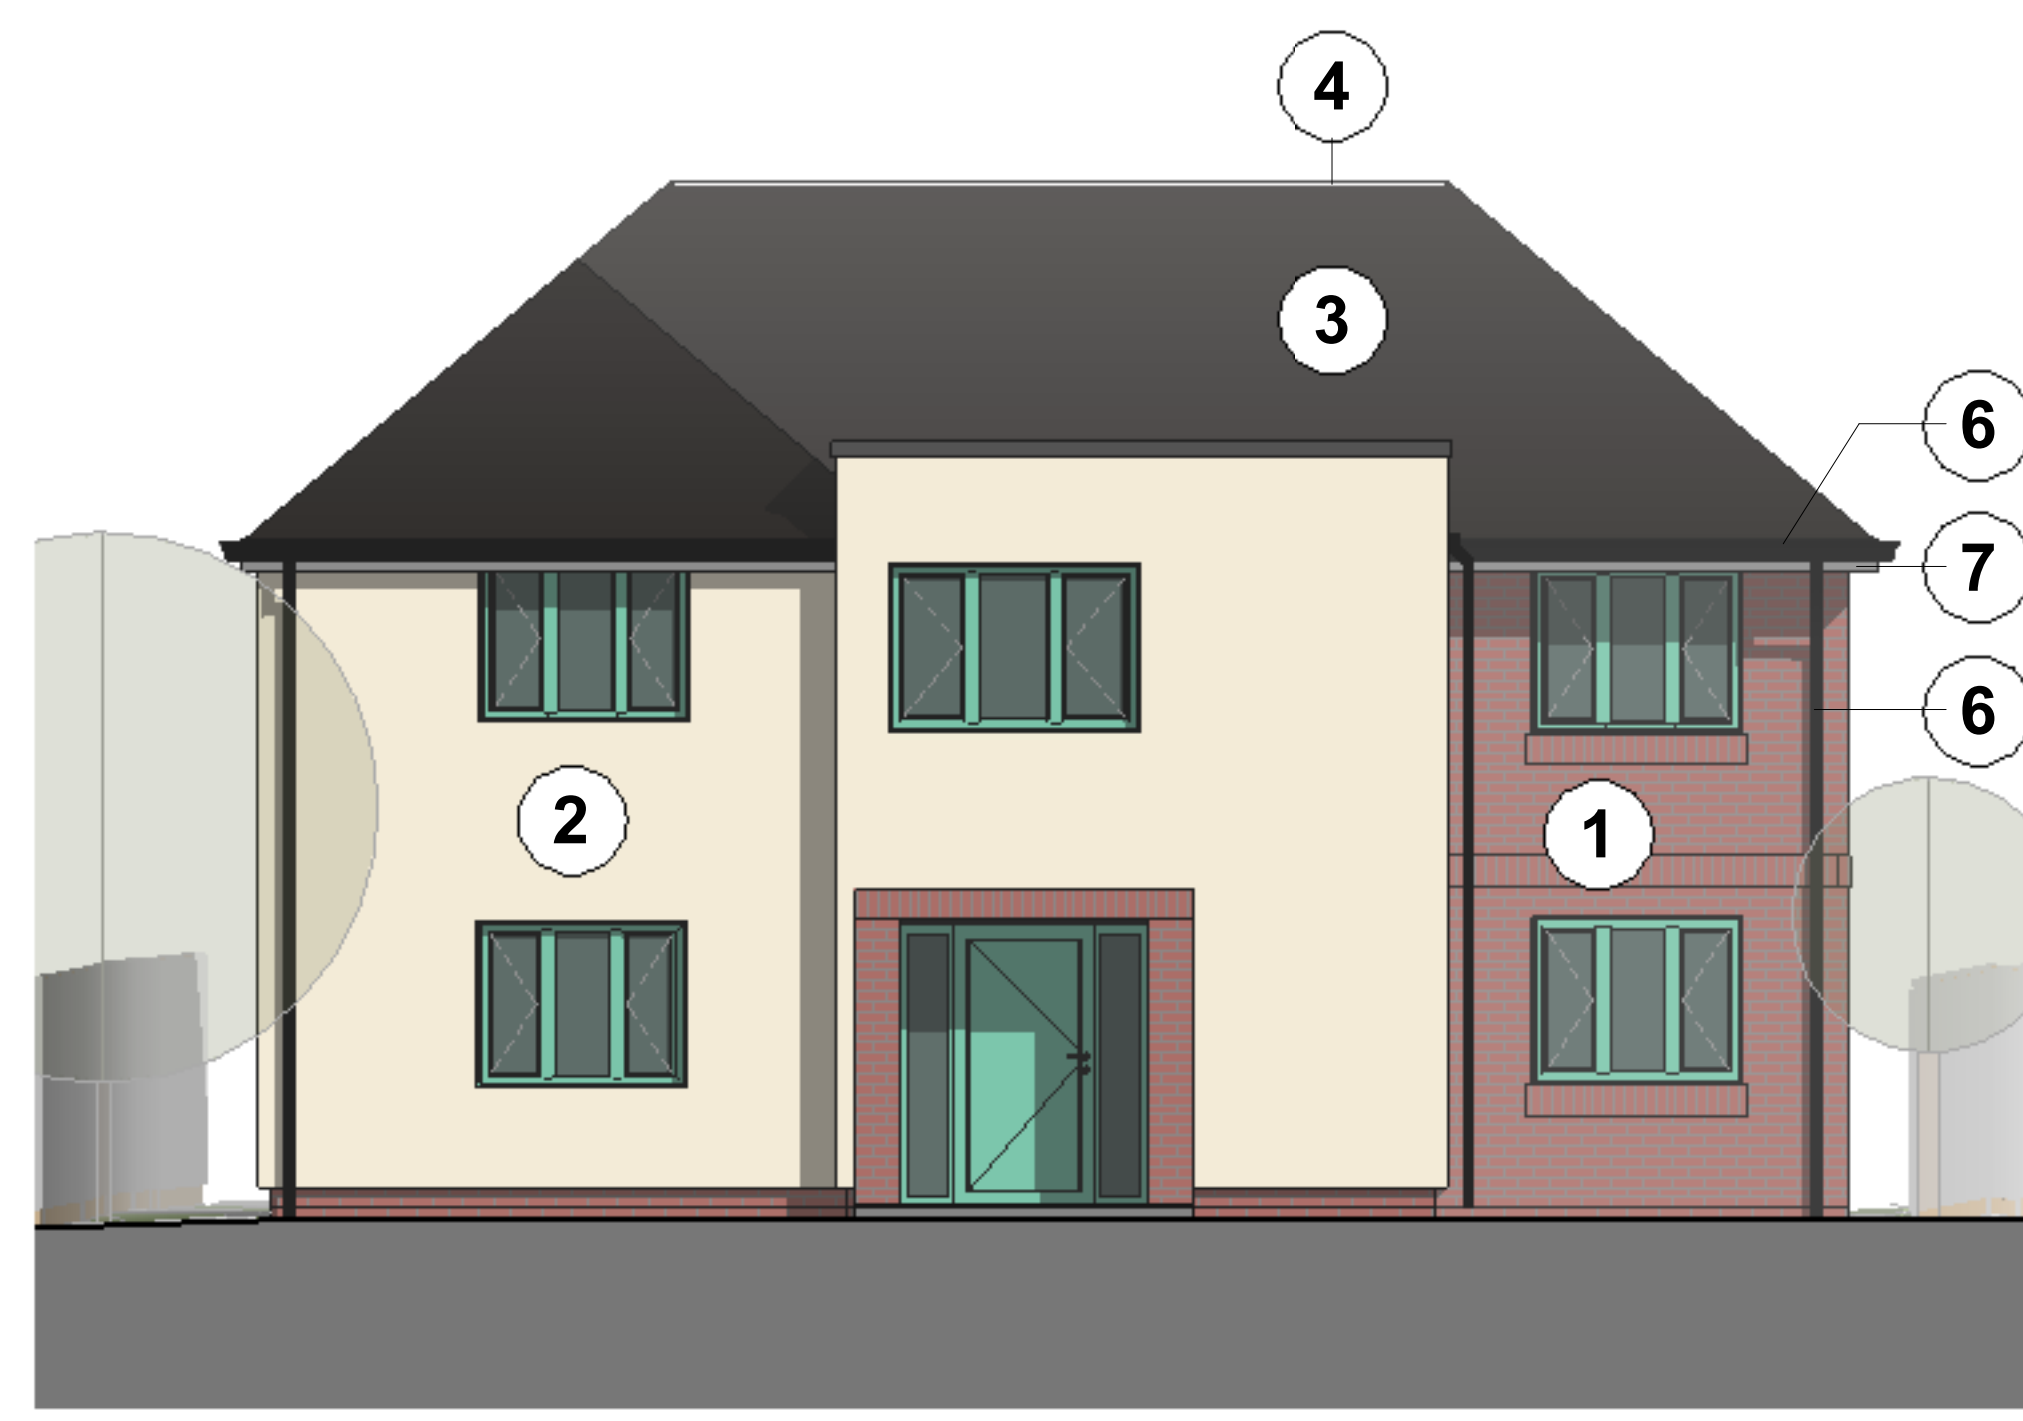
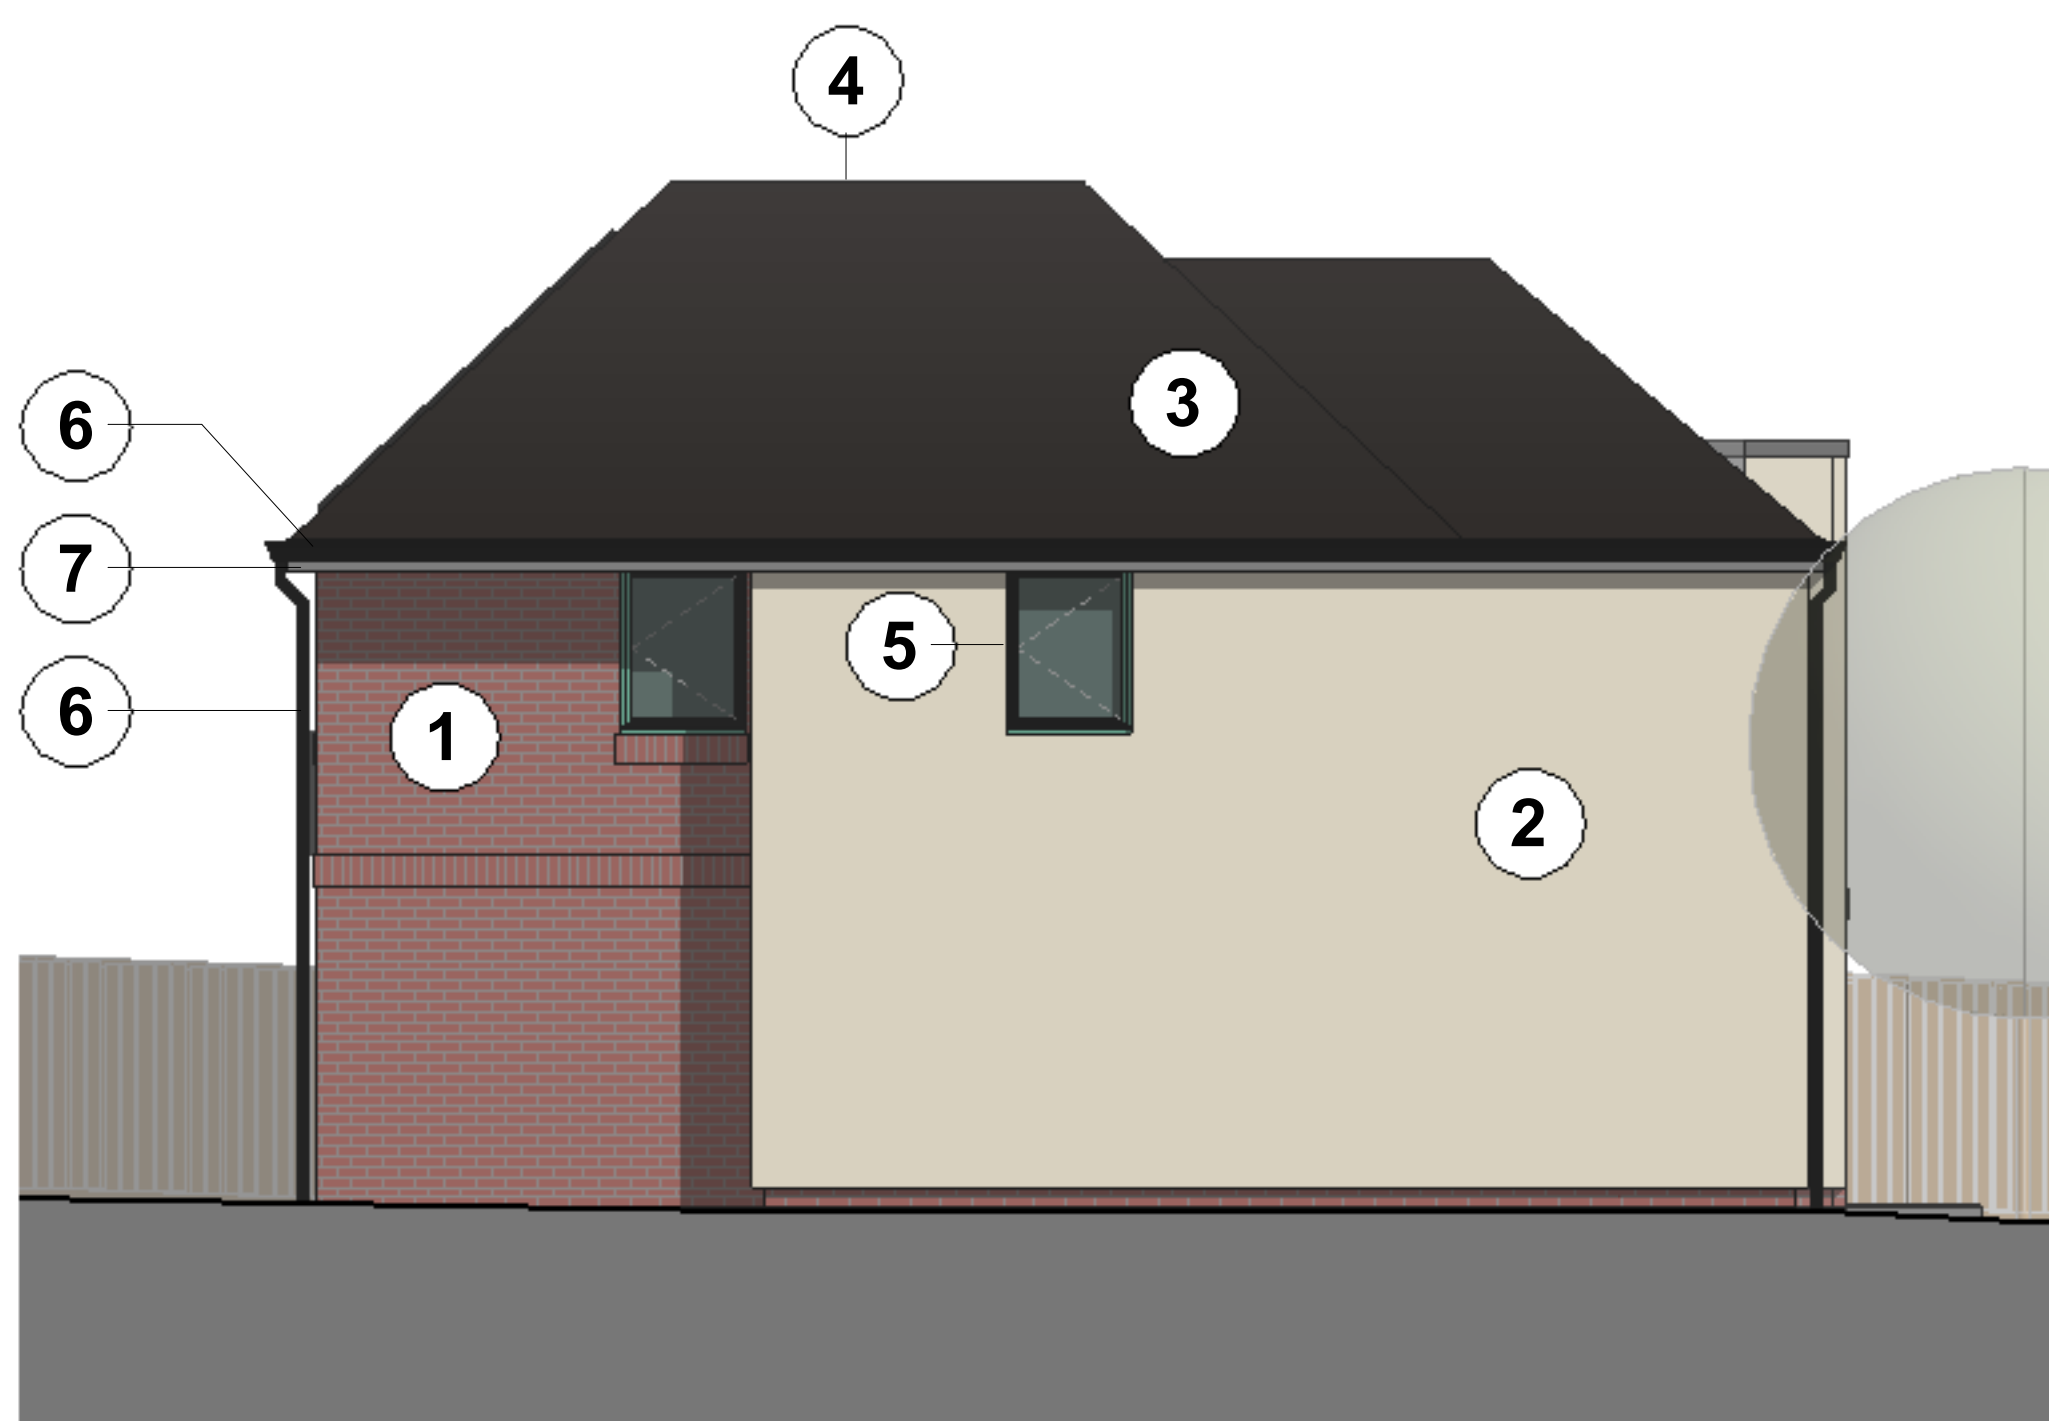
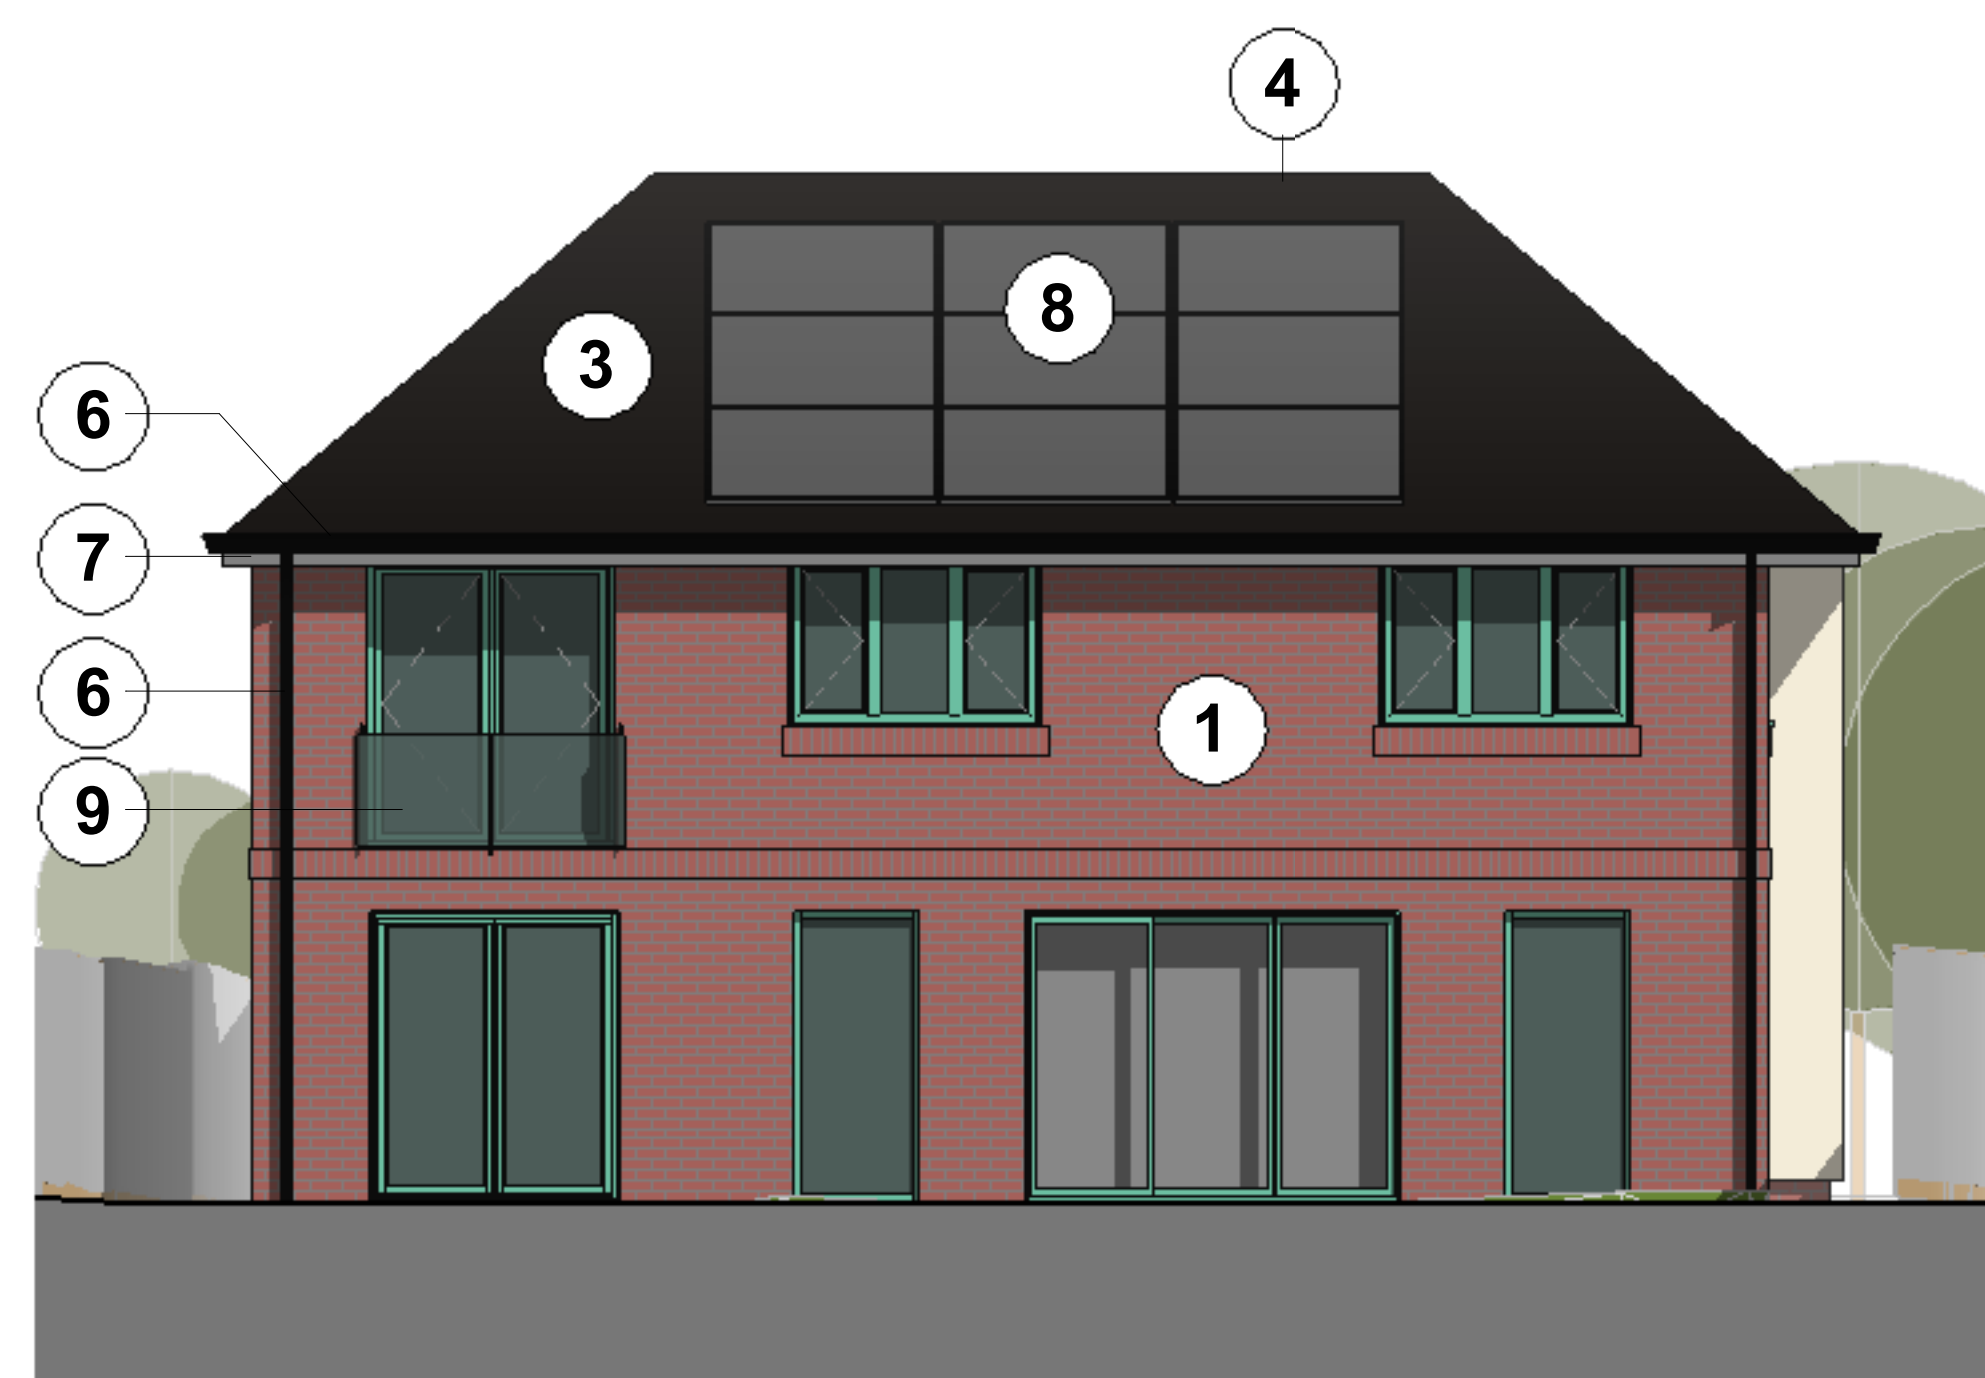
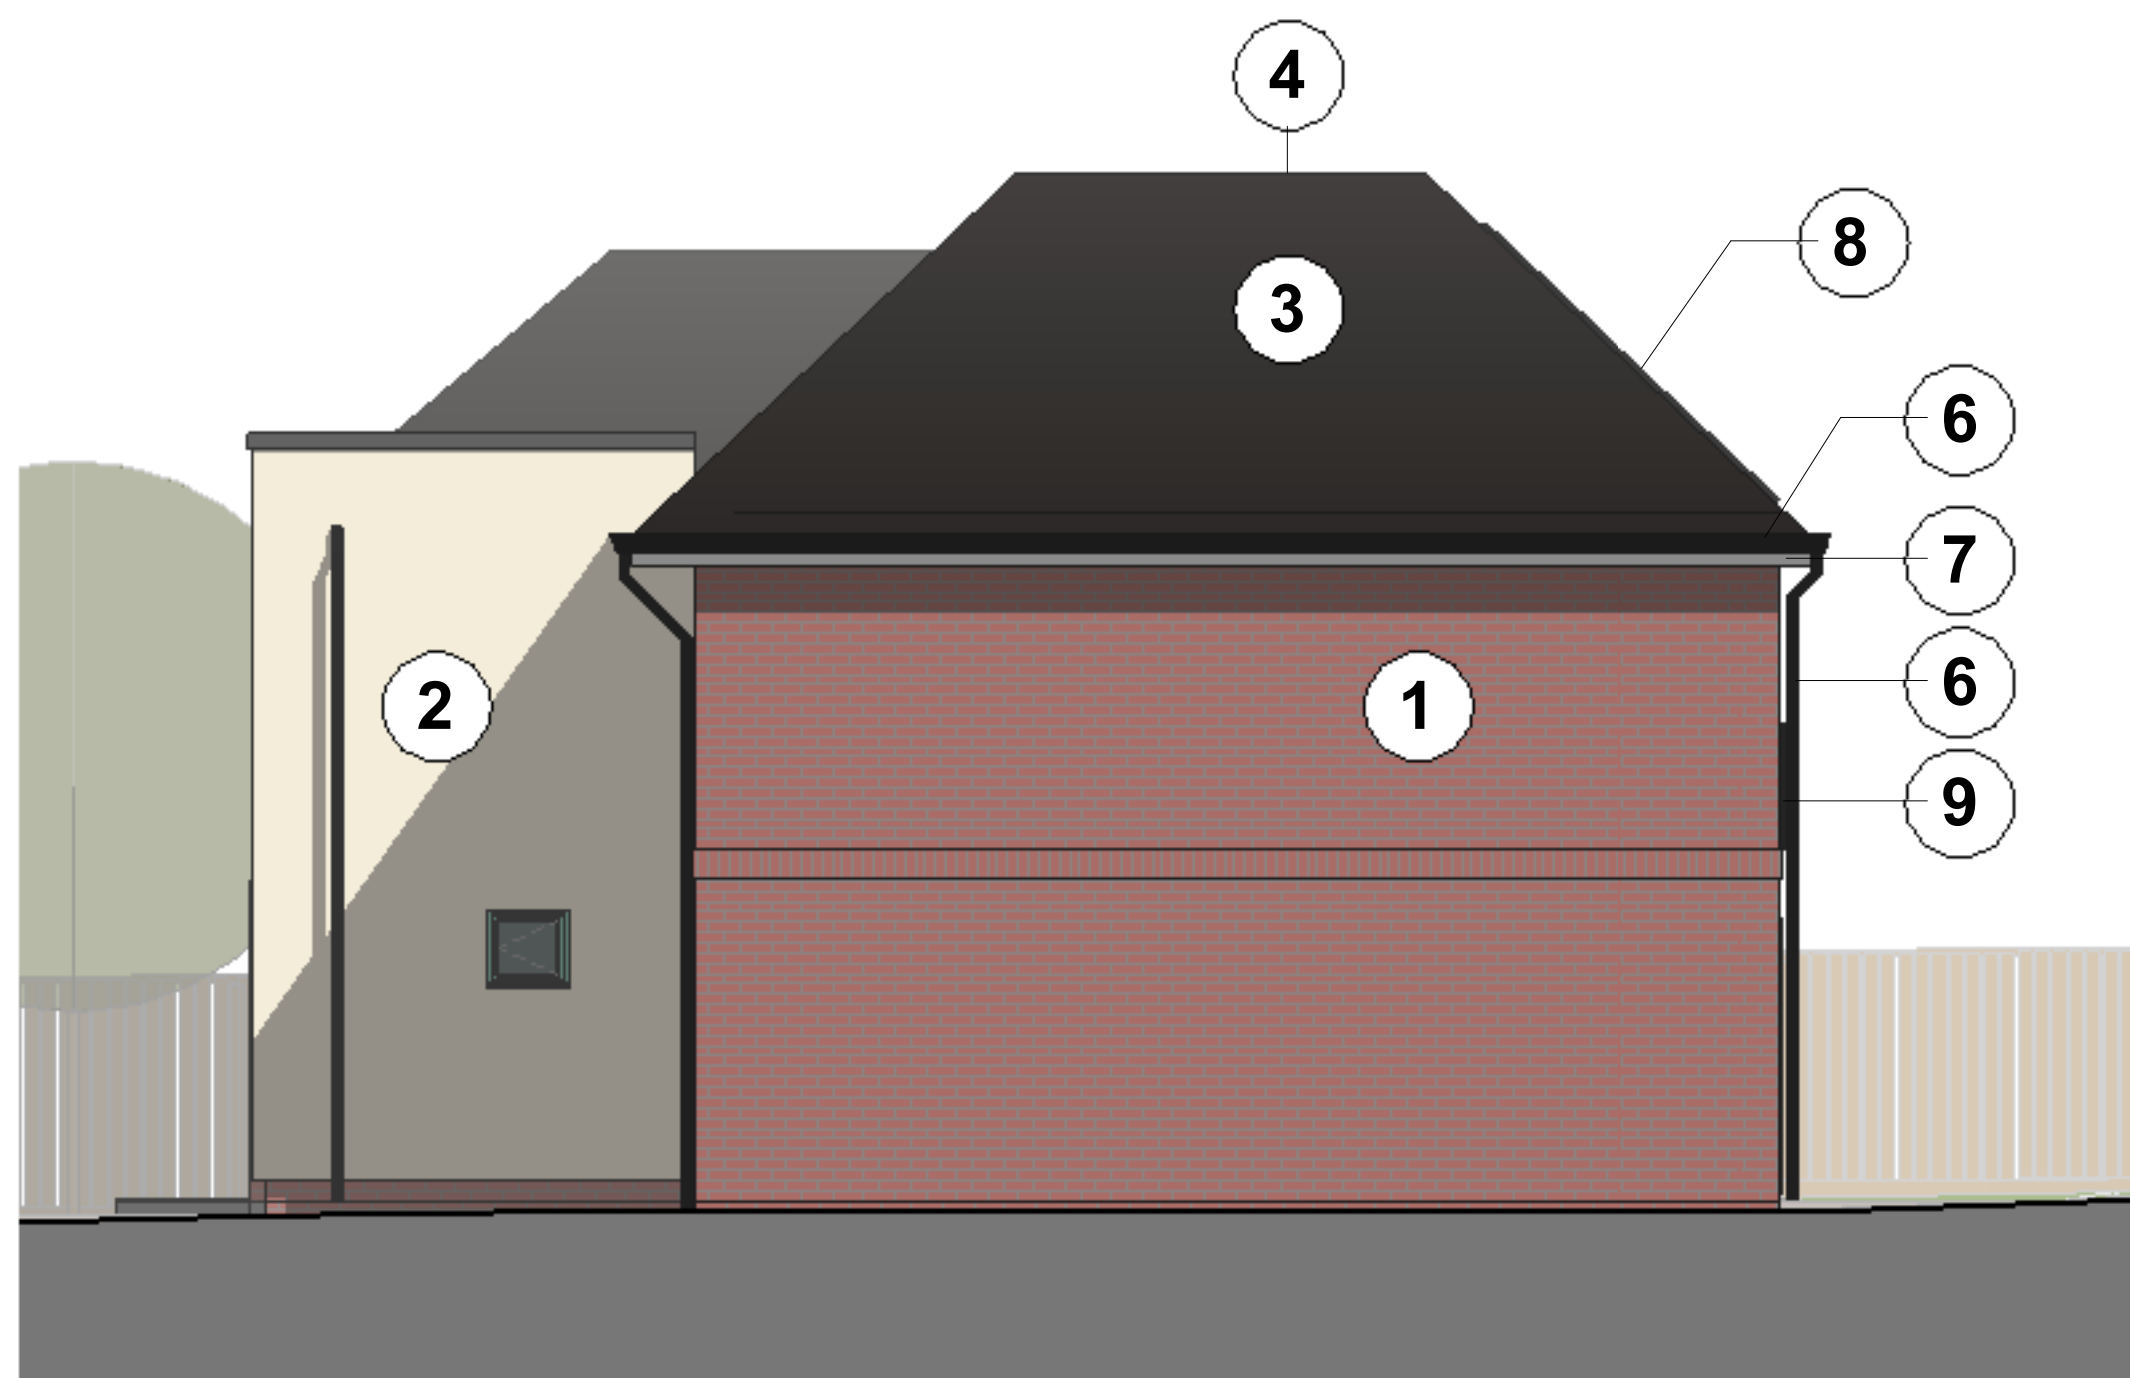


LEGEND

1. Red Brickwork
2. White-cream Render
3. Pantile Roof to match existing
4. Dark grey Membrane flat roof
5. Window heritage green UPVC
6. Rainwater goods black UPVC
7. Soffit and Fascia white UPVC
8. PV panels
9. Glass Juliette Balcony

[illegible]

CLIENT

Jamie Tamlin

PROJECT

Ferndale House

DRAWING

Proposed Elevations

DRAWN BY WS	CHECKED BY NS	DATE 21/10/22
----------------	------------------	------------------

SCALE (@ A1)	PROJECT NUMBER
1 : 50	220101

DRAWING NUMBER	REV
200	P01

TK
LS architects

Unit 7 | Basepoint Business Centre
Winnall Valley Road | Winchester | SO23 0LD
tkls.co.uk | office@tkl.co.uk | 01962 714 007

TKLS Architects is the trading name of TKLS Architecture Limited.
The copyright of this drawing is vested in the architect. It must not be copied
nor the work reproduced without written consent.
Figured dimensions only to be taken from this drawing.
All contractors must visit the site and be responsible for taking and checking all
dimensions relative to the work shown on this drawing.