



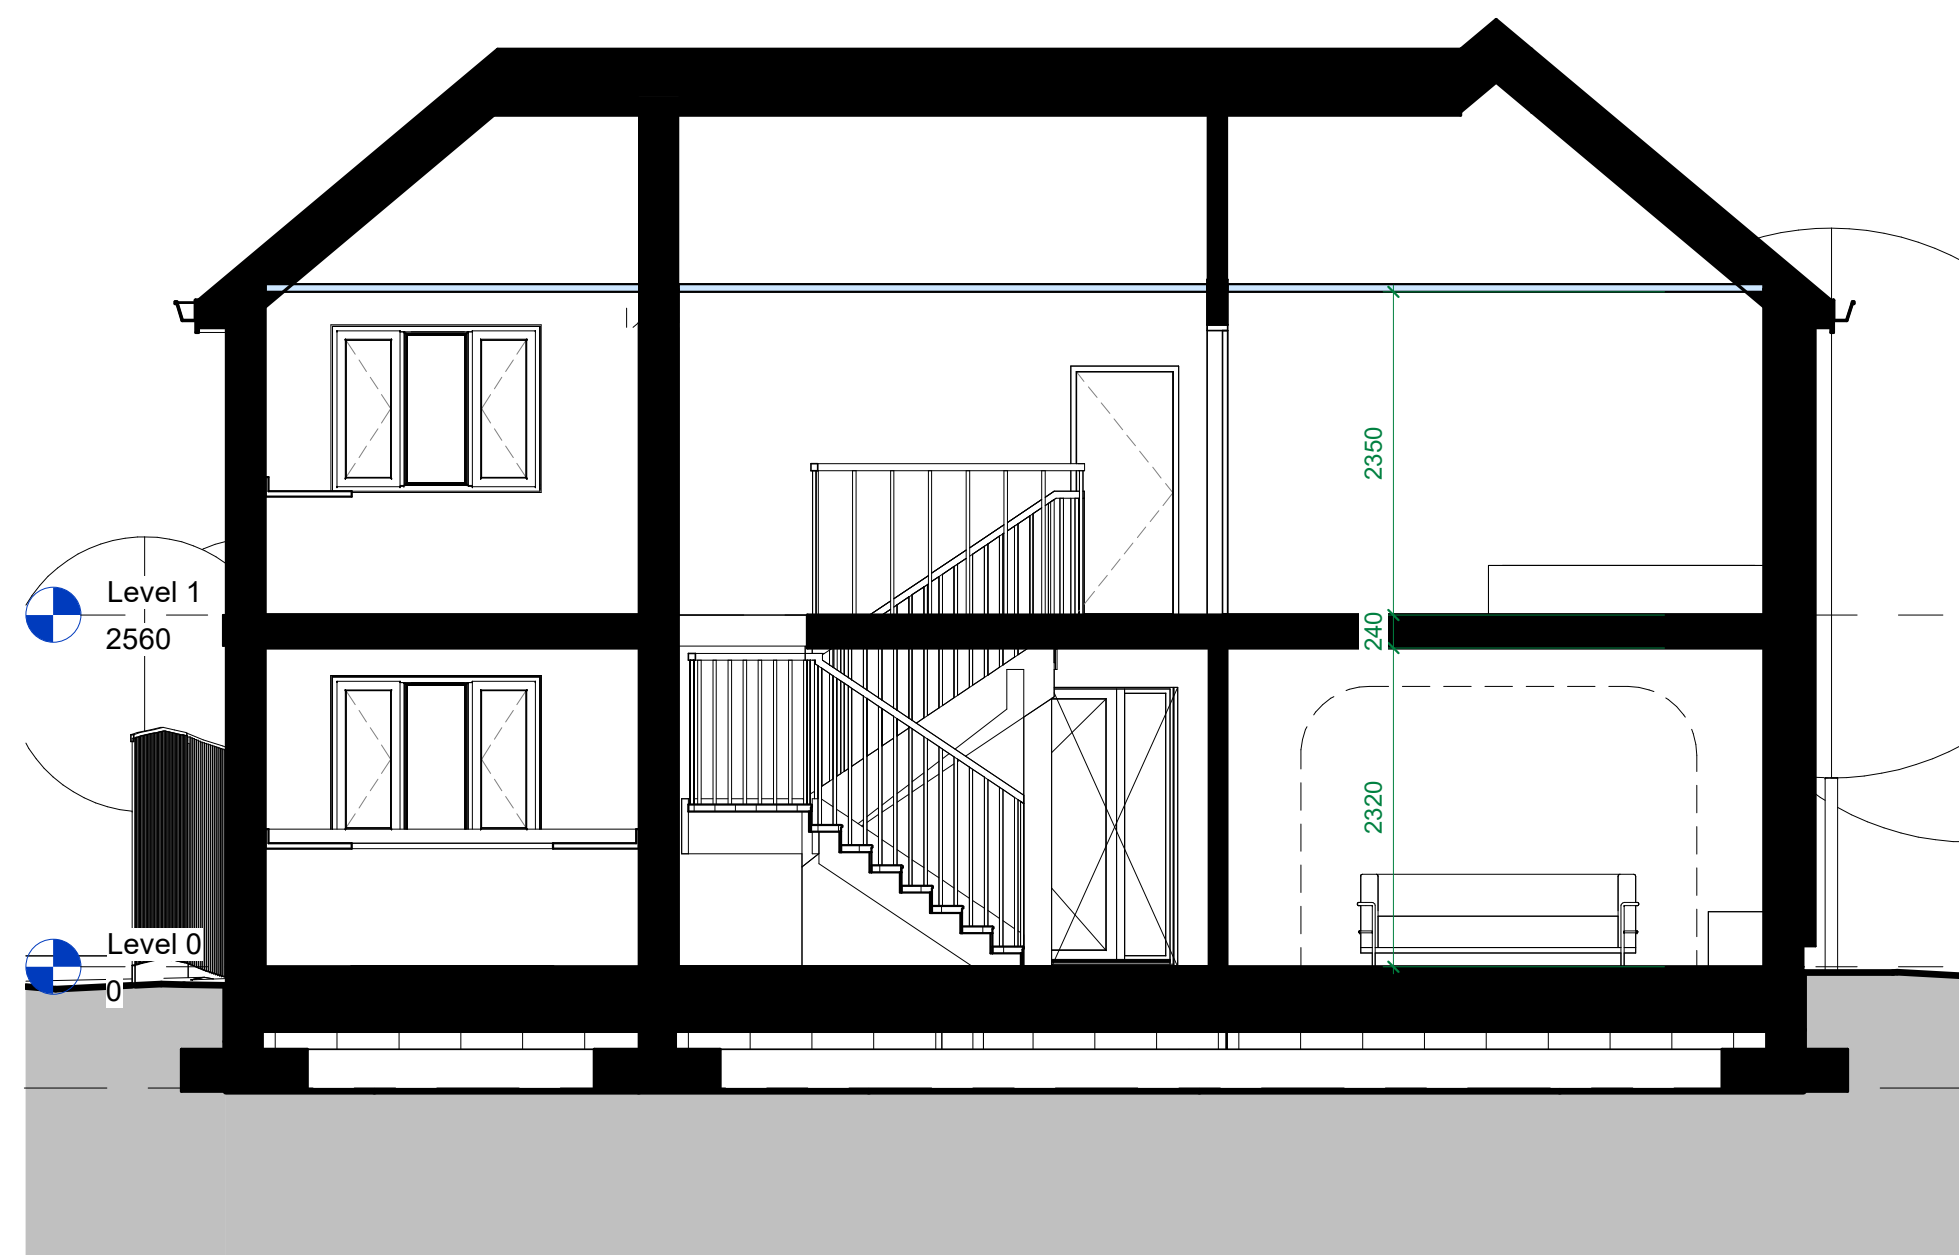

1 Section AA
1 : 50

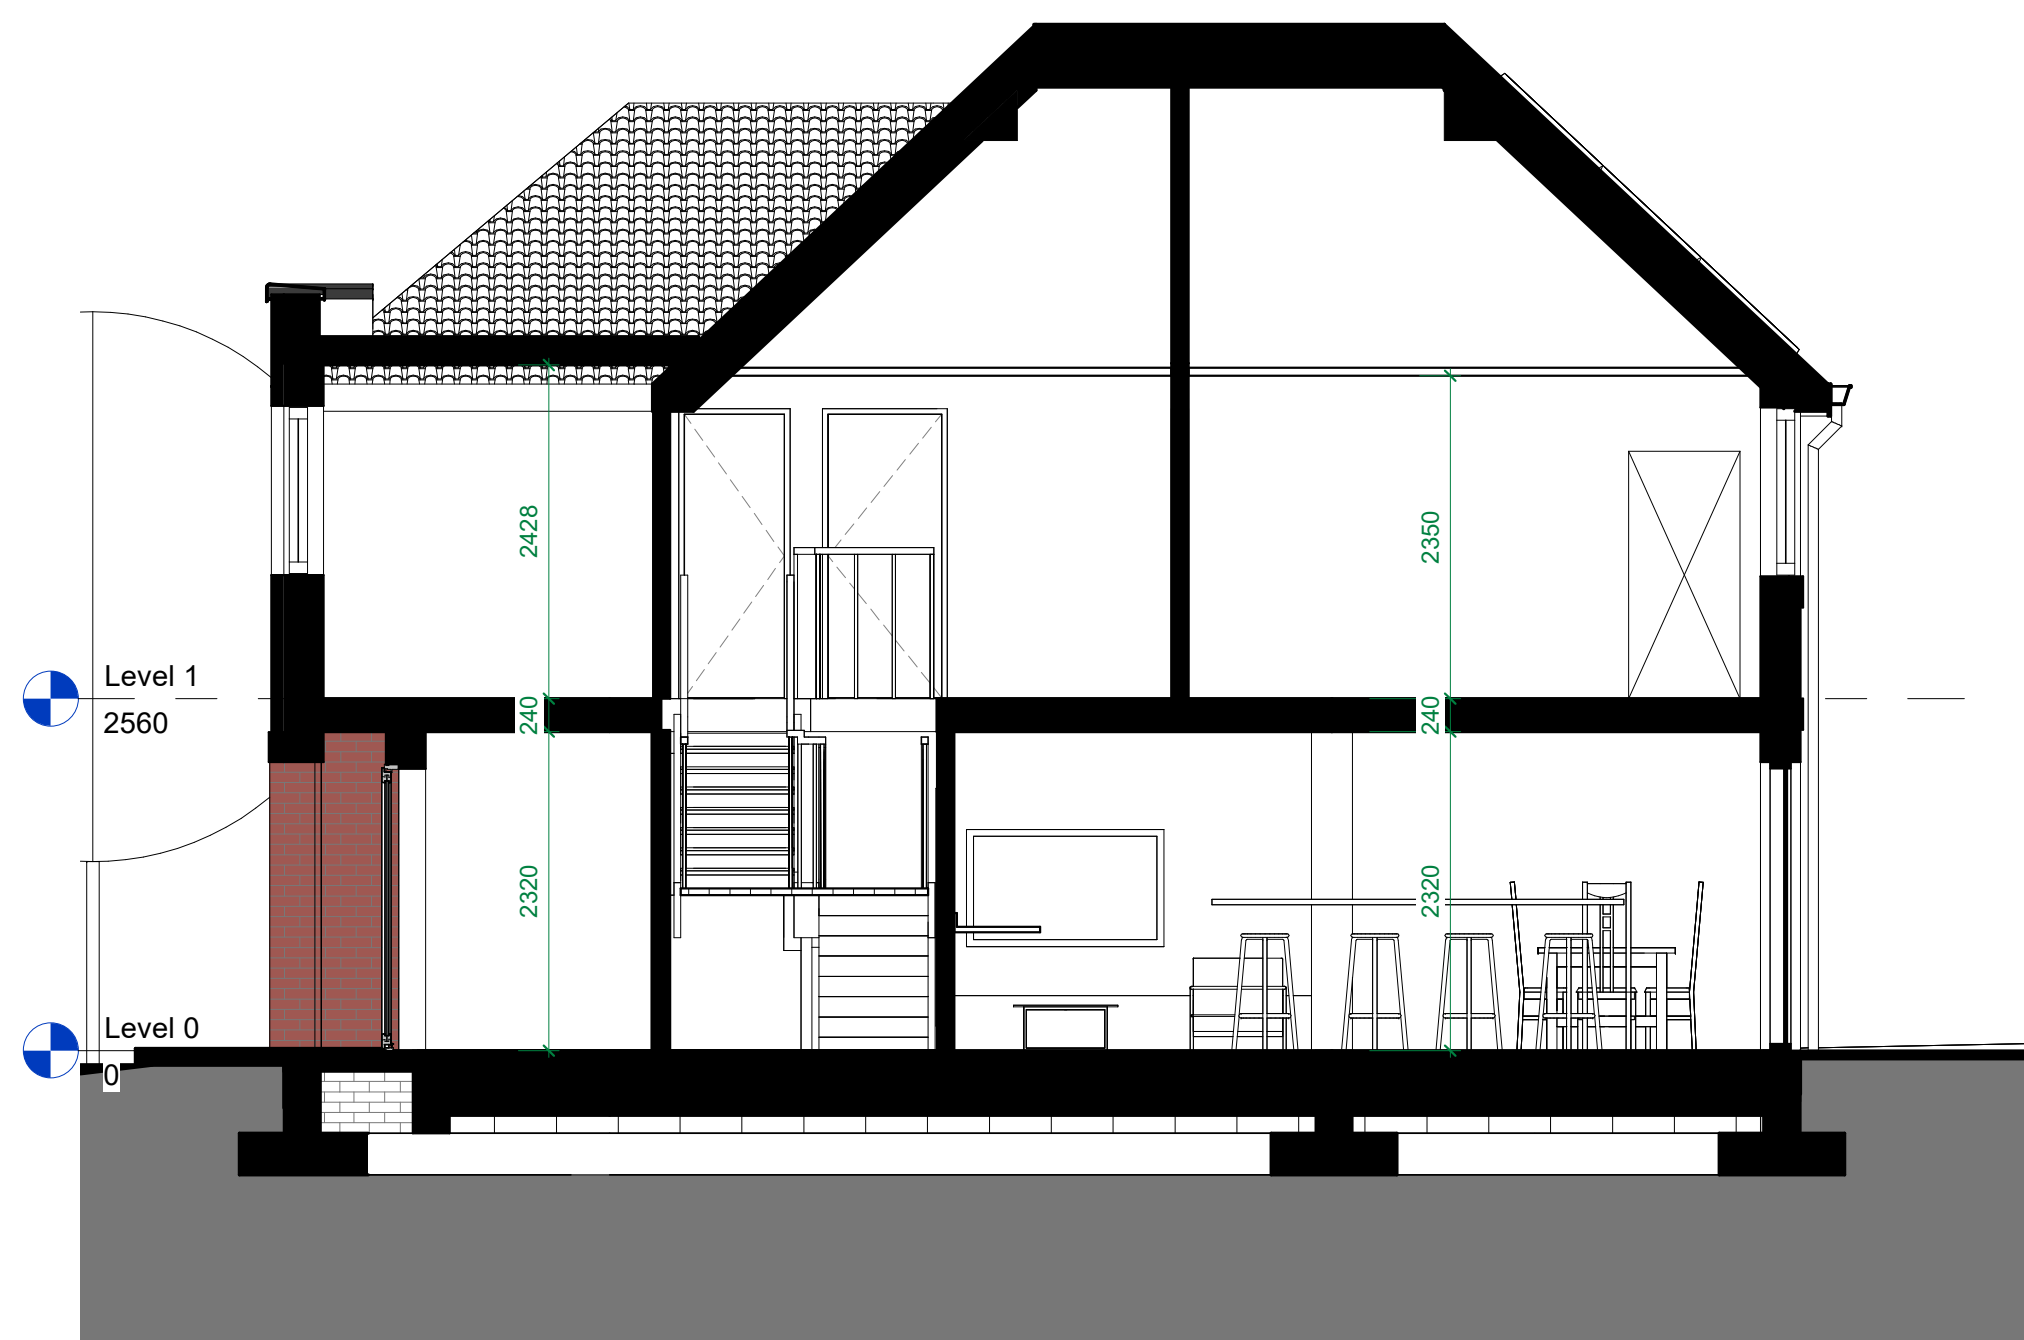

2 Section BB
1 : 50

No.	Rev	Date	Description	IB
4	P01	20/10/22	Planning Issue	WS
3	SK05	04/10/22	Issue after Client comments. Elevation finishing	WS
2	SK04	06/05/22	Issue after comments	WS
1	SK01	25/02/22	Initial Issue	JPV
Revisions				

CLIENT			
Jamie Tamlin			
PROJECT			
Ferndale House			
DRAWING			
Proposed Sections			
DRAWN BY	CHECKED BY	DATE	
WS	NS	21/10/22	
SCALE (@ A1)		PROJECT NUMBER	
1 : 50		220101	
DRAWING NUMBER			REV
300			P01



Unit 7 | Basepoint Business Centre
Winnall Valley Road | Winchester | SO23 0LD
tkls.co.uk | office@tkl.co.uk | 01962 714 007

TKLS Architects is the trading name of TKLS Architecture Limited.
The copyright of this drawing is vested in the architect. It must not be copied
nor the work reproduced without written consent.
Figured dimensions only to be taken from this drawing.
All contractors must visit the site and be responsible for taking and checking all
dimensions relative to the work shown on this drawing.