



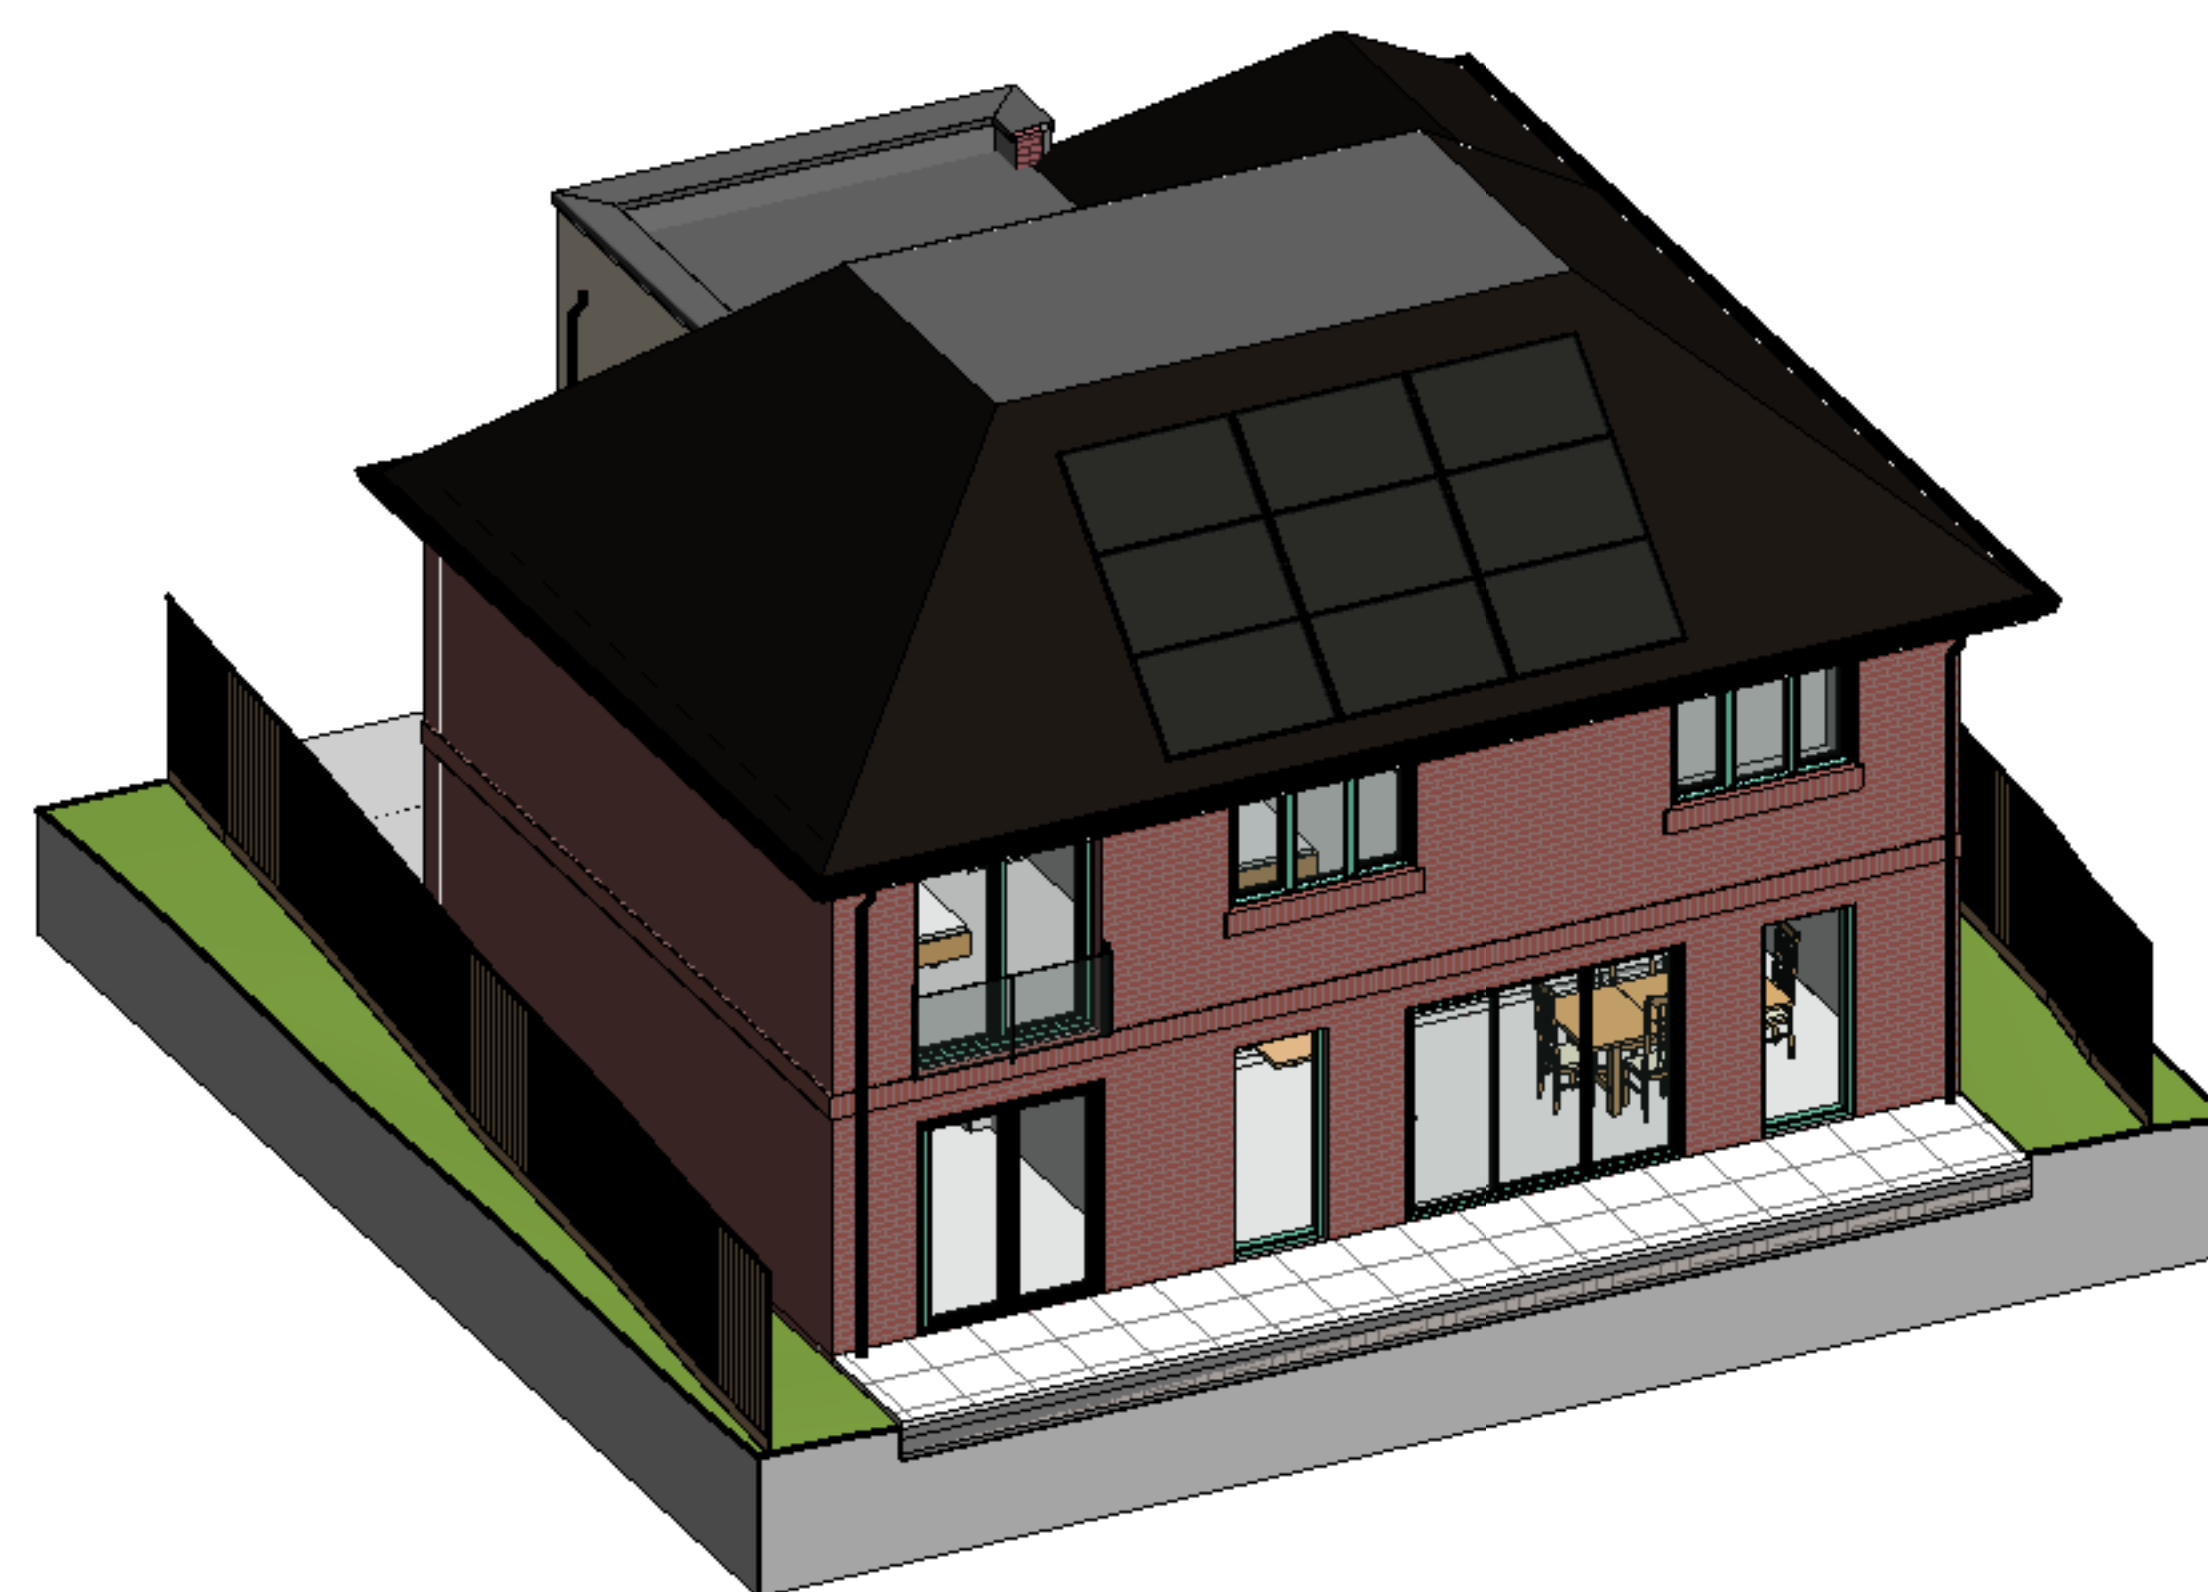

3 3D Proposed Rear - South

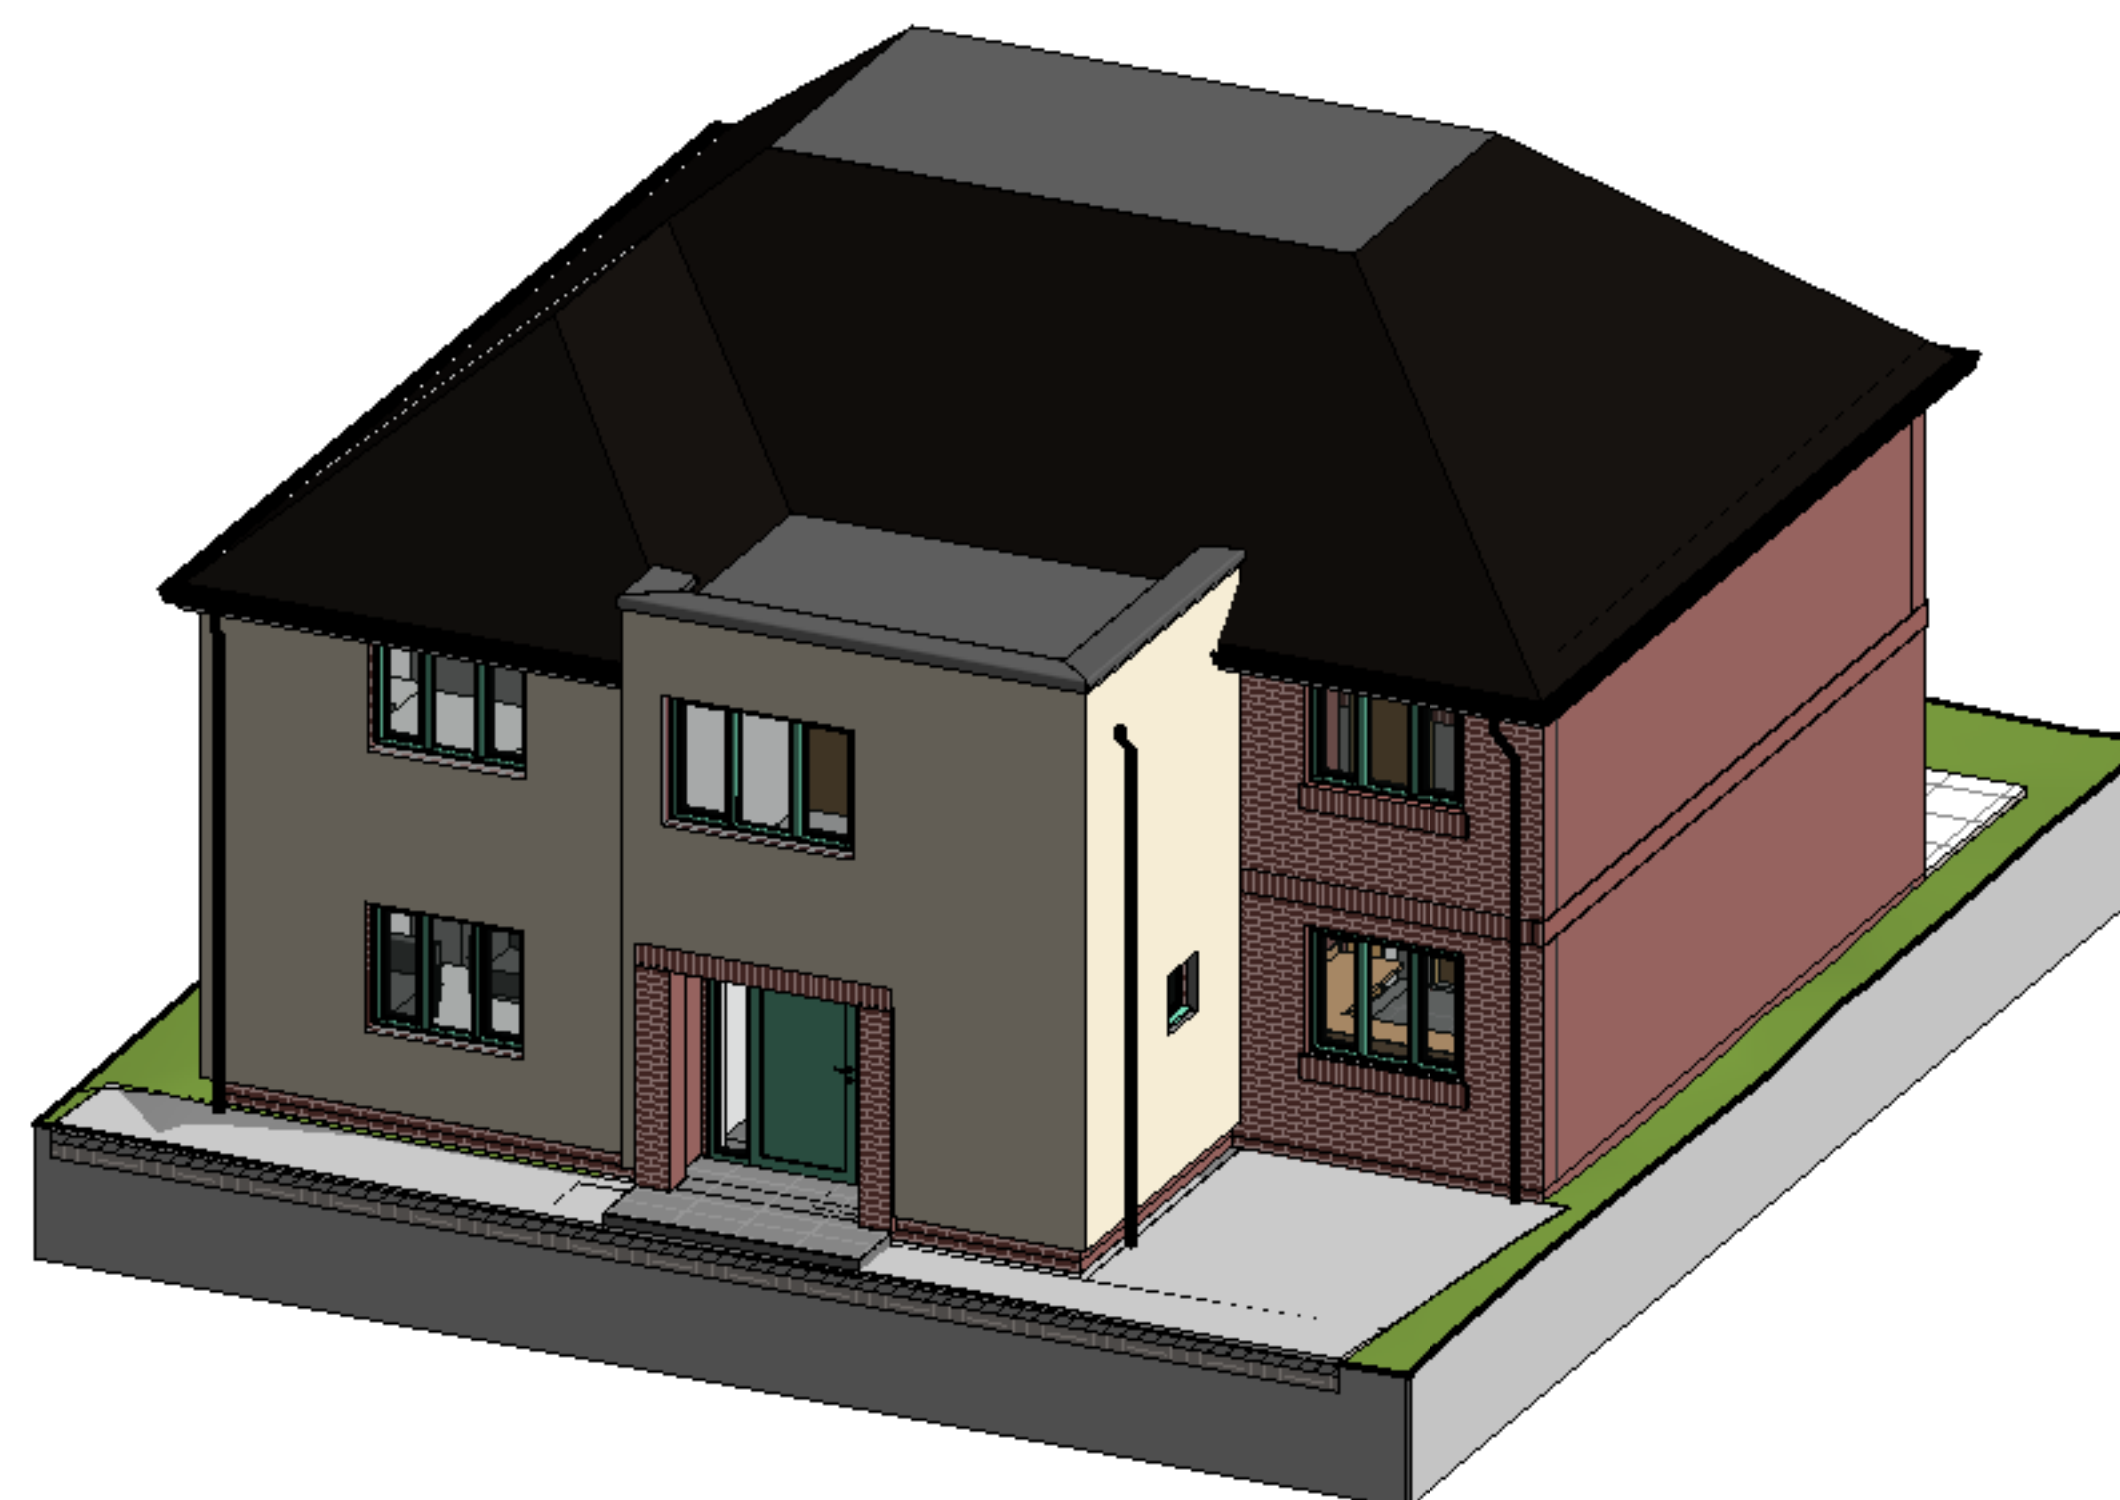

2 3D Proposed Front - North

[illegible]

CLIENT

Jamie Tamlin

PROJECT

Ferndale House

DRAWING

Proposed Roof & 3D Views

DRAWN BY WS	CHECKED BY NS	DATE 21/10/22
----------------	------------------	------------------

SCALE (@ A1)	PROJECT NUMBER
1 : 50	220101

DRAWING NUMBER	REV
112	P0



Unit 7 | Basepoint Business Centre
Winnall Valley Road | Winchester | SO23 0L
tkls.co.uk | office@tkl.co.uk | 01962 714 00

TKLS Architects is the trading name of TKLS Architecture Limited.
The copyright of this drawing is vested in the architect. It must not be copied
nor the work reproduced without written consent.
Figured dimensions only to be taken from this drawing.
All contractors must visit the site and be responsible for taking and checking
dimensions relative to the work shown on this drawing.