


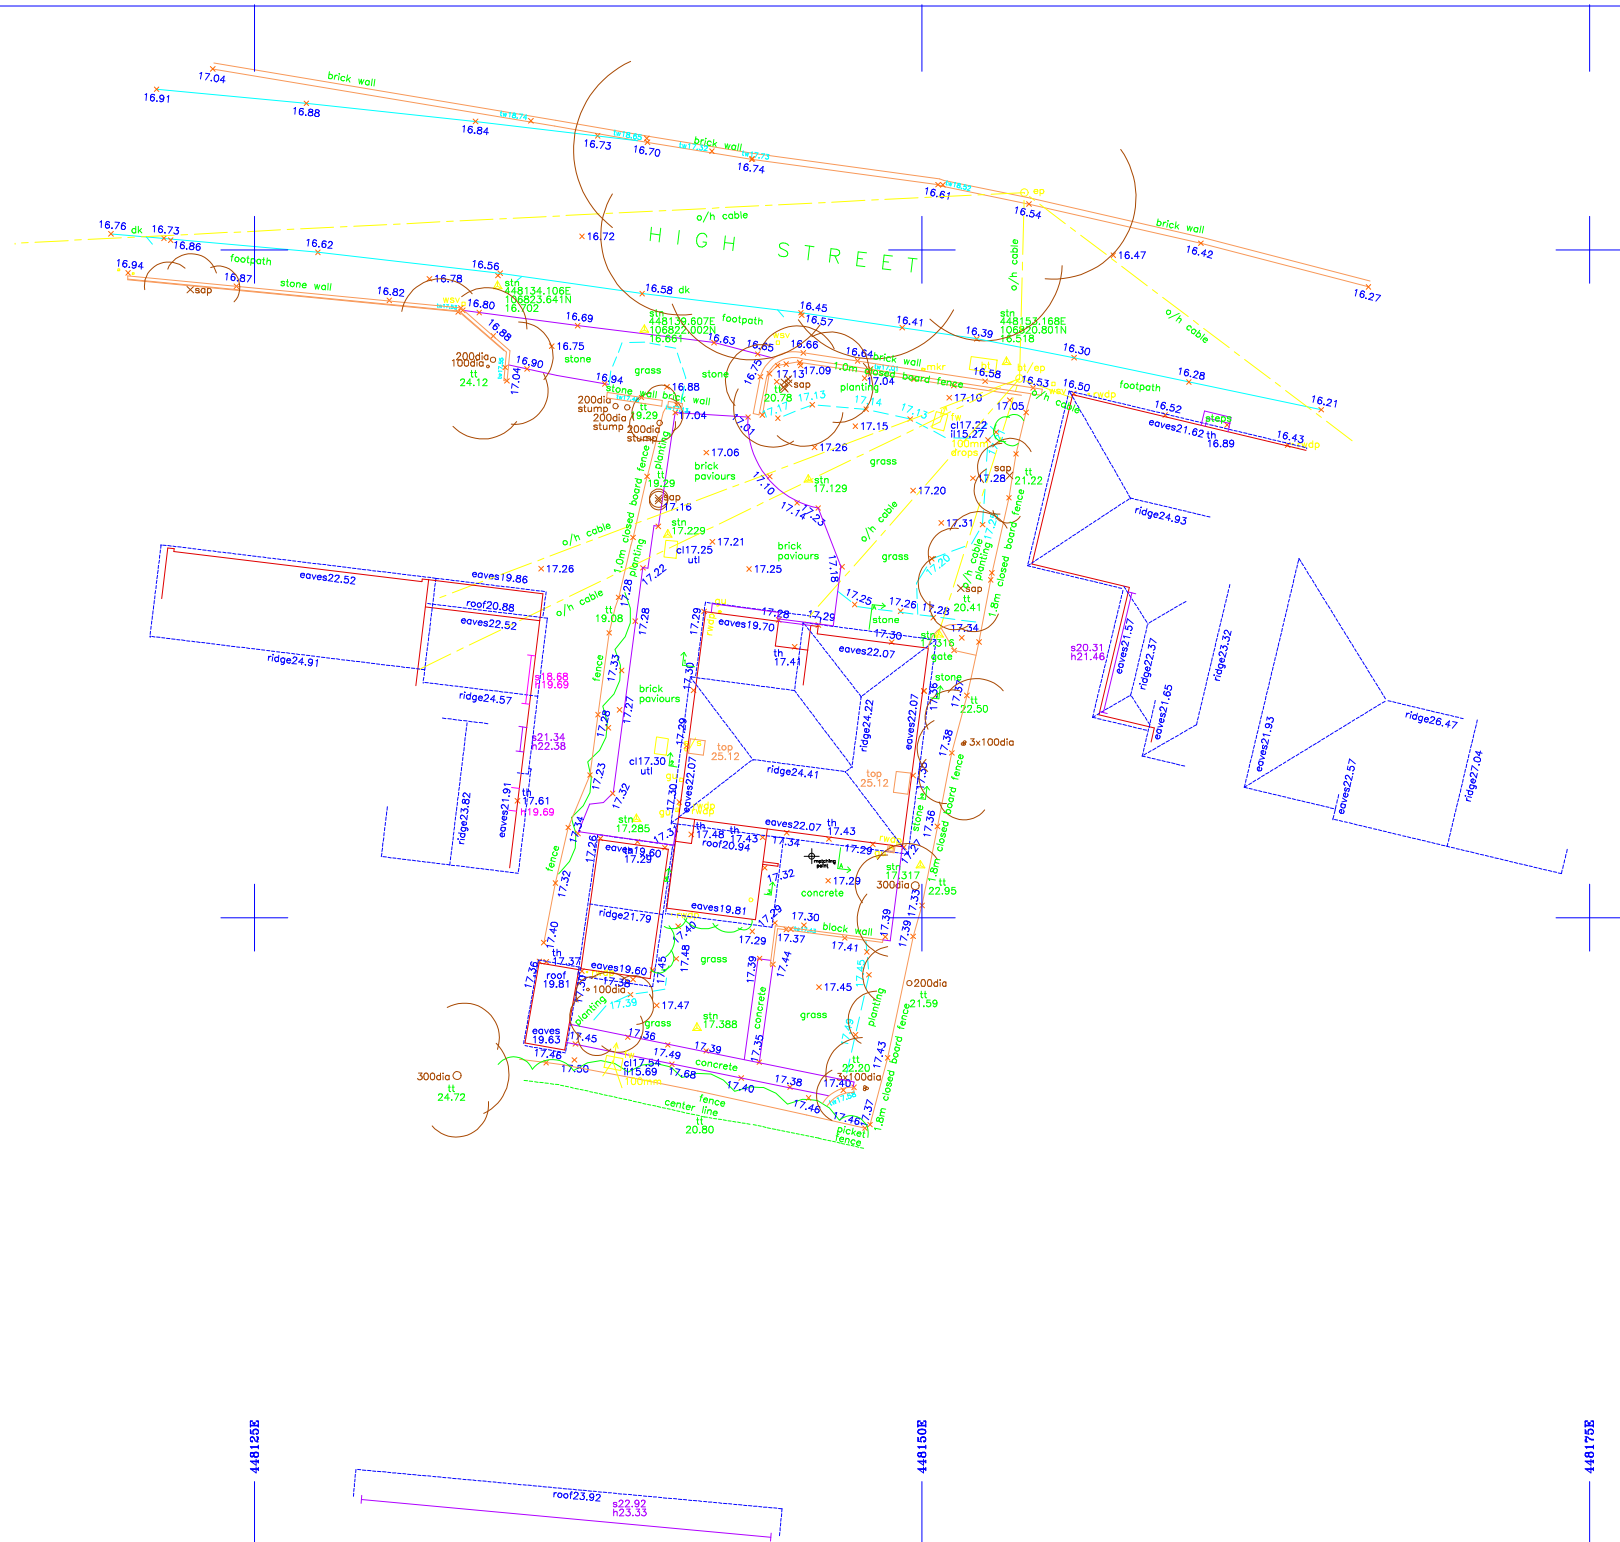

kyb	British Telecom
lcb	Control Box
lcv	Cover
ctv	Cable Television
ck	Cord Kerb
ek	Electricity
ep	Electricity Pole
fn	Fire Hydrant
guy	Gully
gv	Gas Stop Valve
ht	Height
ic	Inspection Cover
il	Invert Level
lp	Load Post
mkr	Marker
m/h	Overhead
pob	Post Box
pg	Pan Crossing
pn	Phone
rs	Road Sign
sv	Stop Valve
tl	Telephone Box
tl	Traffic Light
tt	Top of Tree
tn	Threshold
tw	Top of Wall
utl	Unable to Lift
wp	Went pipe
wn	Water Meter
esv	Water Stop Valve



NOTES:
LEVELS RELATE TO O.S DATUM
TREE SPECIES SHOULD BE VERIFIED WHERE OF
CRITICAL IMPORTANCE
THE ARCHITECT SHOULD SATISFY HIMSELF THAT ALL TREES
LIKELY TO AFFECT HIS DESIGN HAVE BEEN SHOWN
INTER CONNECTIONS OF HANDLES SHOULD BE VERIFIED
WHERE OF CRITICAL IMPORTANCE USING CCTV
PIPE SIZES & INVERTS DETERMINED WITHOUT
ENTRY INTO MANHOLE
ALL DIMENSIONS & LEVELS SHOWN IN METRES
ON SITE DIMENSION ACCURACY IS TAKEN RELATIVE TO
THE PRINTED SCALE AND SHOULD BE CHECKED ON SITE
WHERE OF CRITICAL IMPORTANCE

P STUBBINGTON
LAND SURVEYS LTD

THE MEAD
DURLEY BROOK ROAD
DURLEY
SOUTHAMPTON
HAMPSHIRE
SO32 2AR

TEL : 023 8060 1876

MOBILE: -
07973 348165

EMAIL: -
PAUL@PSLANDSURVEYS.COM

CLIENT: -	J TAMLIN
CONTRACT: -	FERNDALE HIGHT STREET S031 4JE
TITLE: -	TOPOGRAPHIC SURVEY
SCALE: -	1: 100 @A1
DRAWING NO.	9740/01
DATE: -	APRIL 2022
SURVEYOR: -	RD/NLA