




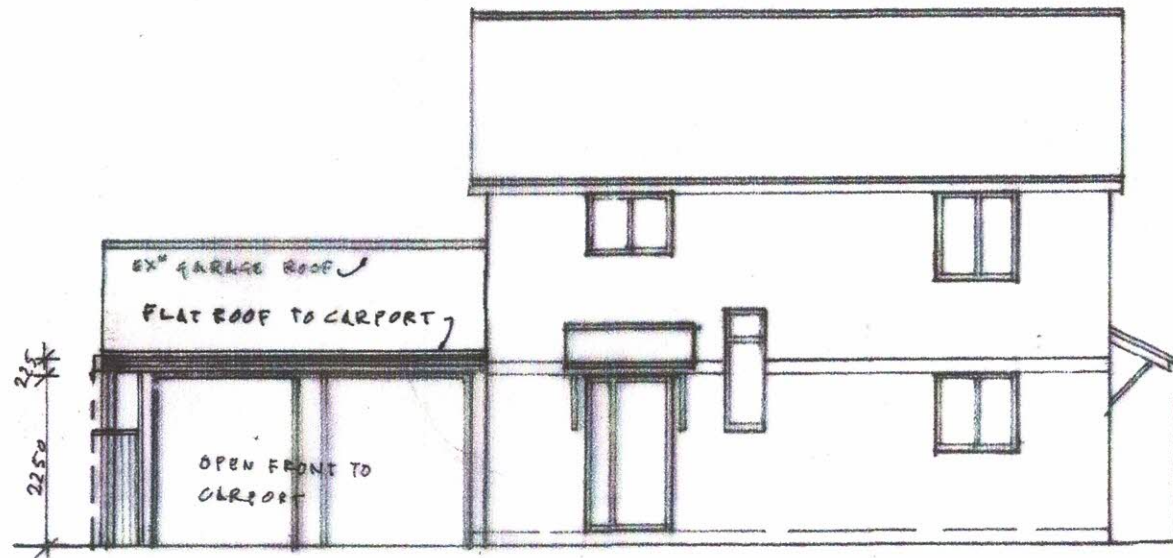



FRONT (WEST)

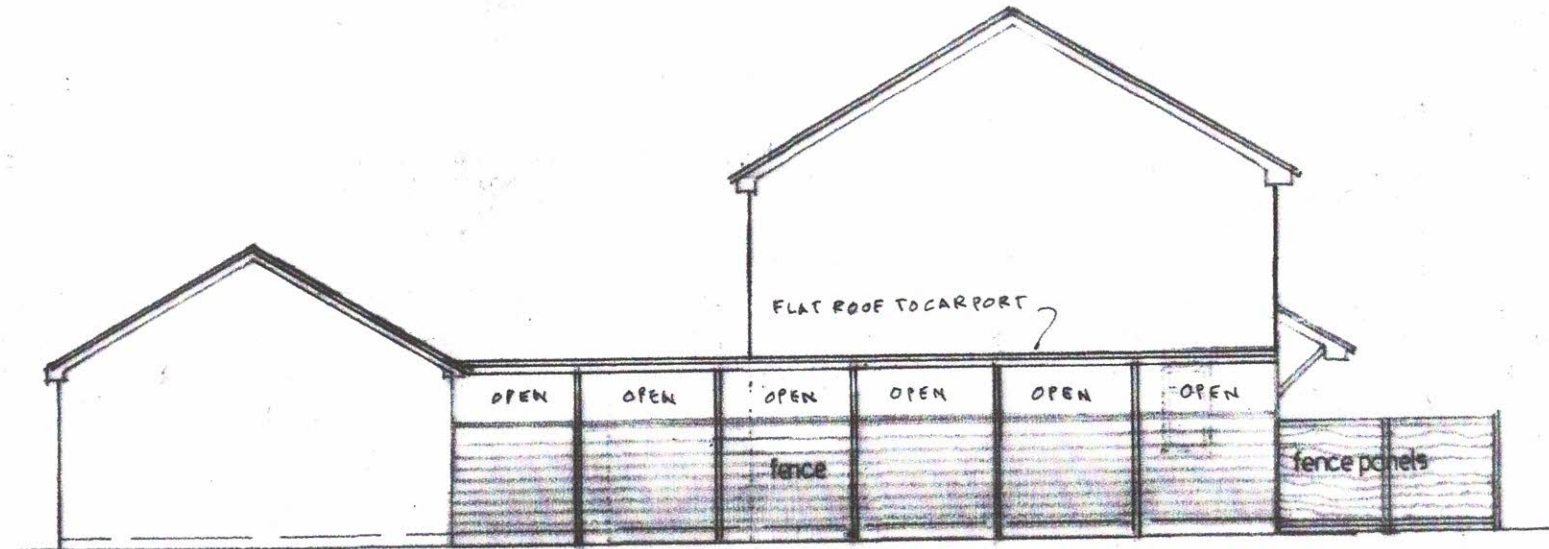

SIDE (NORTH)

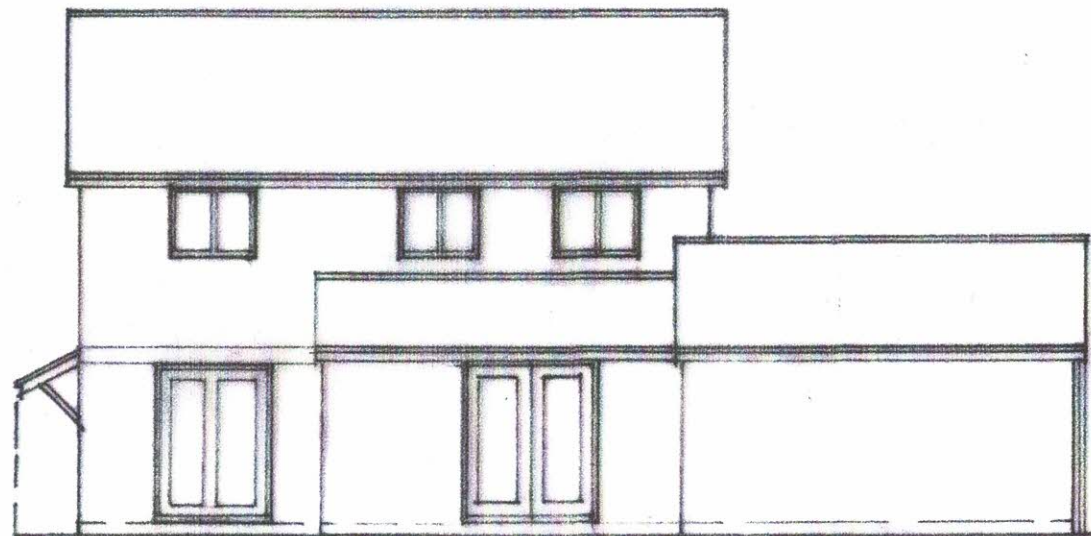

REAR (EAST)

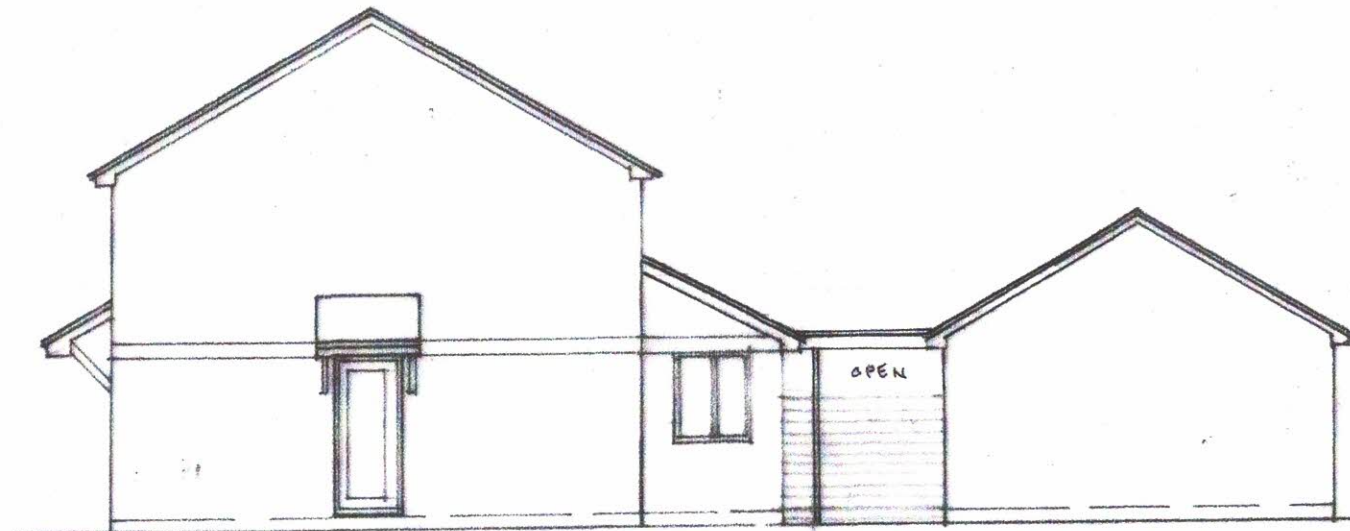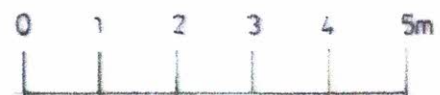

SIDE (SOUTH)

REV A : 29/11/22 :
ROOF REDUCED

WILLIAMS DESIGN
40 BEMBRIDGE
INGLESIDE
NETLEY ABBEY
SOUTHAMPTON
SO31 5PN

07510 656649
williamsdesign@email.com

PROJECT
7 FOUNTAIN COURT
AS PROPOSED
TITLE
ELEVATIONS AS PROPOSED
SCALE DATE REVISION
1:100 7.4.22 A
DRAWING D 031