



13 Portelet Place 5030 OL2

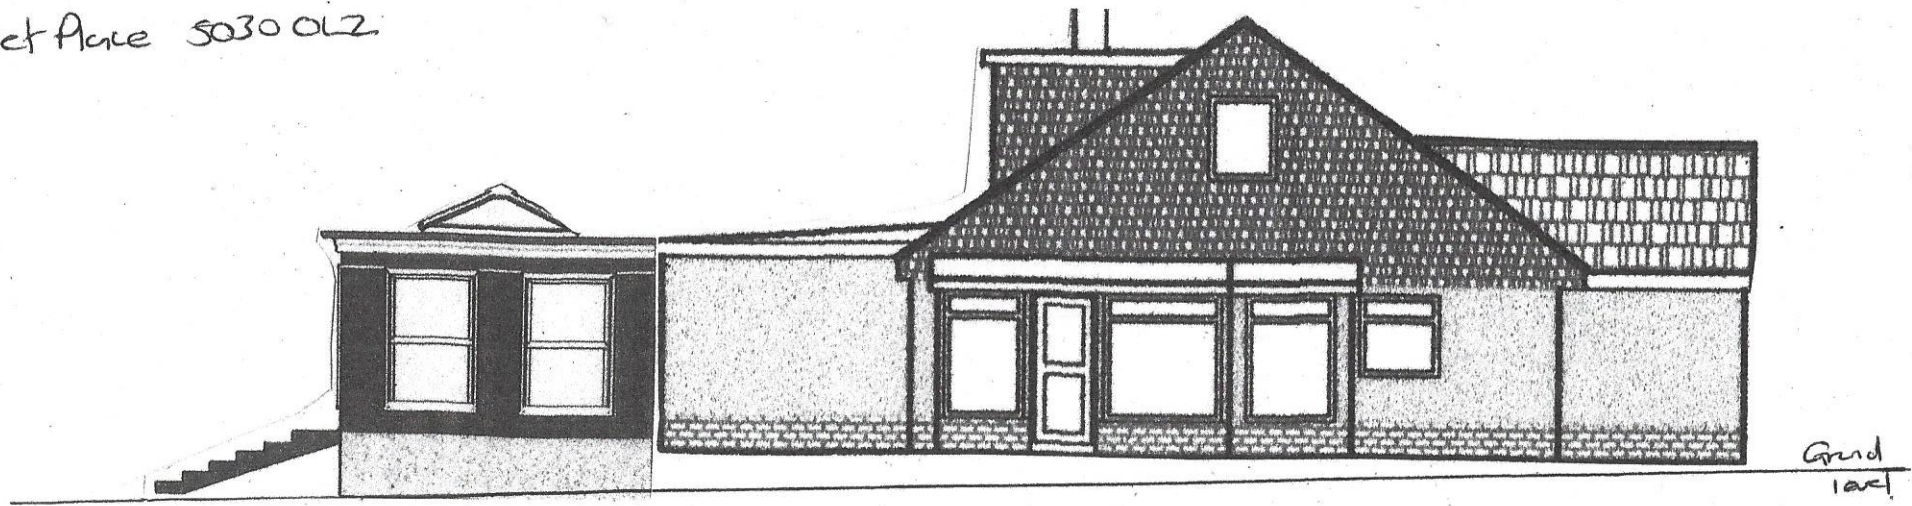

Proposed side elevation North

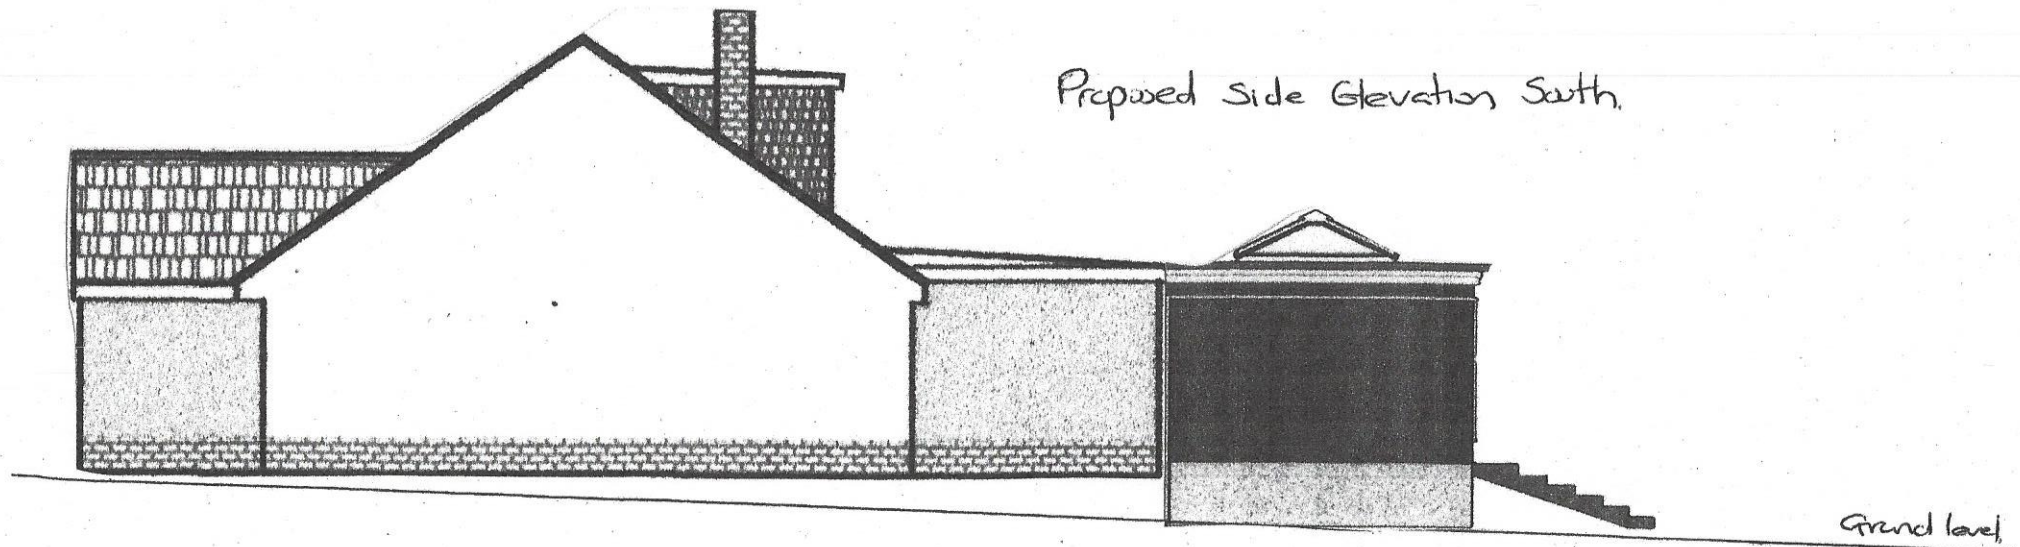

Proposed Side Elevation South

Scale 1:100

