




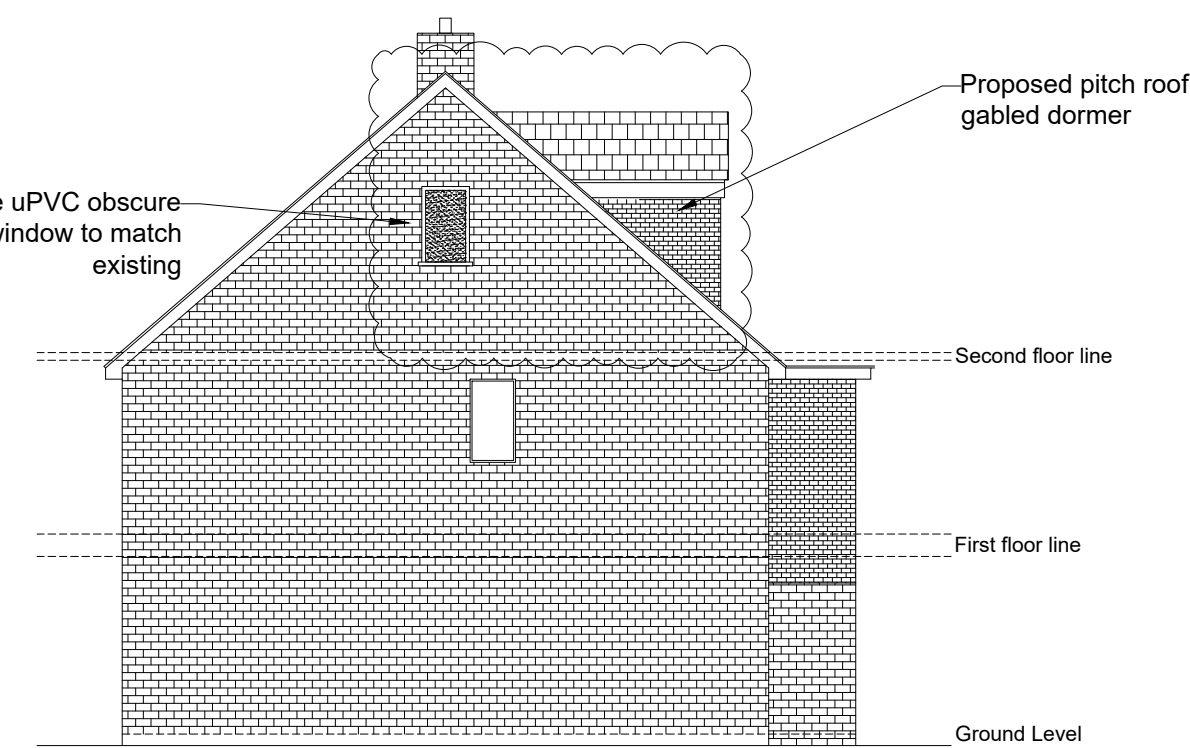


SIDE 2 ELEVATION
1:100

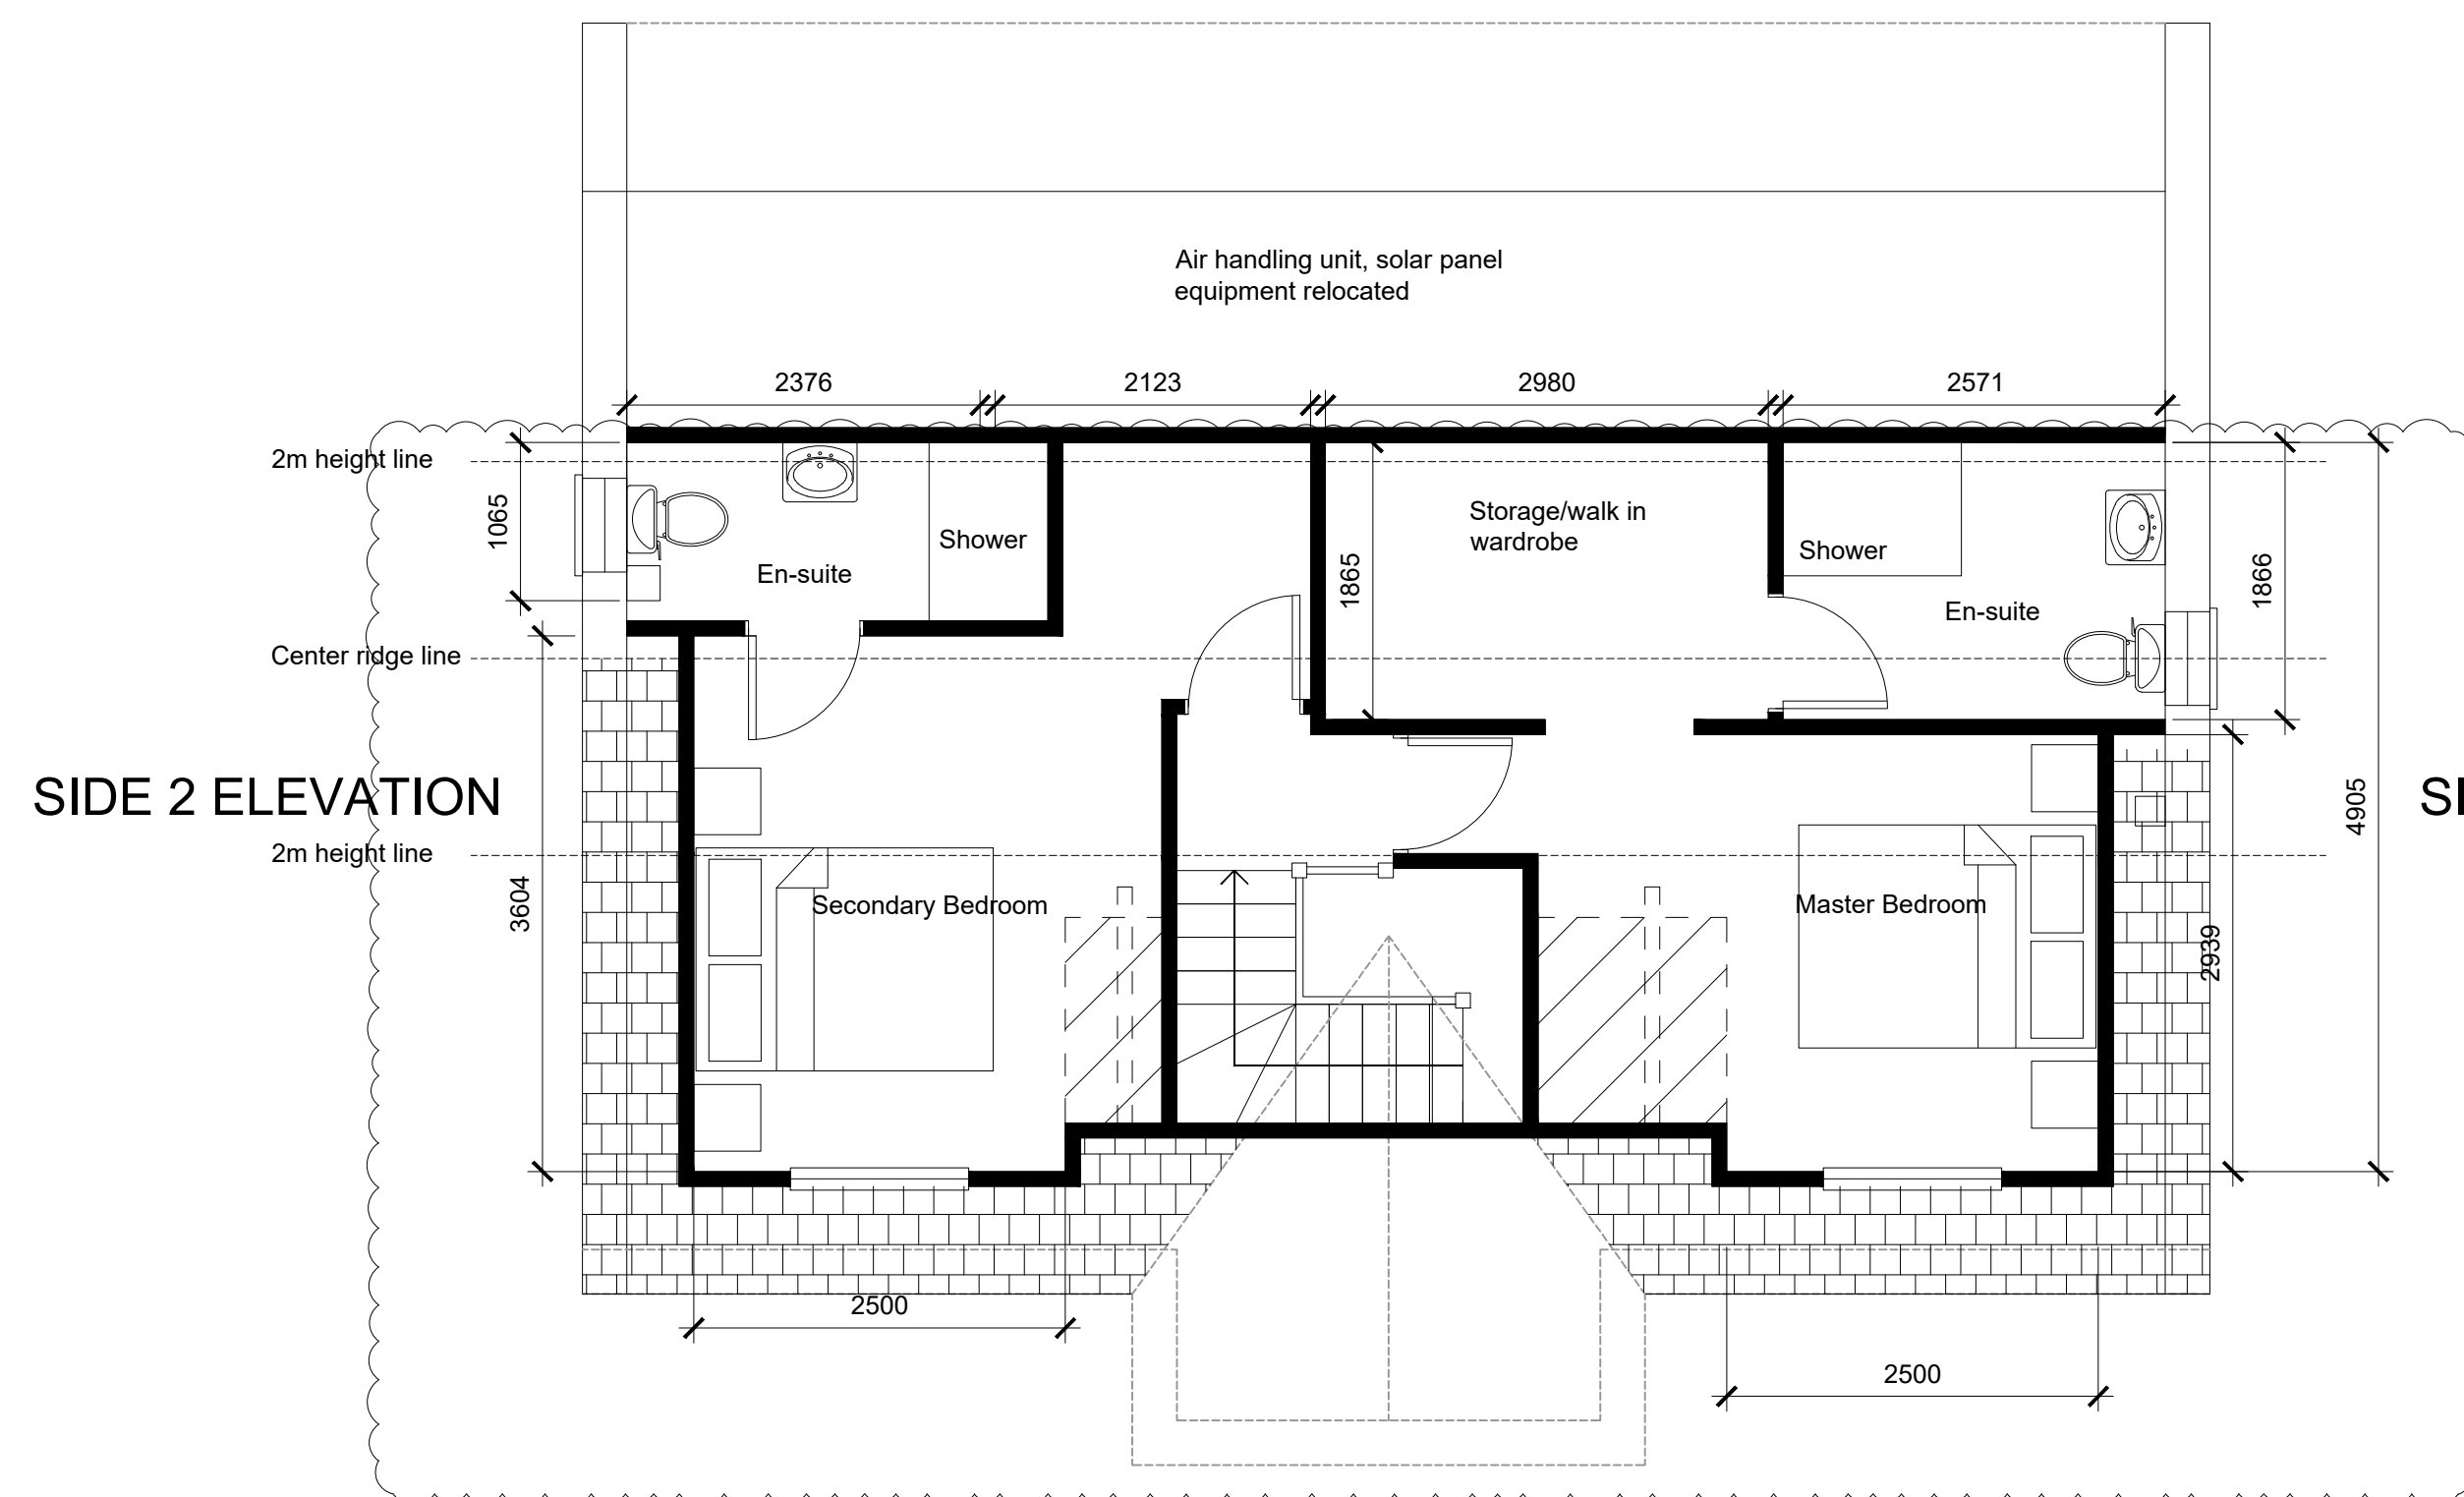

SIDE 1 ELEVATION

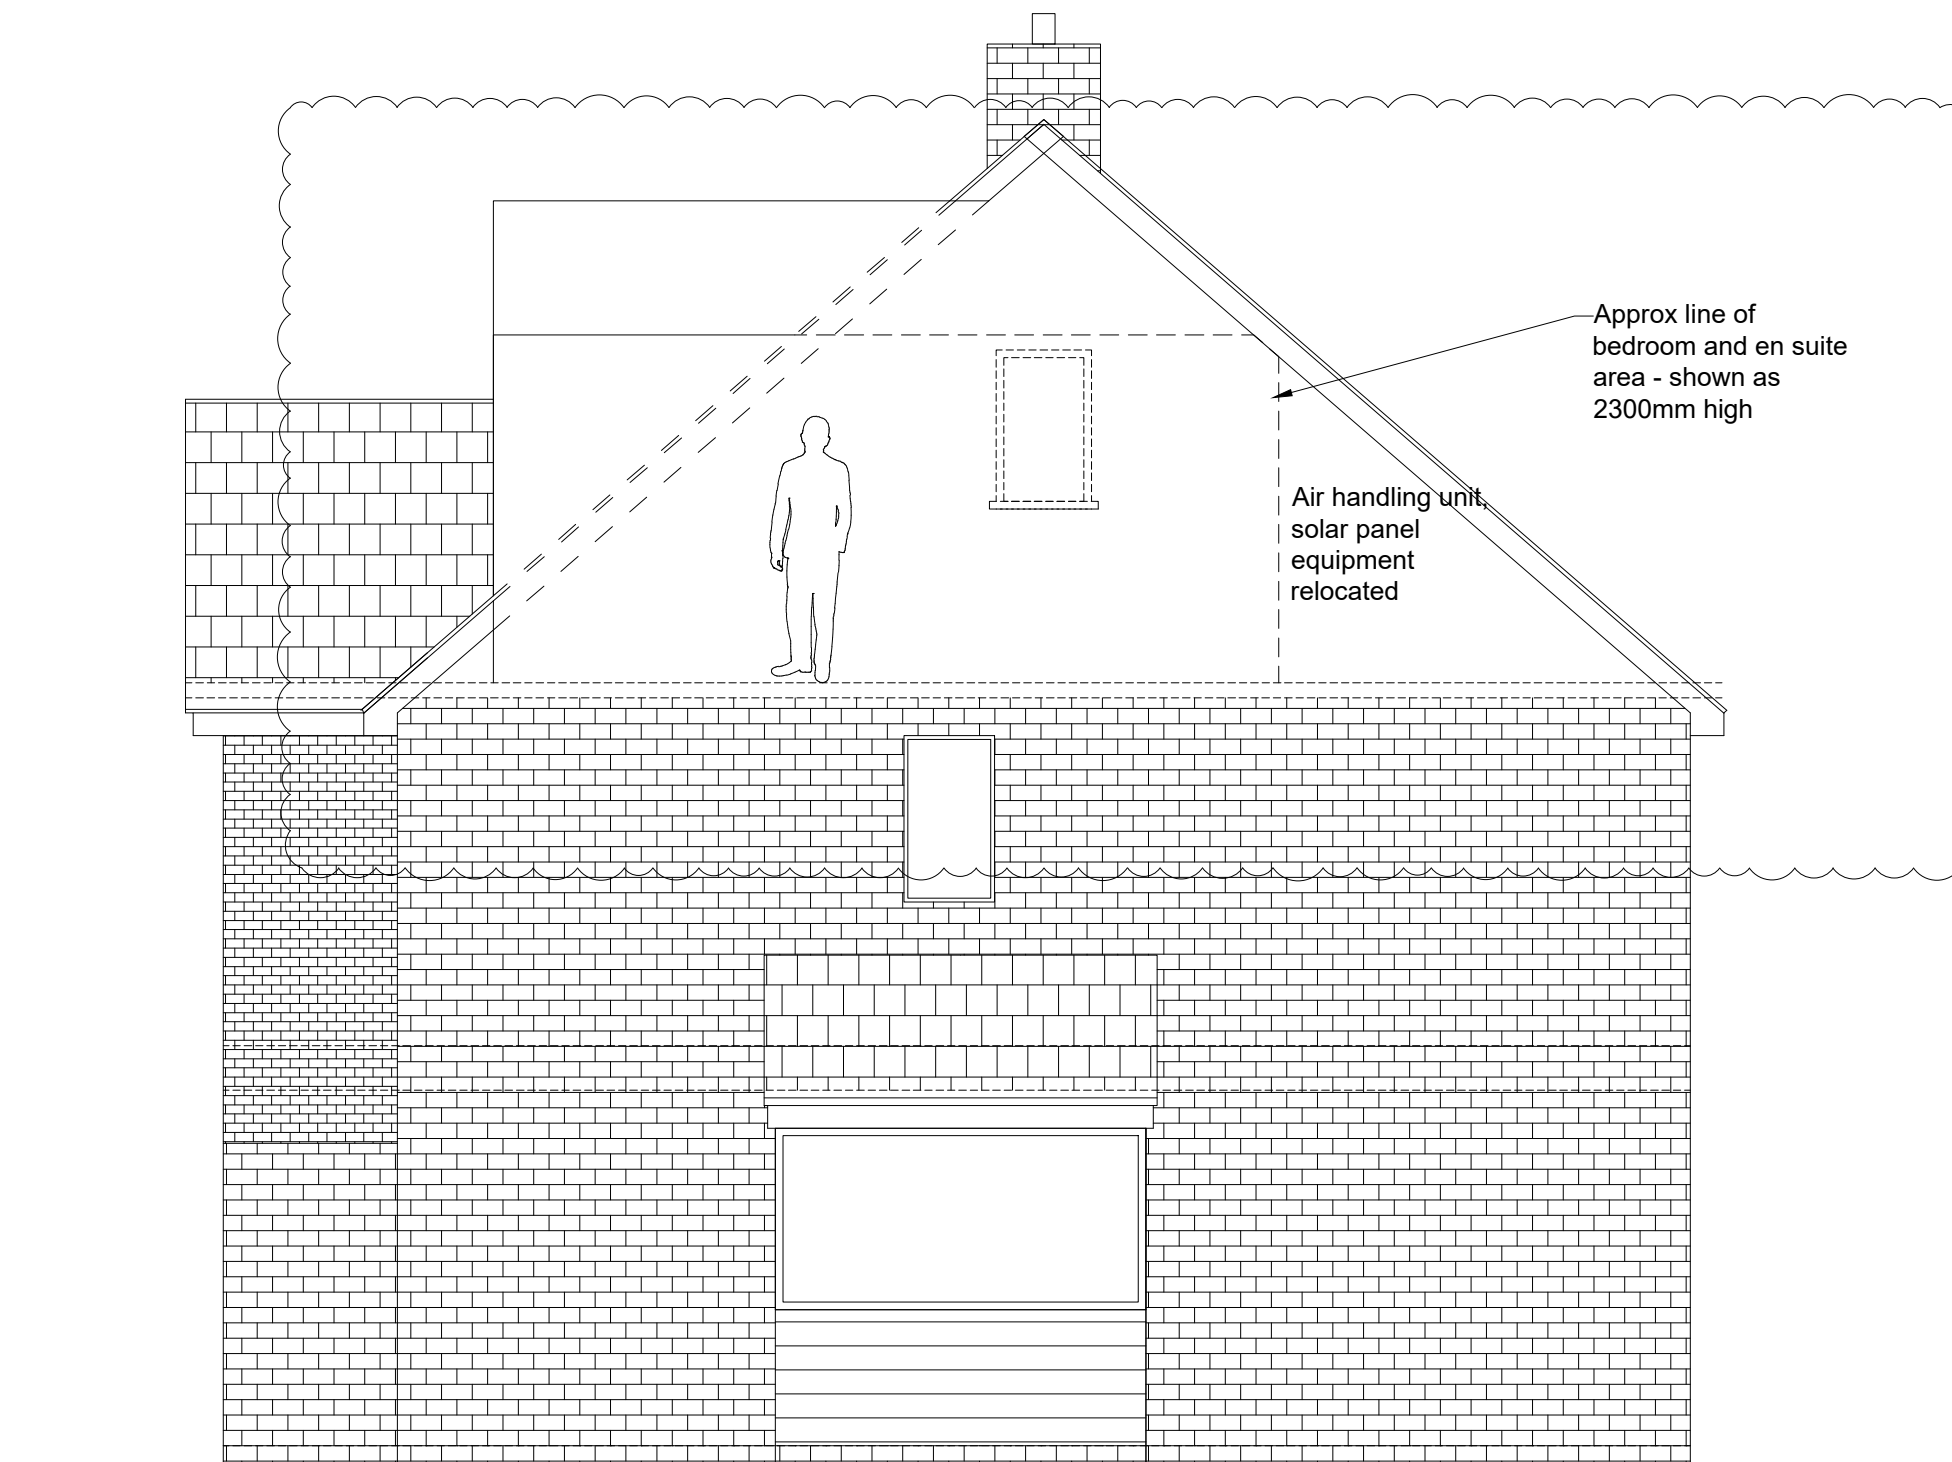

1:50

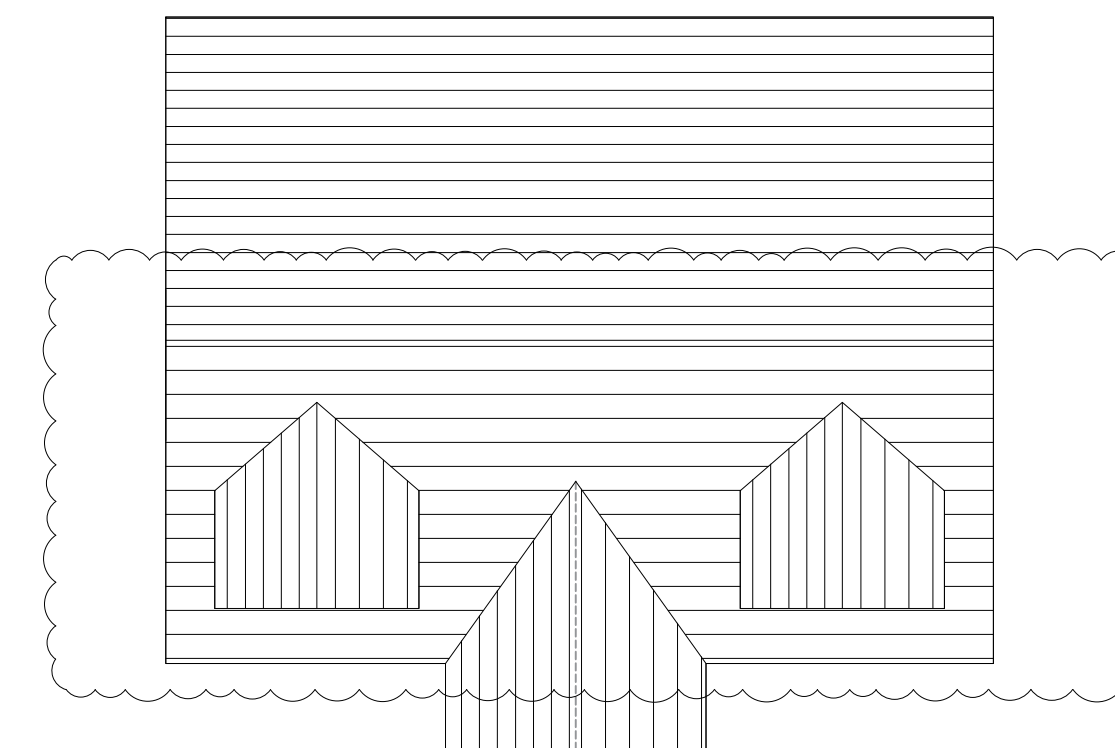

PROPOSED ROOF PLAN
1:100

Status				
PLANNING				
Revisions	A	Dormers reduced as requested by planner	Nov 22	JS
	B	Further amendments as requested	Nov 22	JS
Project/Site				
15 Delamere Gdns, Fair Oak, S50 7GD				
Title				
Proposed Plans and Elevations				
Drwg no.		Date		Drwn. by
DEL-102B		SEP 22		JS
Checked by				
_				
Scale		CAD Ref.		
1:50;1:100 @ A1		DEL-100		