


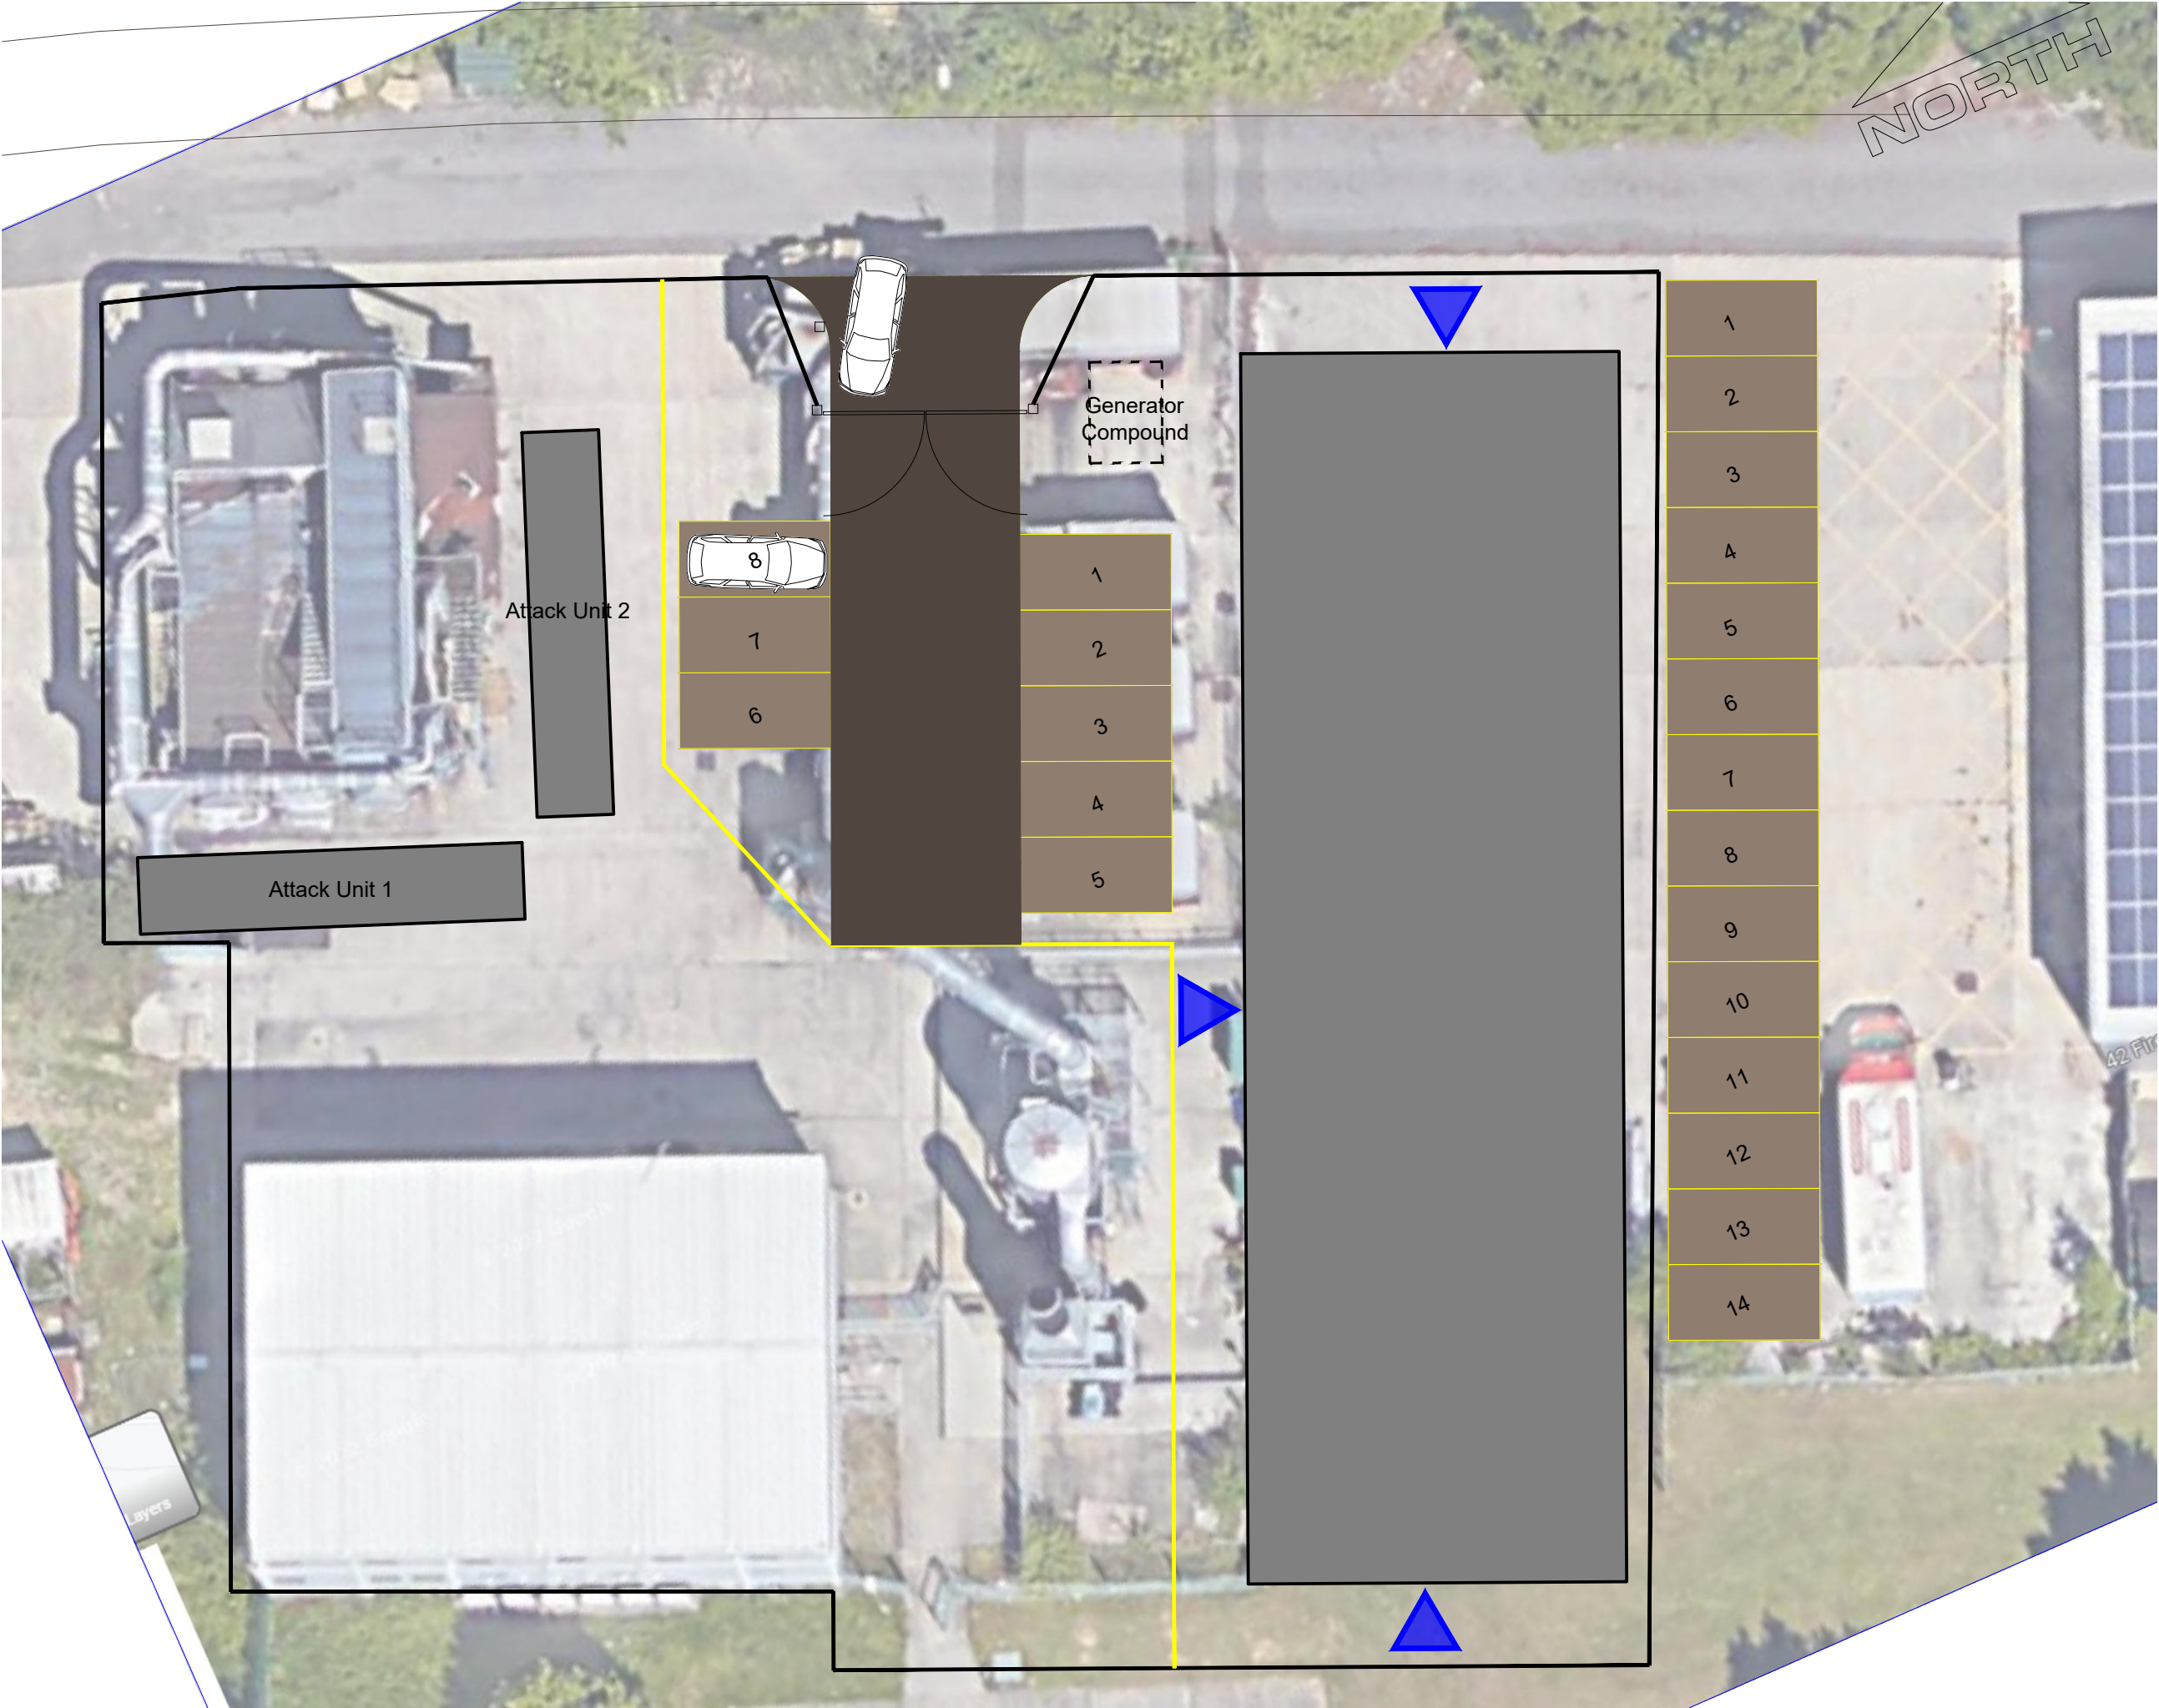

- General Notes**
- 1. This drawing is © copyright Hampshire County Council 2022. No unauthorised reproduction of any kind is permitted.
 - 2. No dimensions to be scaled from this drawing. Verify all dimensions prior to construction. Immediately report any discrepancies on the document to the Architect/Contract Administrator. This document shall be read in conjunction with associated models, specifications and related consultant's documents.
 - 3. Drawing to be read with all relevant Architectural, Interiors, Structural, M&E, Drainage/Public Health, Landscape, Civils and Interiors drawings and specifications.
 - 4. This map is reproduced from Ordnance Survey material with the permission of Ordnance Survey on behalf of the controller of Her Majesty's Stationery Office © Crown copyright. Unauthorized reproduction infringes Crown Copyright & may lead to prosecution or civil proceedings (100019180) 2022.

Notes:

P2	Parking by North road omitted	17.11.22	JJ	KS

Rev	Description	Date	By	Chkd
HCC Property Services, Three Ministers House, 76 High Street, Winchester SO23 8UL tel: (01962) 947801 HCC Property Services				

PROJECT NAME
Kings Worthy Reprovision

SHEET NAME
Site Boundary and Car Park
Temp Solution post OPCC Completion
as Proposed

SCALE	DRAWN	CHKD	APRV
1:200 @ A3	JJ	GC	
DRAWING No. project code - originator - volume - level - type - role - number version			
E05246-HCC-ZZ-DR-B-7006	P2	.00	

SUITABILITY
code description
S0 INITIAL STATUS