




existing

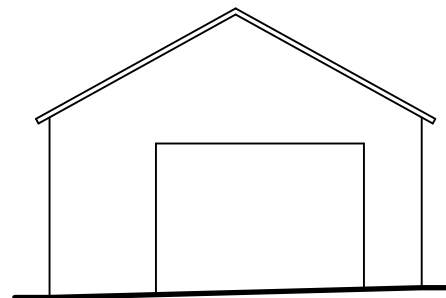


north

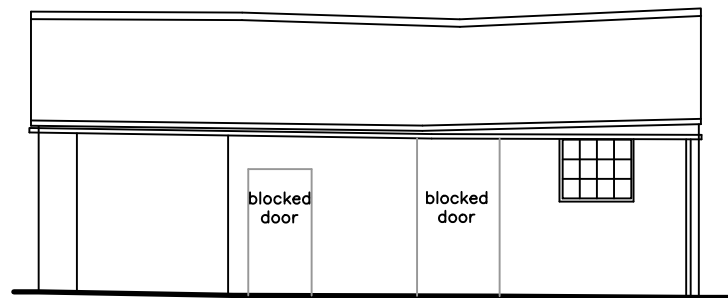

east



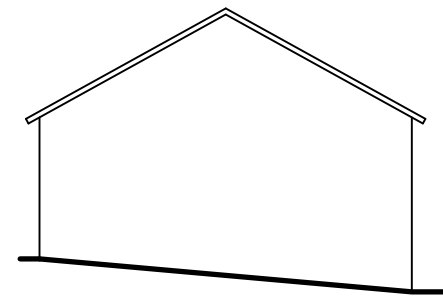


south

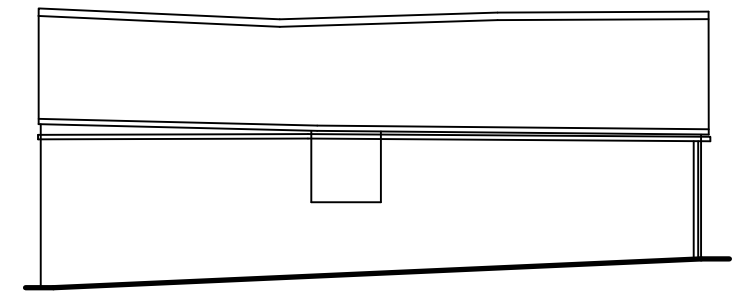


west


proposed

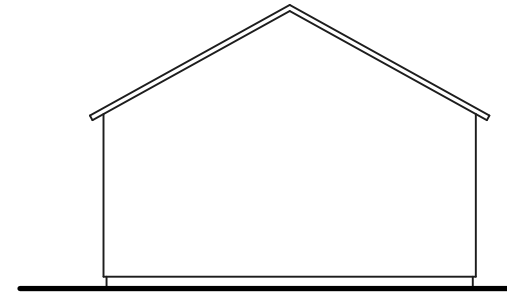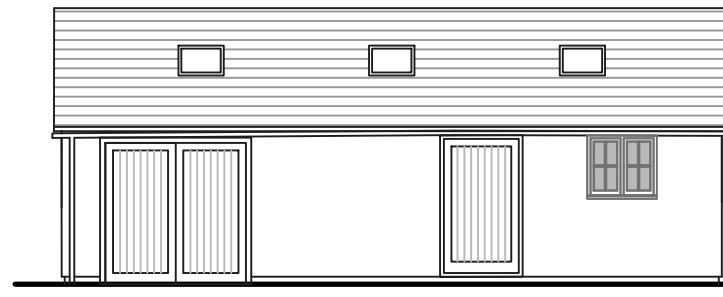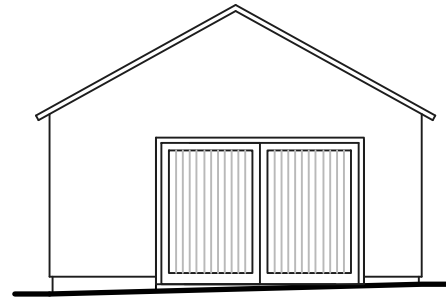


STUDIO/STORE MATERIALS: all to be exactly the same as existing, i.e. natural slate roof coverings, vertical sawn timber cladding, brick plinth, painted timber windows and doors

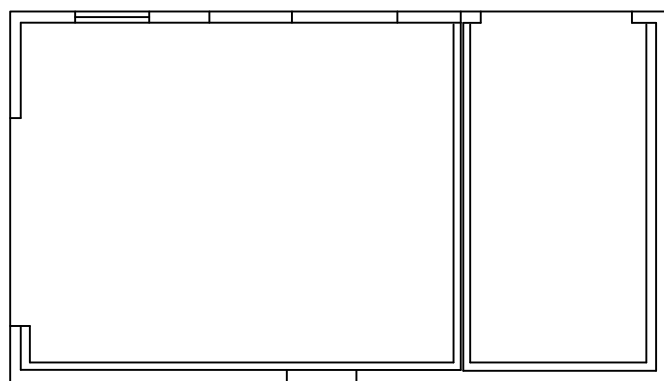

existing plan

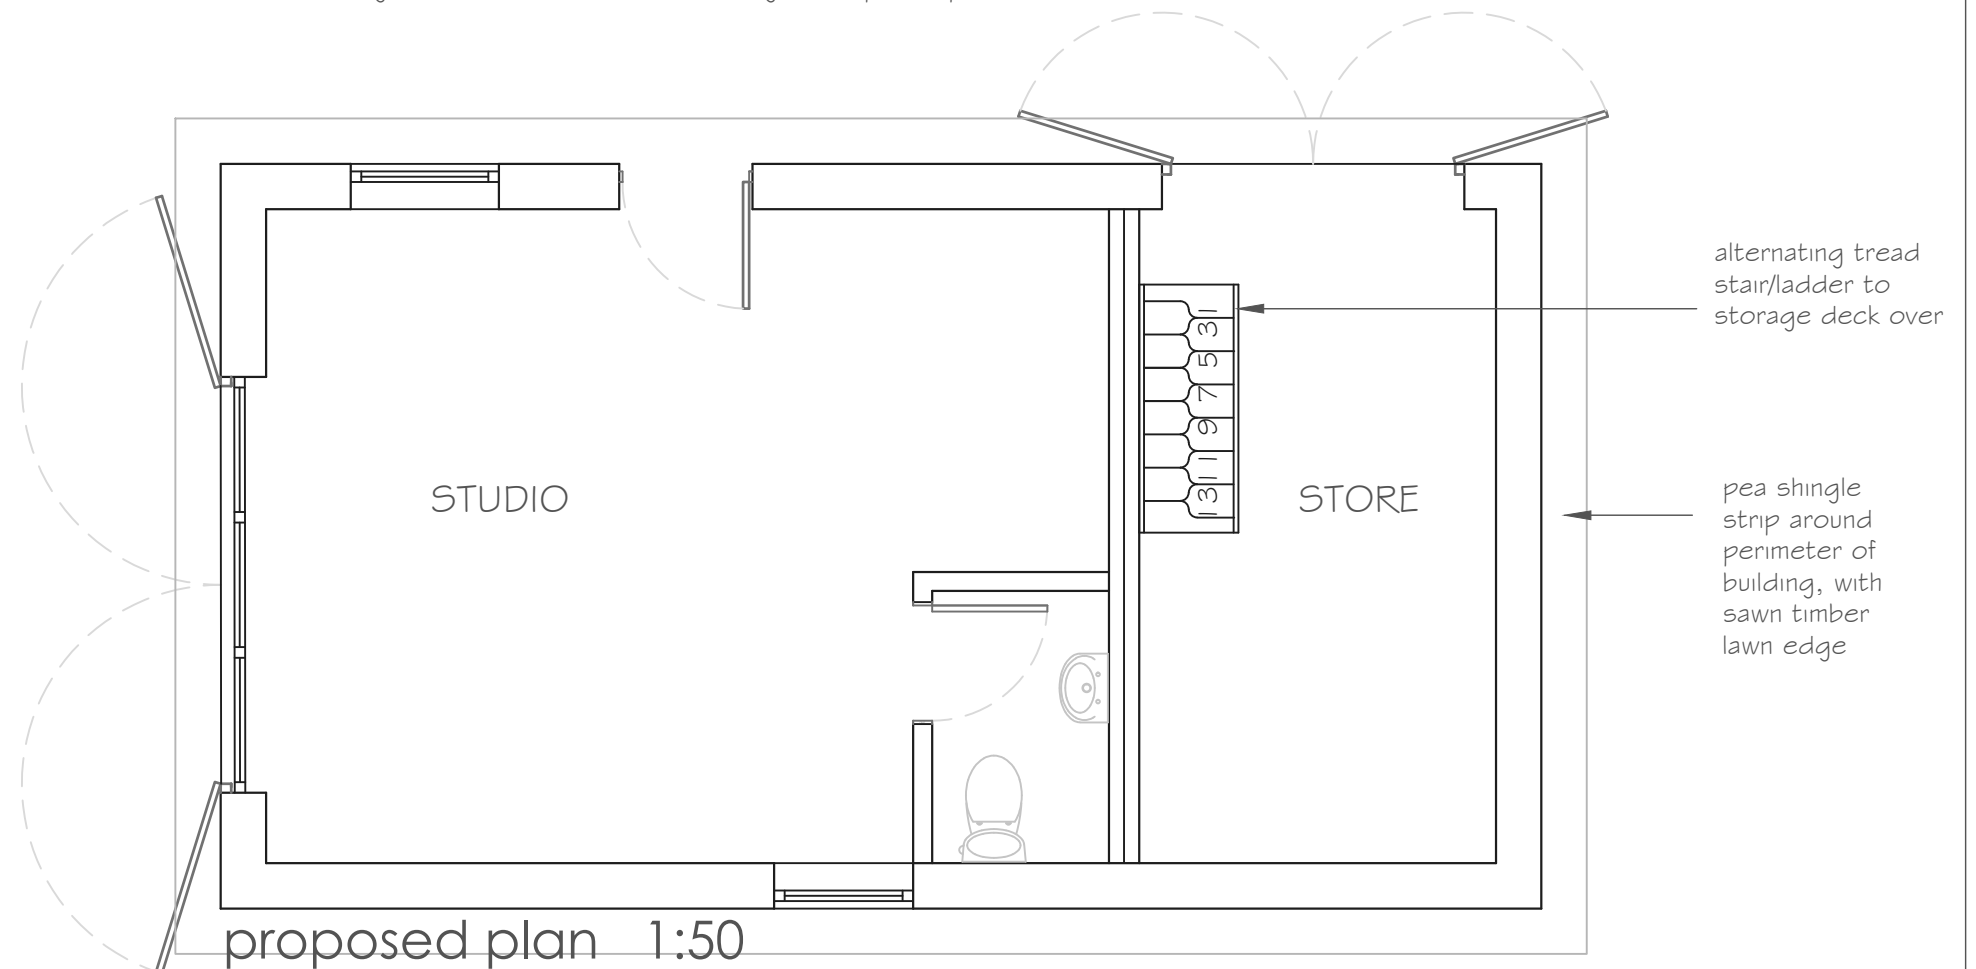

proposed plan 1:50

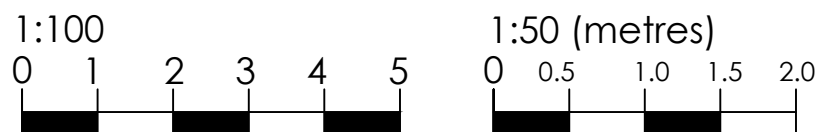

Rev

Project

Drawing

Dwg No.

Scale @ A3

Date

Weymouth House, 148 Church Rd, Eastleigh

Replacement outbuilding

22.27.01

1:100 & 1:50

12/22

COPYRIGHT AND INTELLECTUAL PROPERTY. ©

All documents remain the property of Hall & Ensom in perpetuity. The contents of all documents produced whether drawn, written, described orally or in pictures (still or moving presentation) or produced by computer as program or file, are our intellectual property and shall only be used in connection with this project.

Issued for:
Planning/LBC