


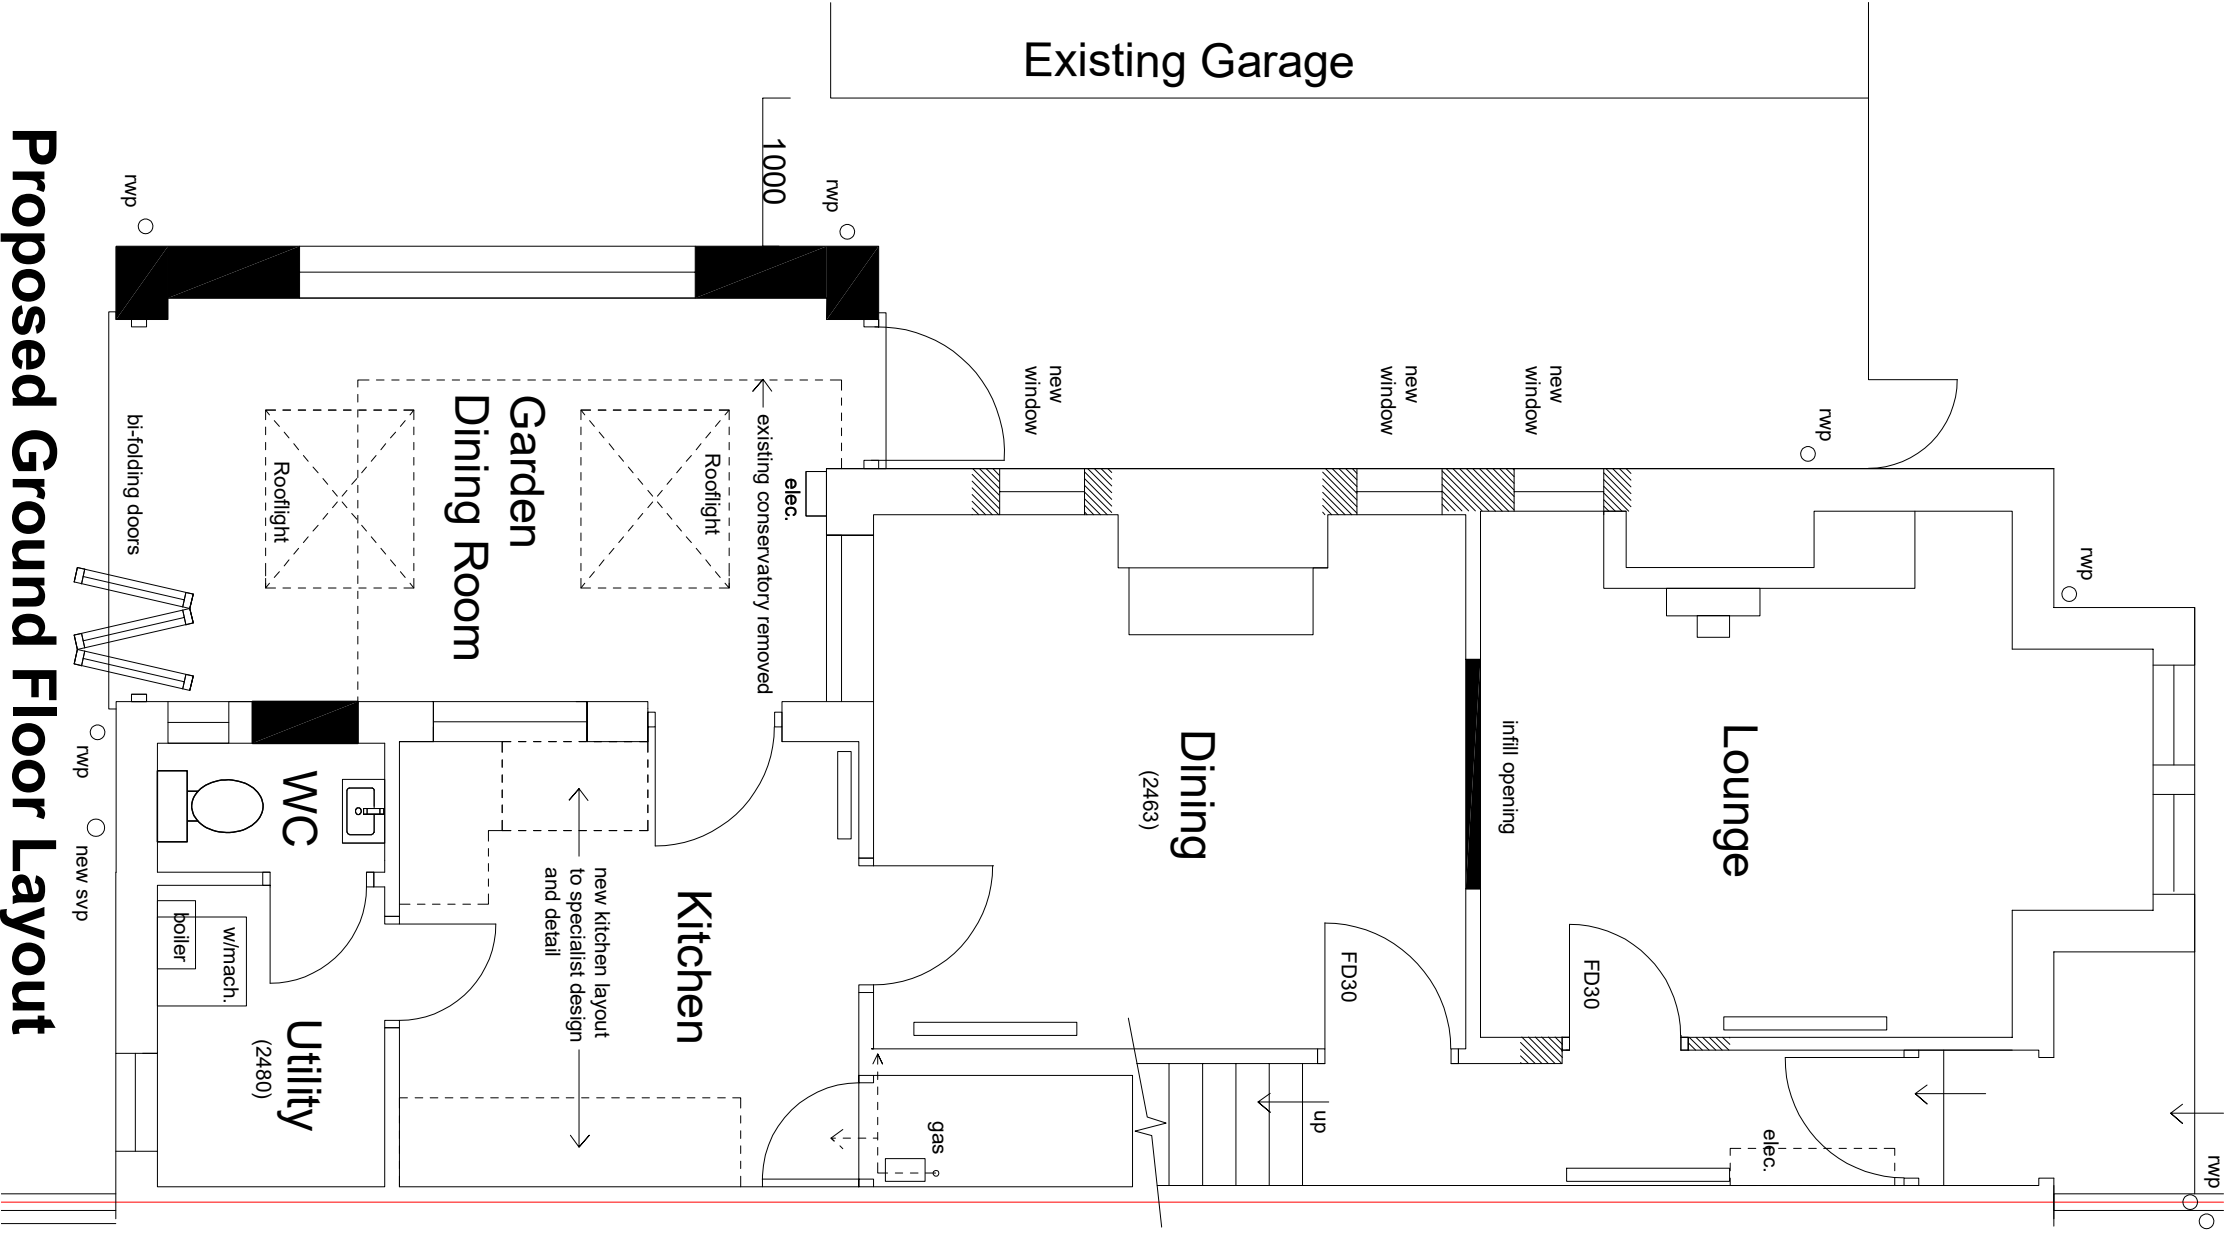


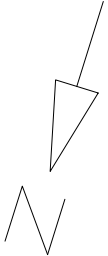

Proposed Ground Floor Layout

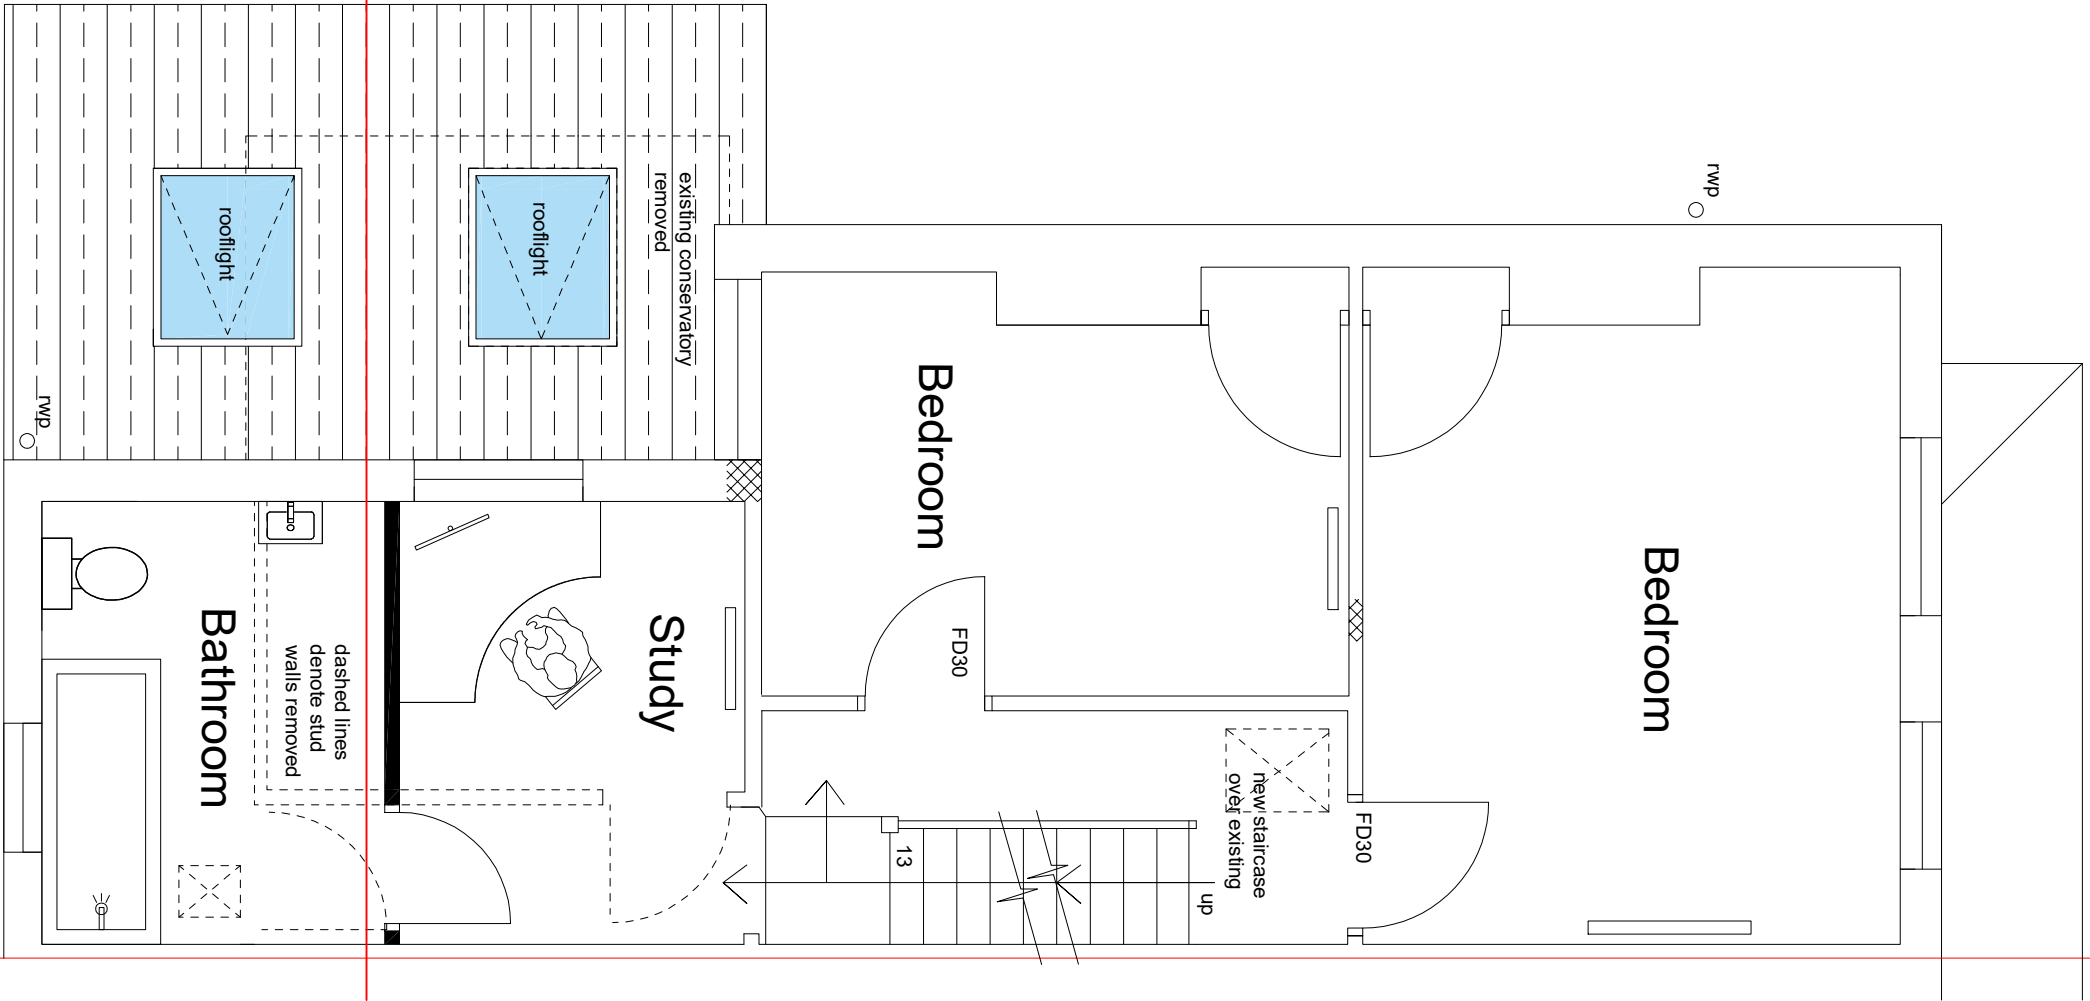

Proposed First Floor Layout

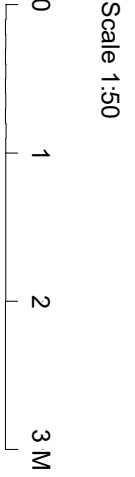

GM Architects		
Tel: +44 (0) 7825346084 Email: gregmann2008@yahoo.co.uk		
Client/Project Mr & Mrs Steagles 13 Waverly Avenue, Netley		
Drawing Title Proposed Details 1		
Date 22.09.2022	Drawn By GM	Scale 1:50
Drawing Status PLANNING		
Drawing No. 06151	Rev -	