
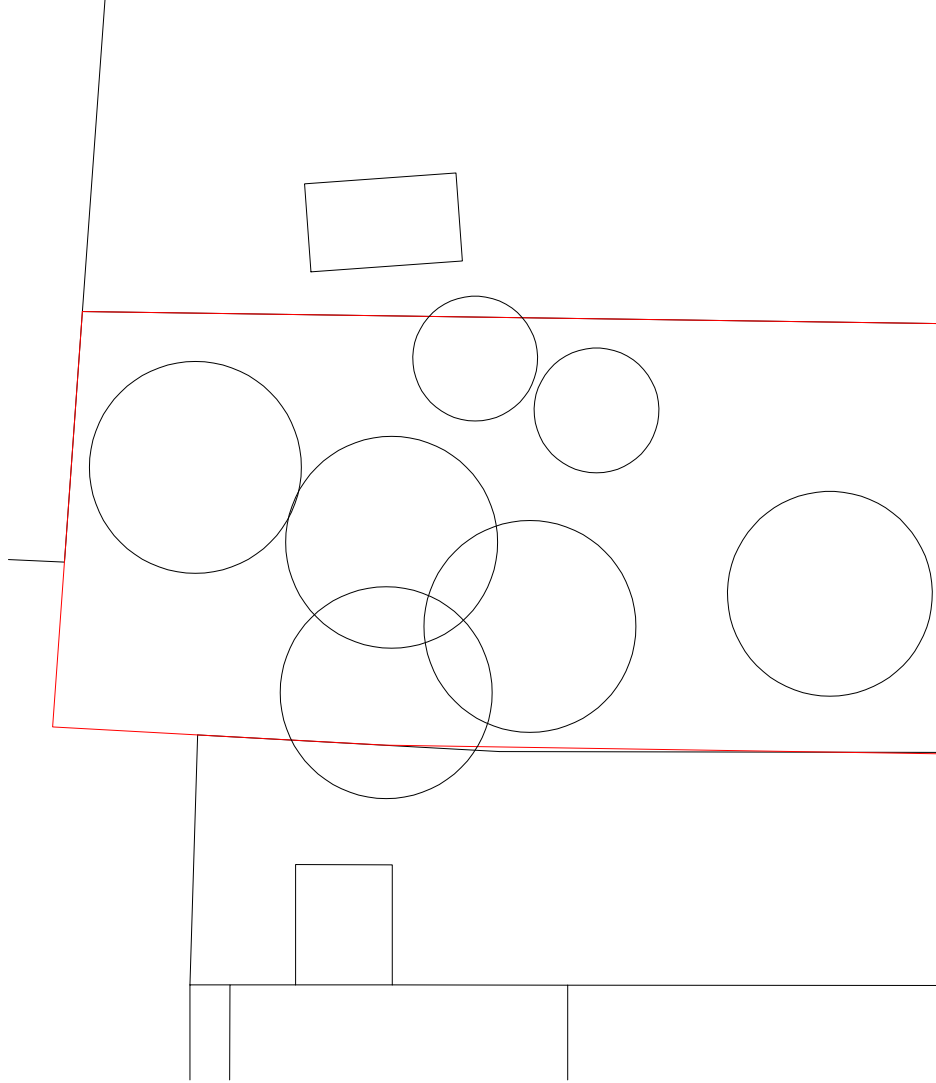
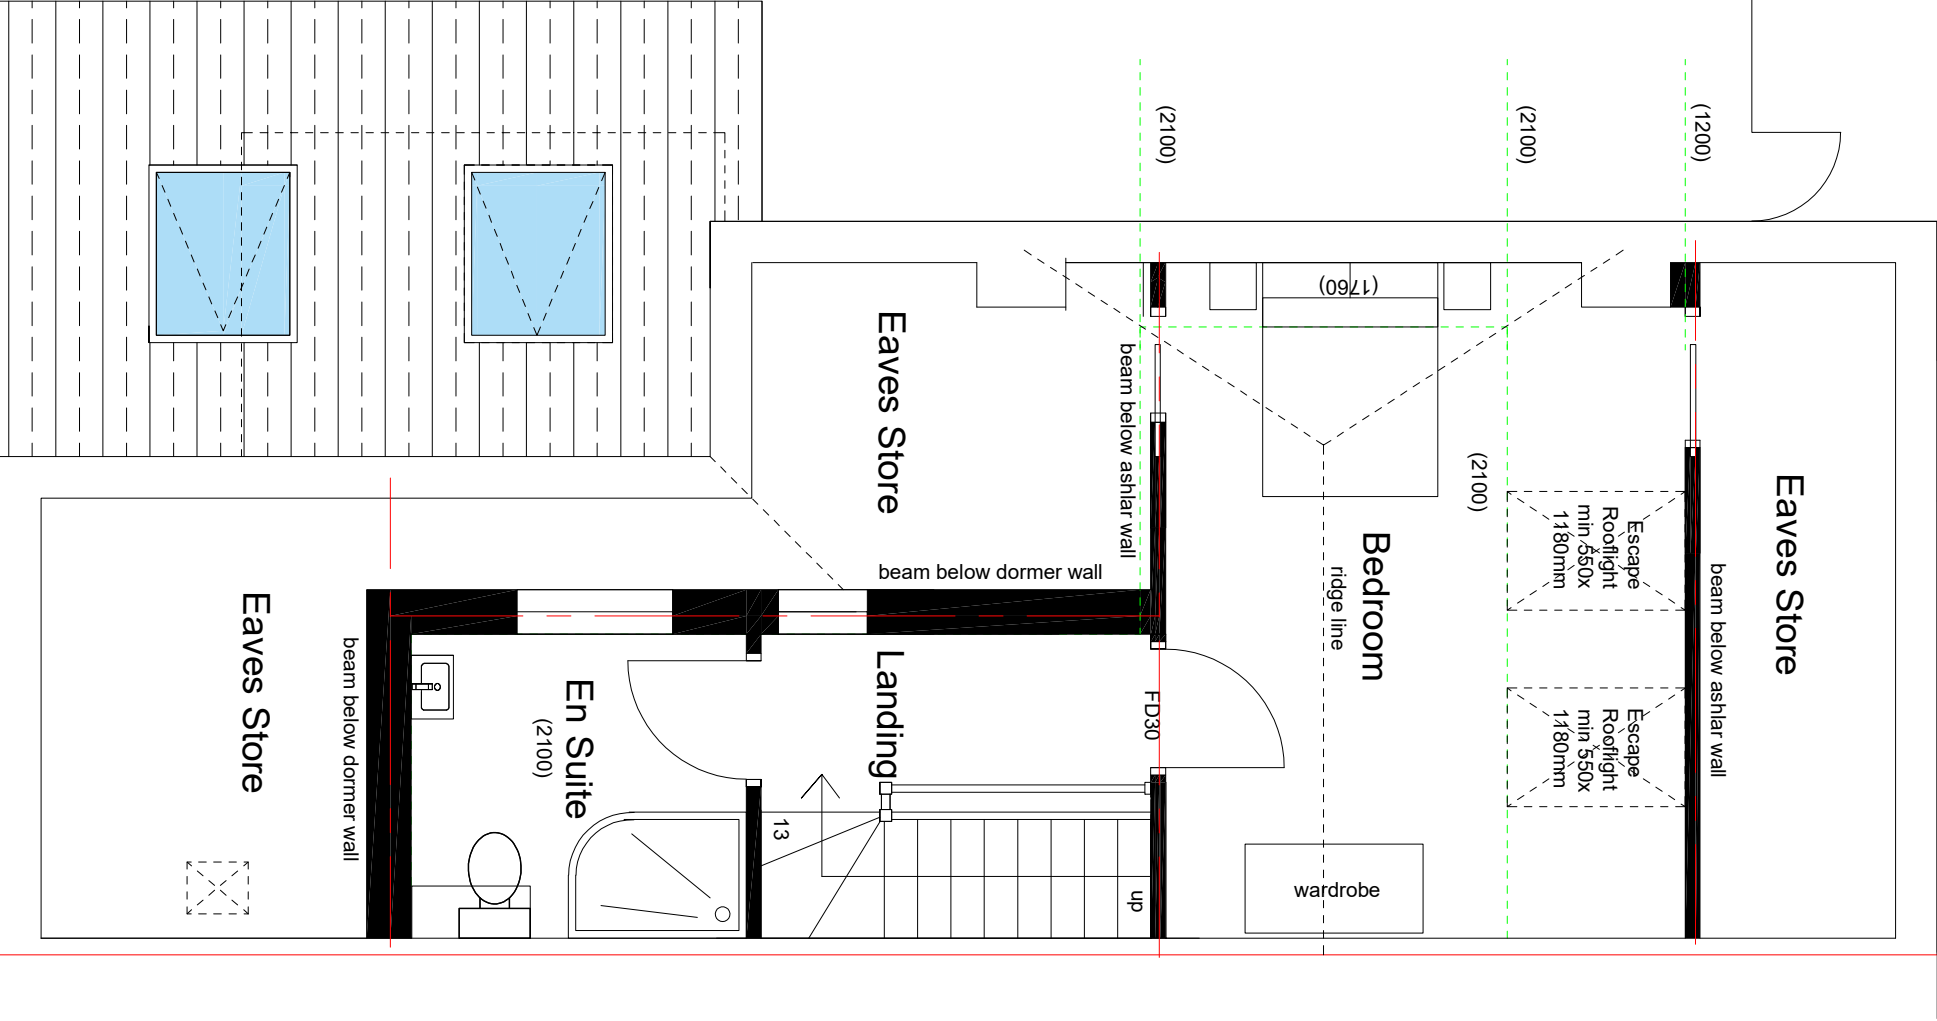
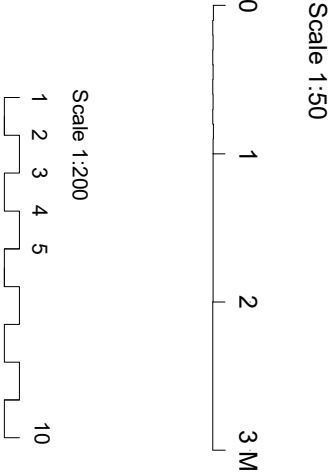
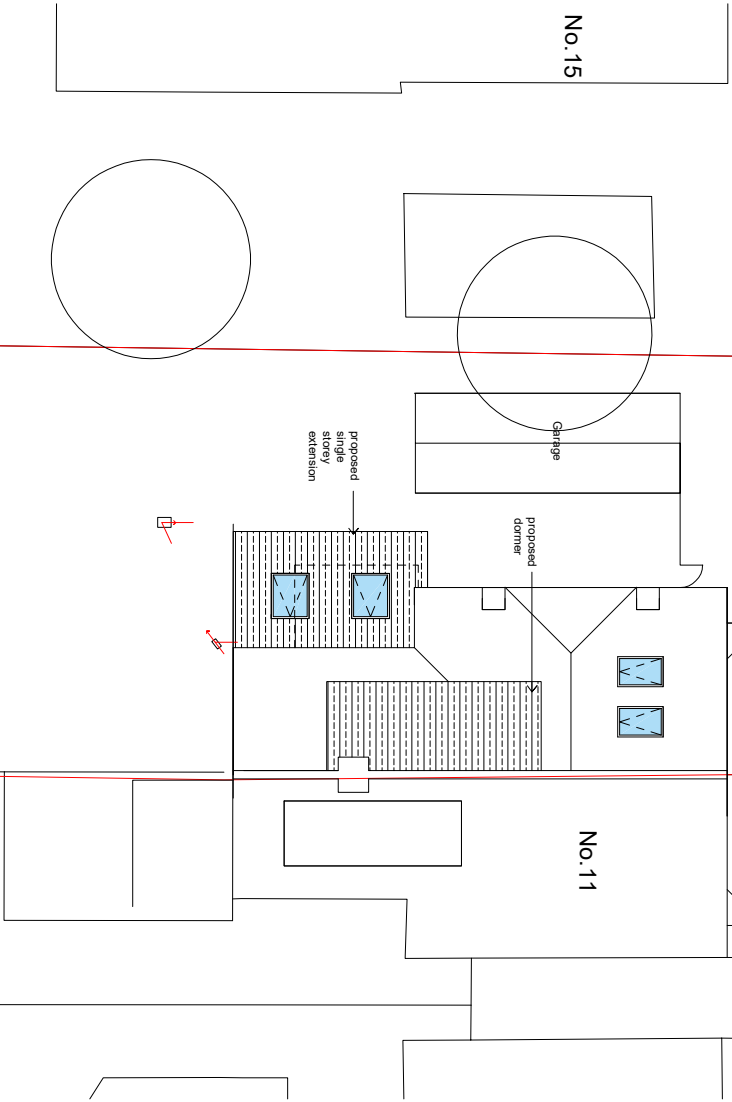


Waverley Avenue

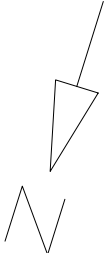

GM Architects

Tel: +44 (0) 7825346084 Email: gregmann2008@yahoo.co.uk

Client/Project
Mr & Mrs Steagles
13 Waverly Avenue, Netley

Drawing Title

Proposed Details 2

Date	Drawn By	Scale
22.09.2022	GM	1:50 / 1:200

Drawing Status

PLANNING

Drawing No. 06151 00.03 Rev -