



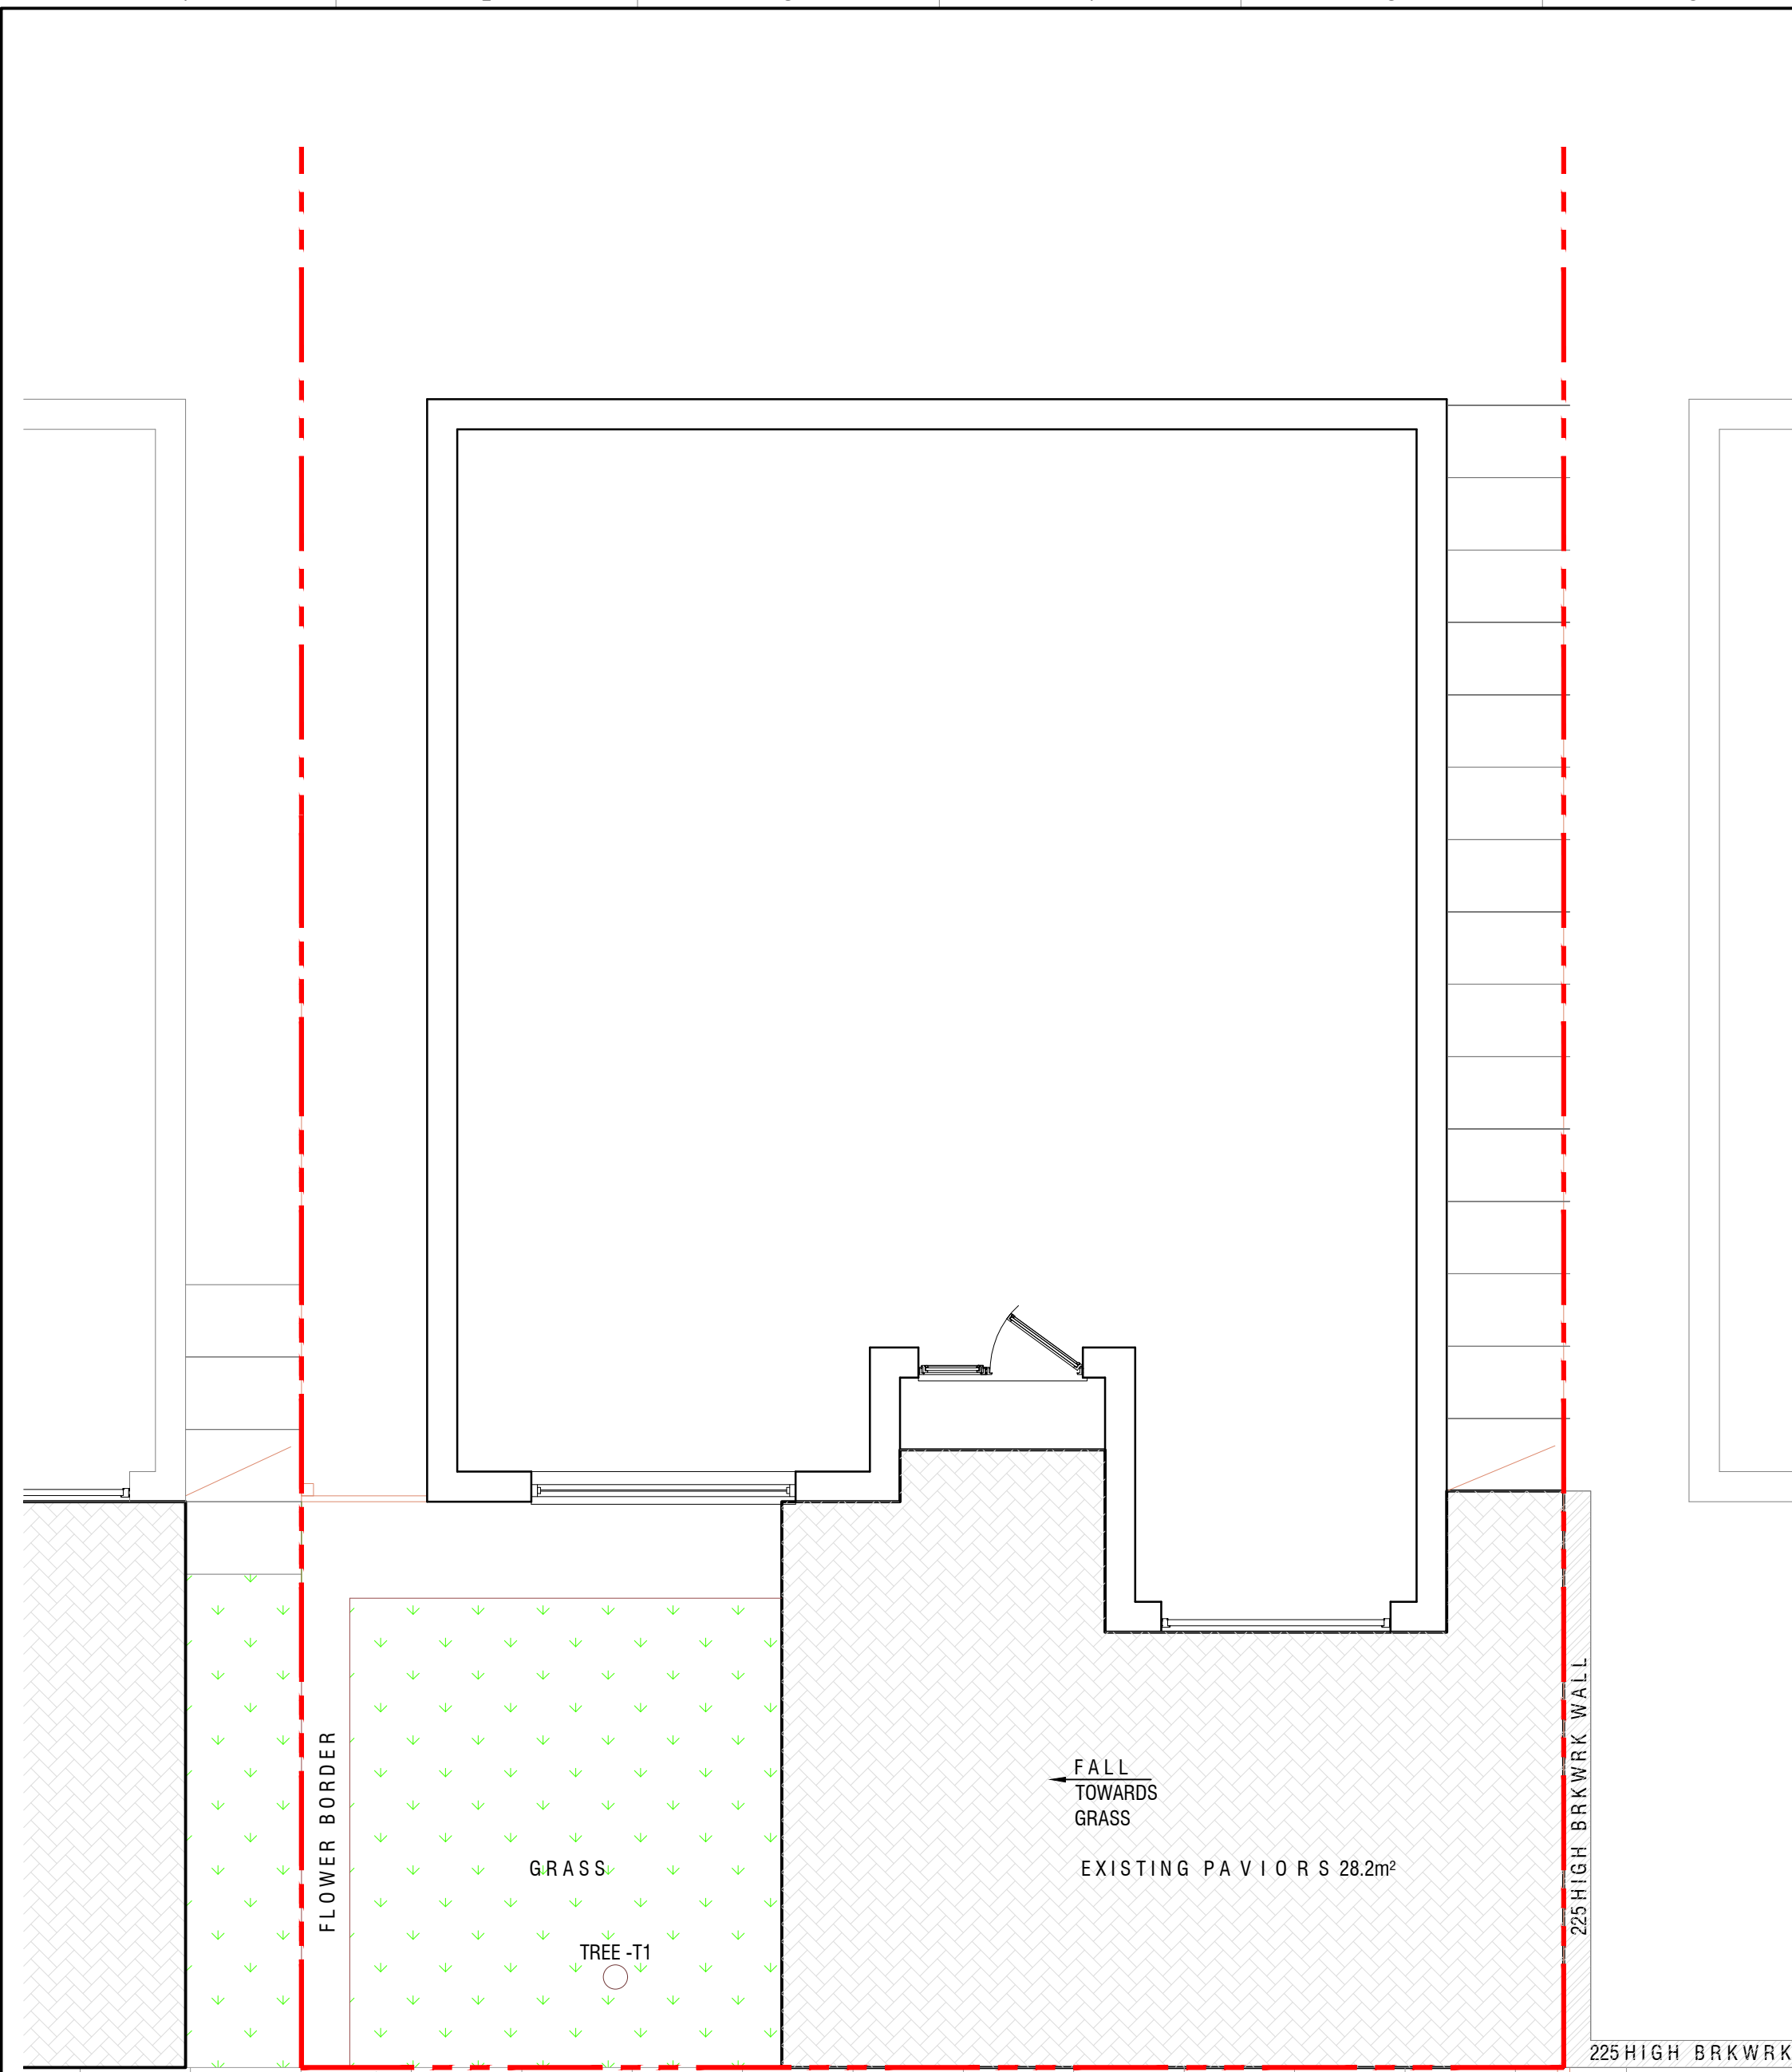

EXISTING PLAN
(SCALE 1:50)

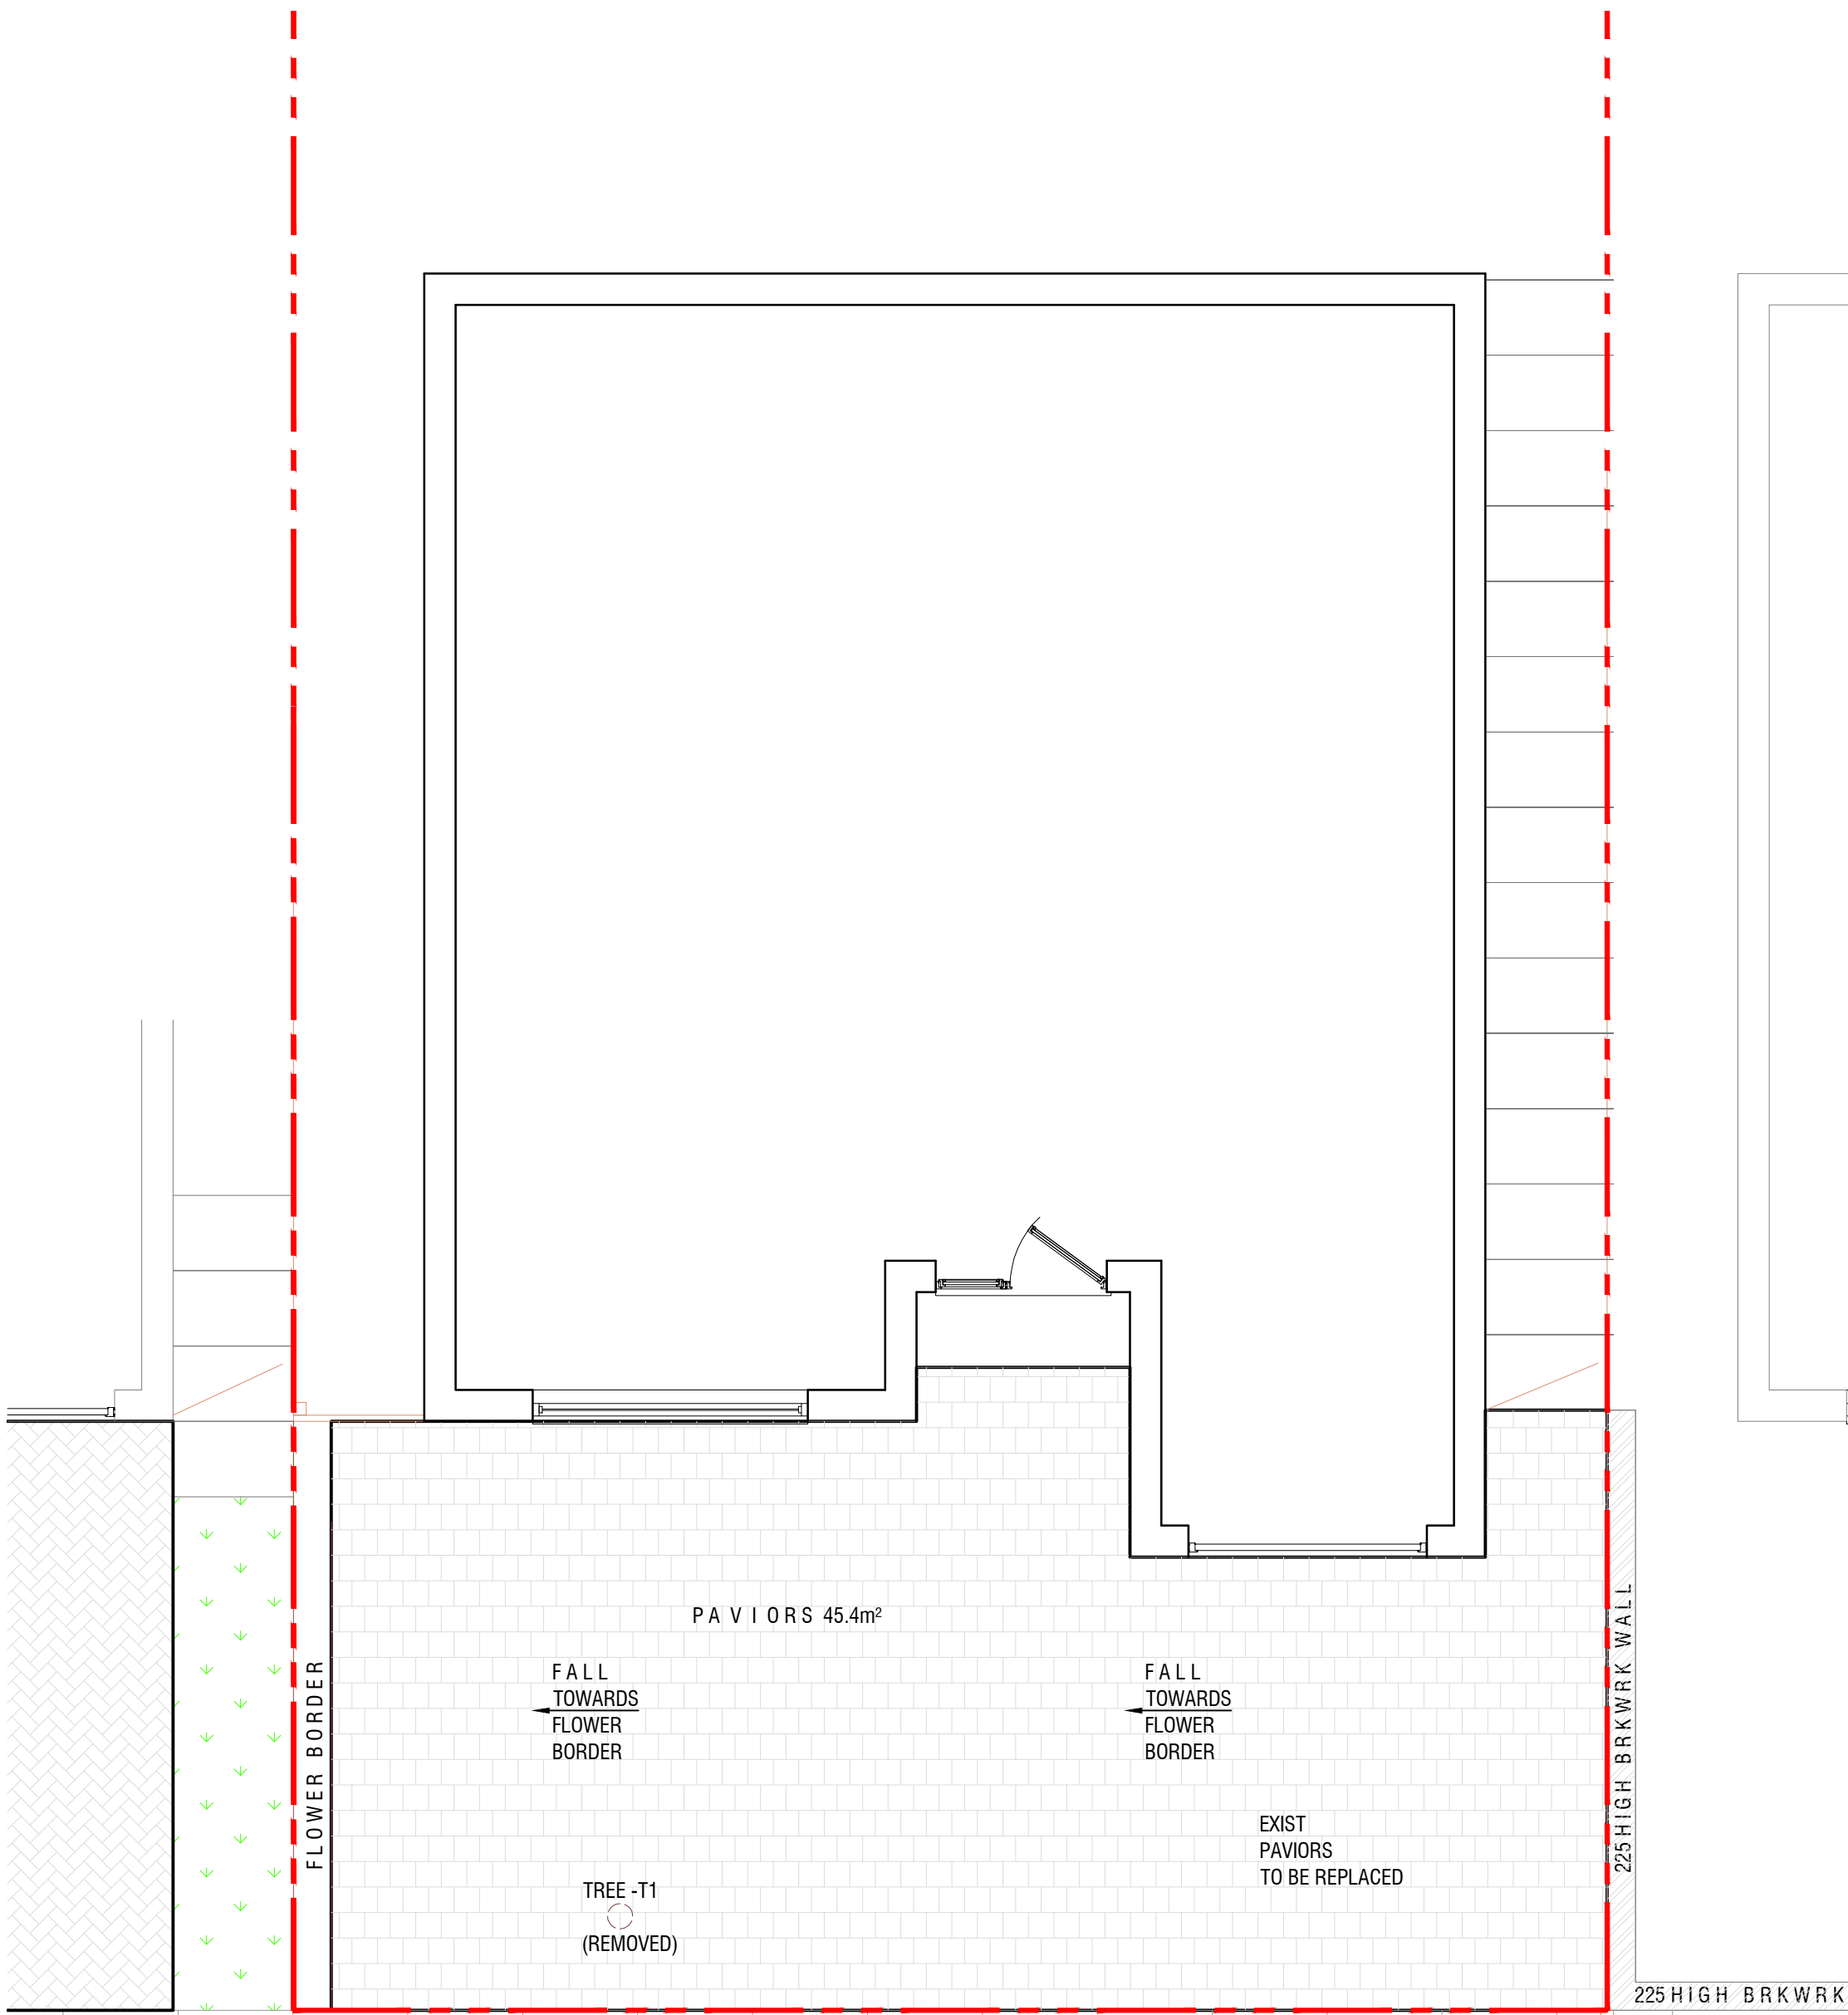


PROPOSED PLAN
(SCALE 1:50)




SITE LOCATION PLAN
(SCALE 1:1250)



BLOCK PLAN
(SCALE 1:500)

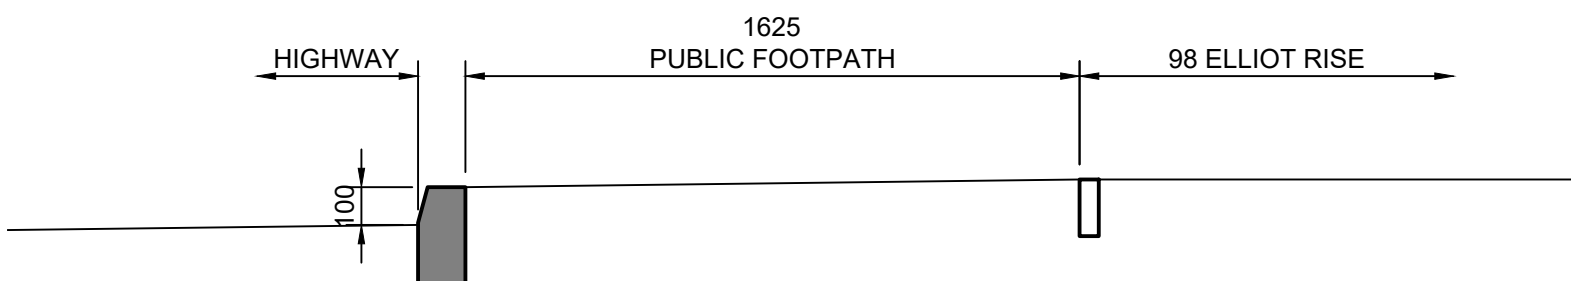

EXISTING FOOTPATH SECTION
(SCALE 1:50)

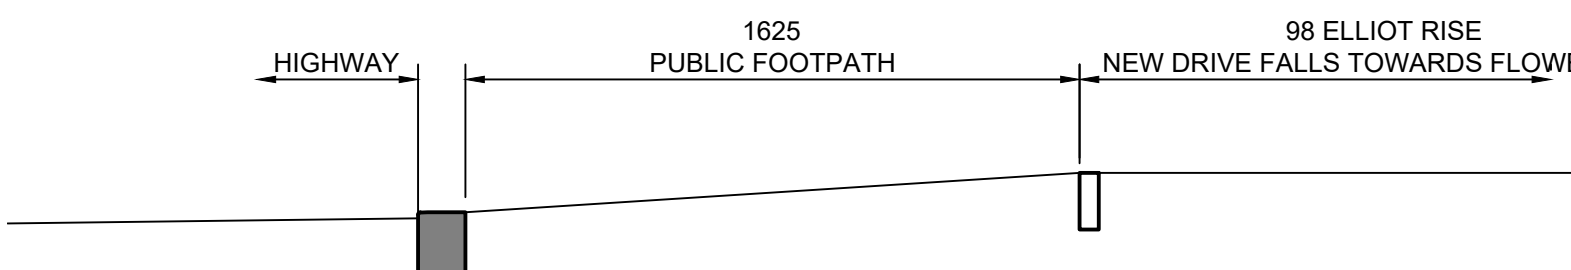

PROPOSED FOOTPATH SECTION
(SCALE 1:50)

B	STREET NAMES ADDED.	G.K.
A	STREET NAMES ADDED.	G.K.
Issue	Remark	Date
Project	98 ELLIOT RISE HEDGE END SOUTHAMPTON	
Drawing	PROPOSED DRIVEWAY EXTENSION EXISTING & PROPOSED DETAILS	
Dwg No.	001	
Date	NOV. 2022	Scale SHOWN
Drawing Size	A1	Revision B