
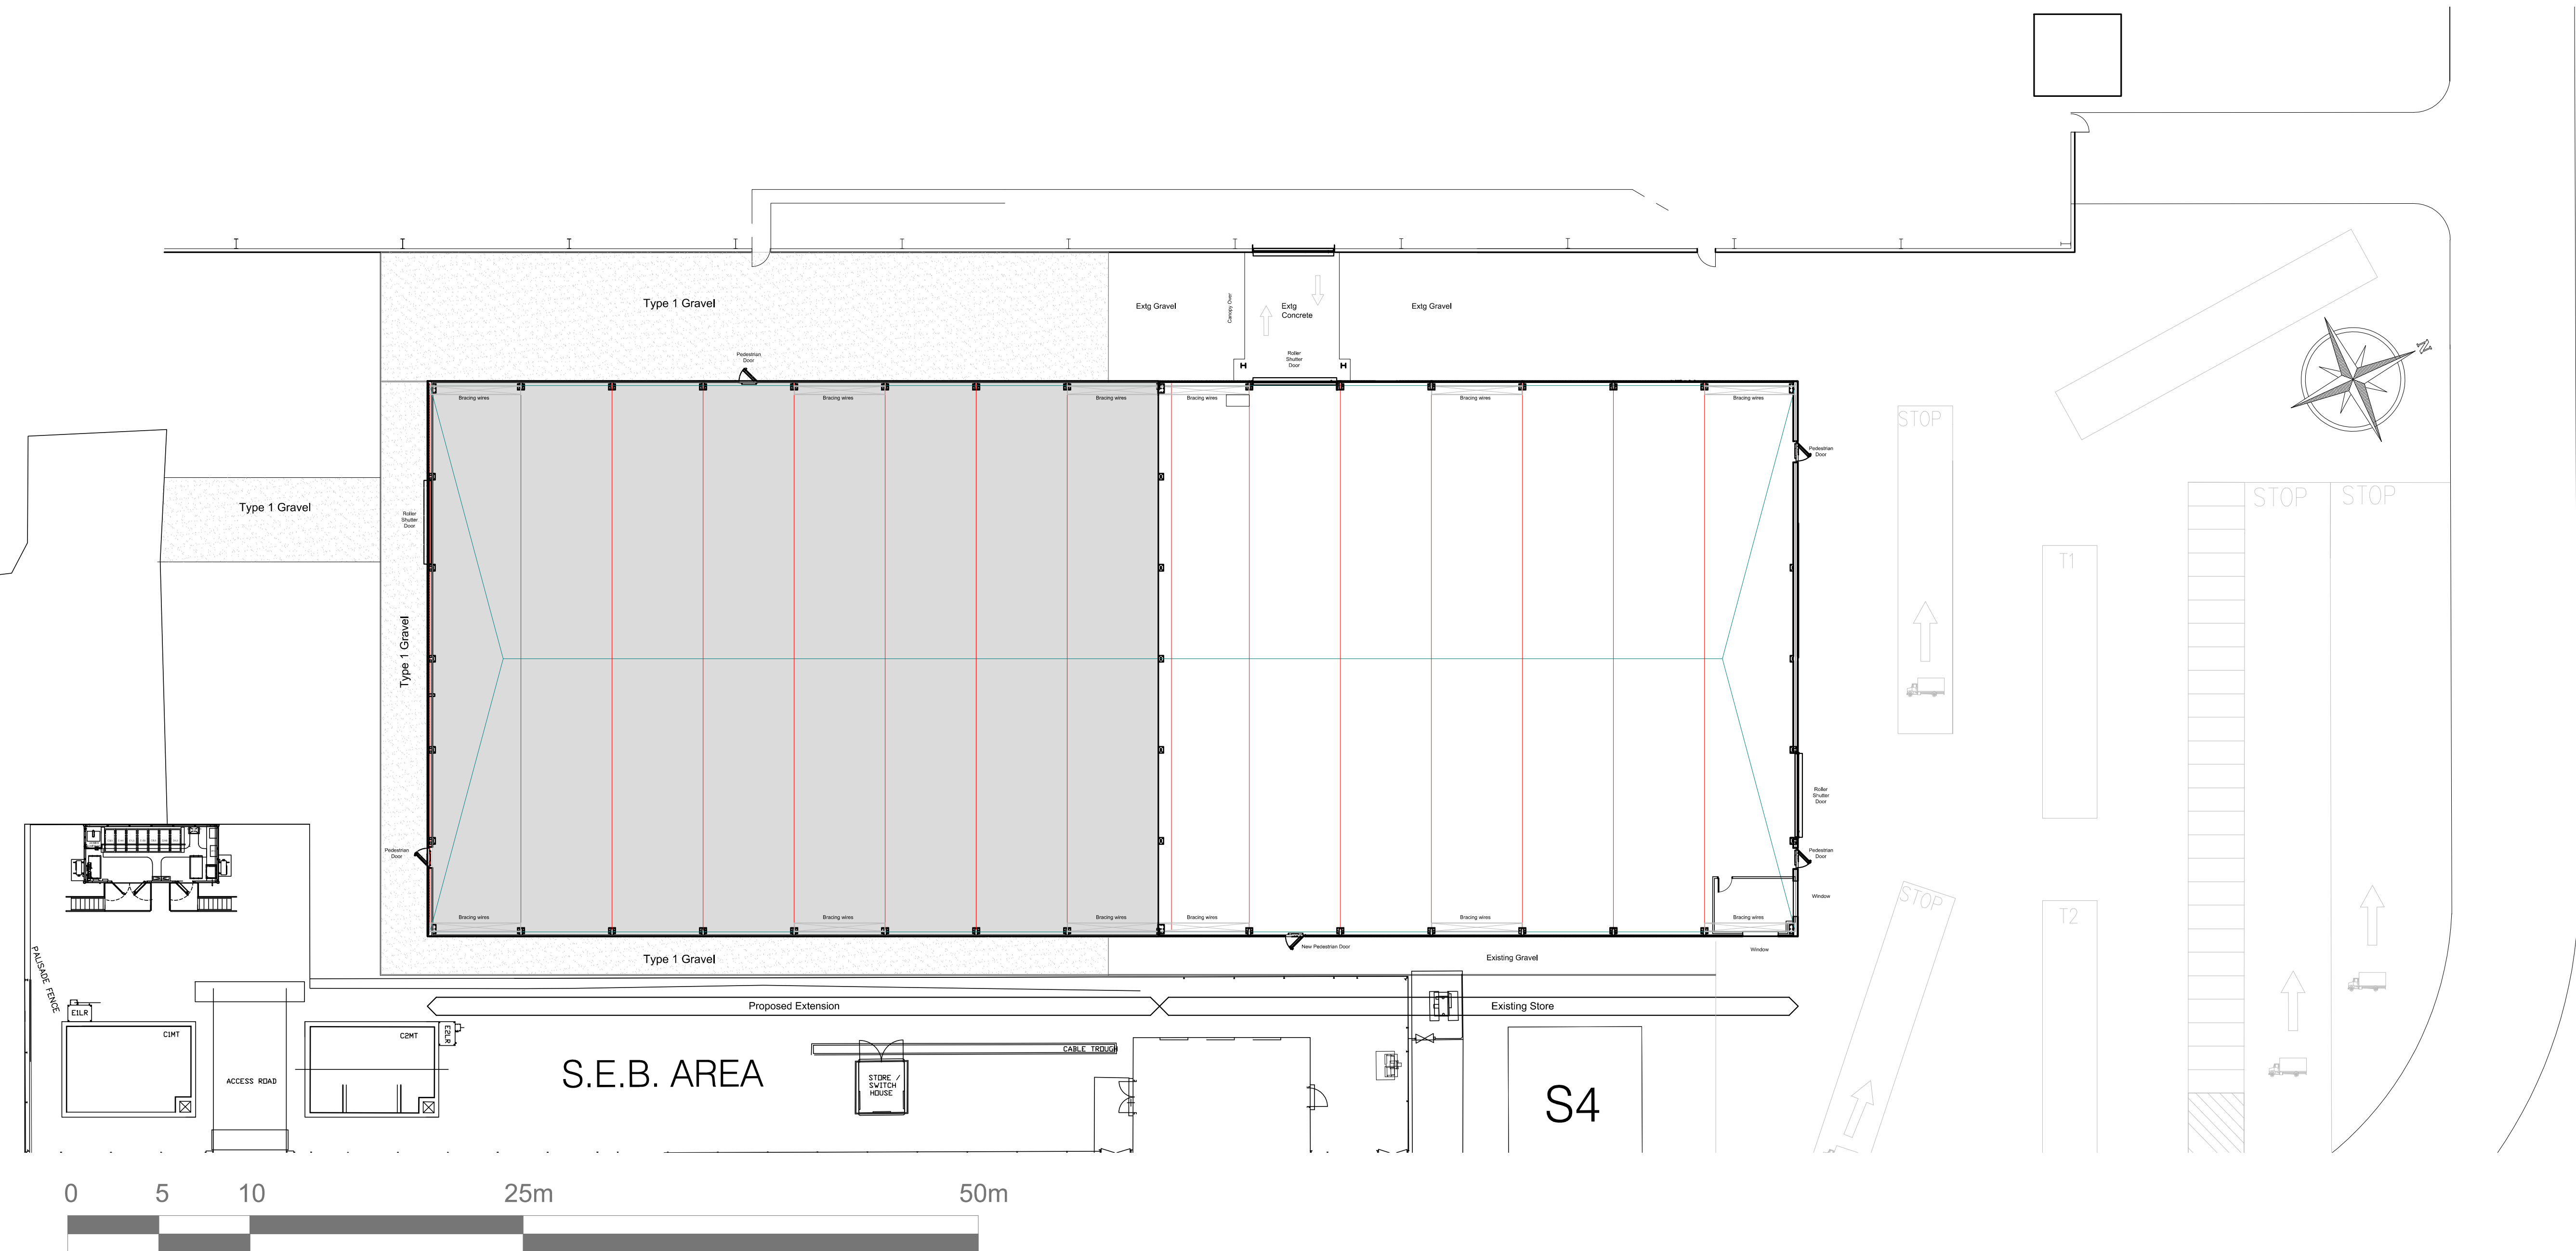
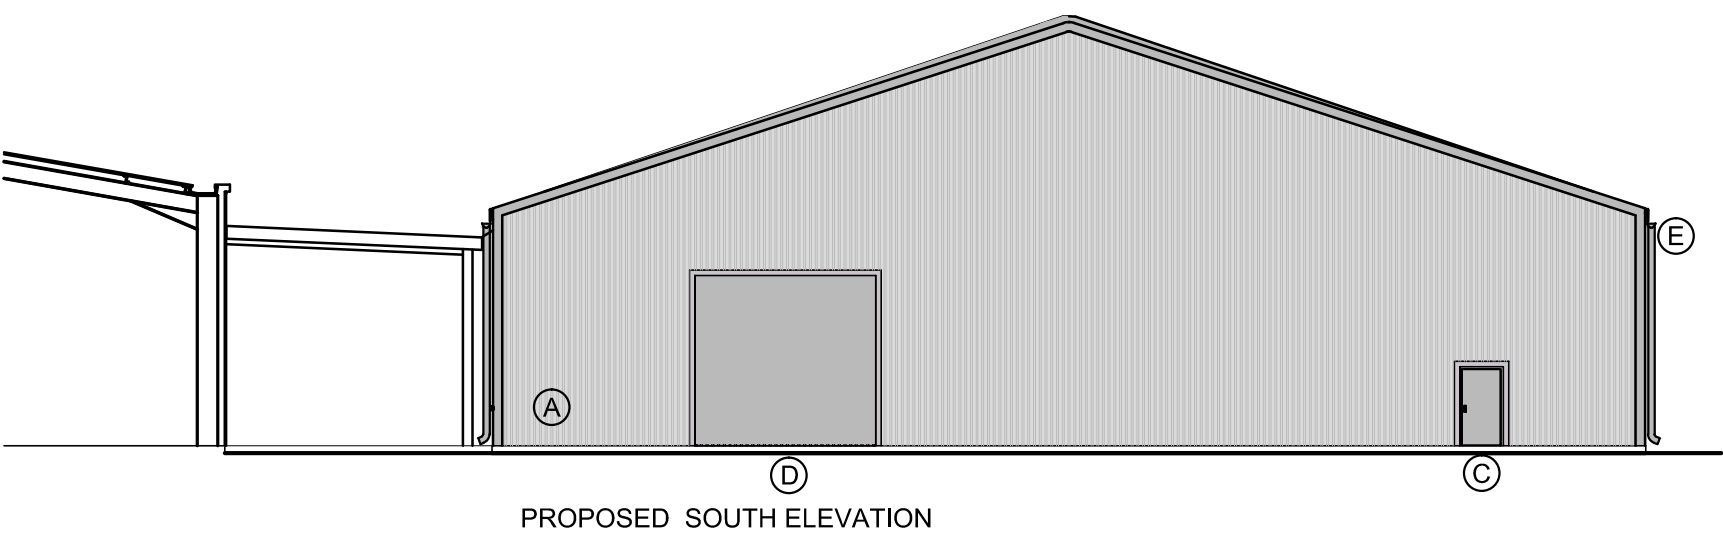
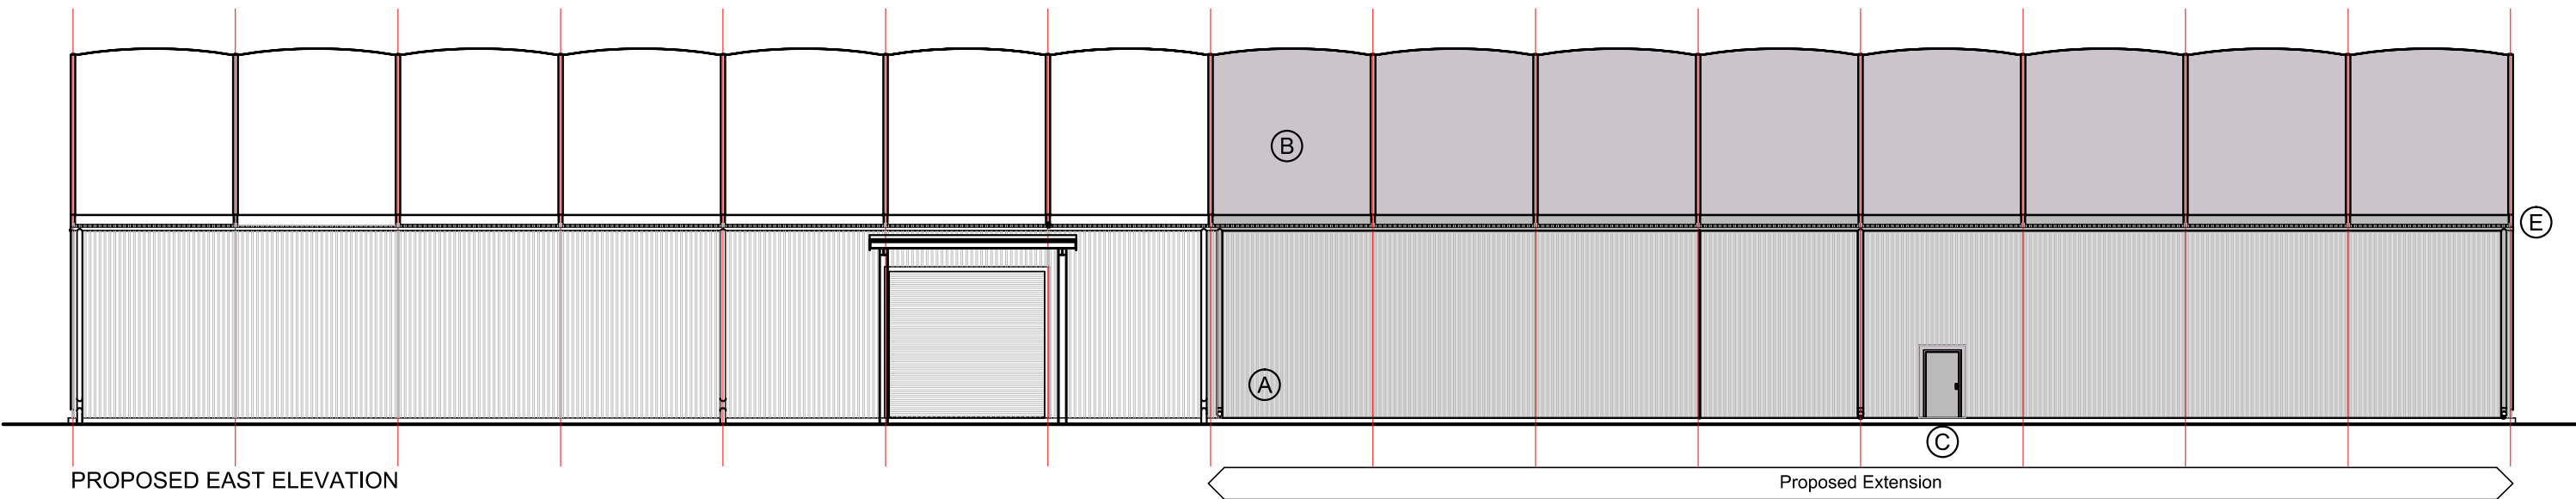
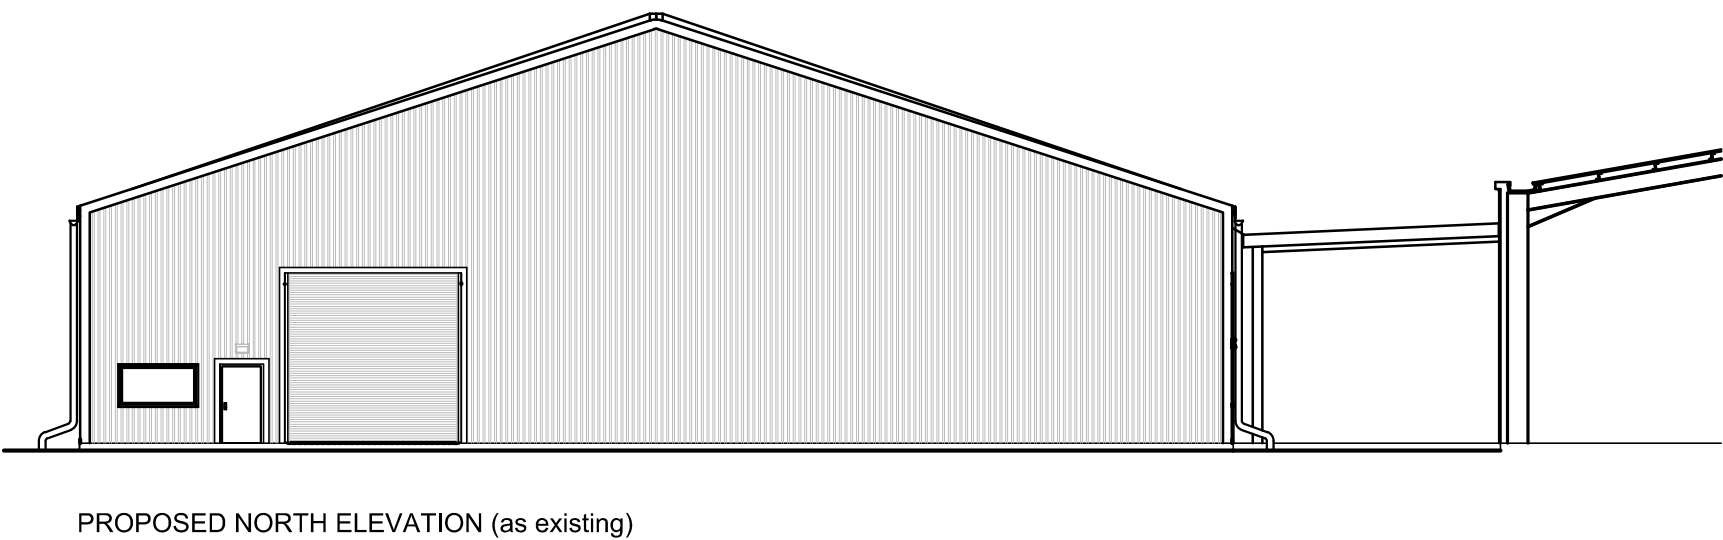


Materials Schedule

- A 40mm insulated metal panels.
Colour - Goosewing Grey.
- B PVC coated polyester flame retardant fabric with thermo insulation.
Colour - White.
- C Galvanised steel pedestrian door.
Colour - Grey.
- D Roller Shutter door.
Colour - Grey.
- E Rainwater gutter and downpipes.
Colour - Grey.

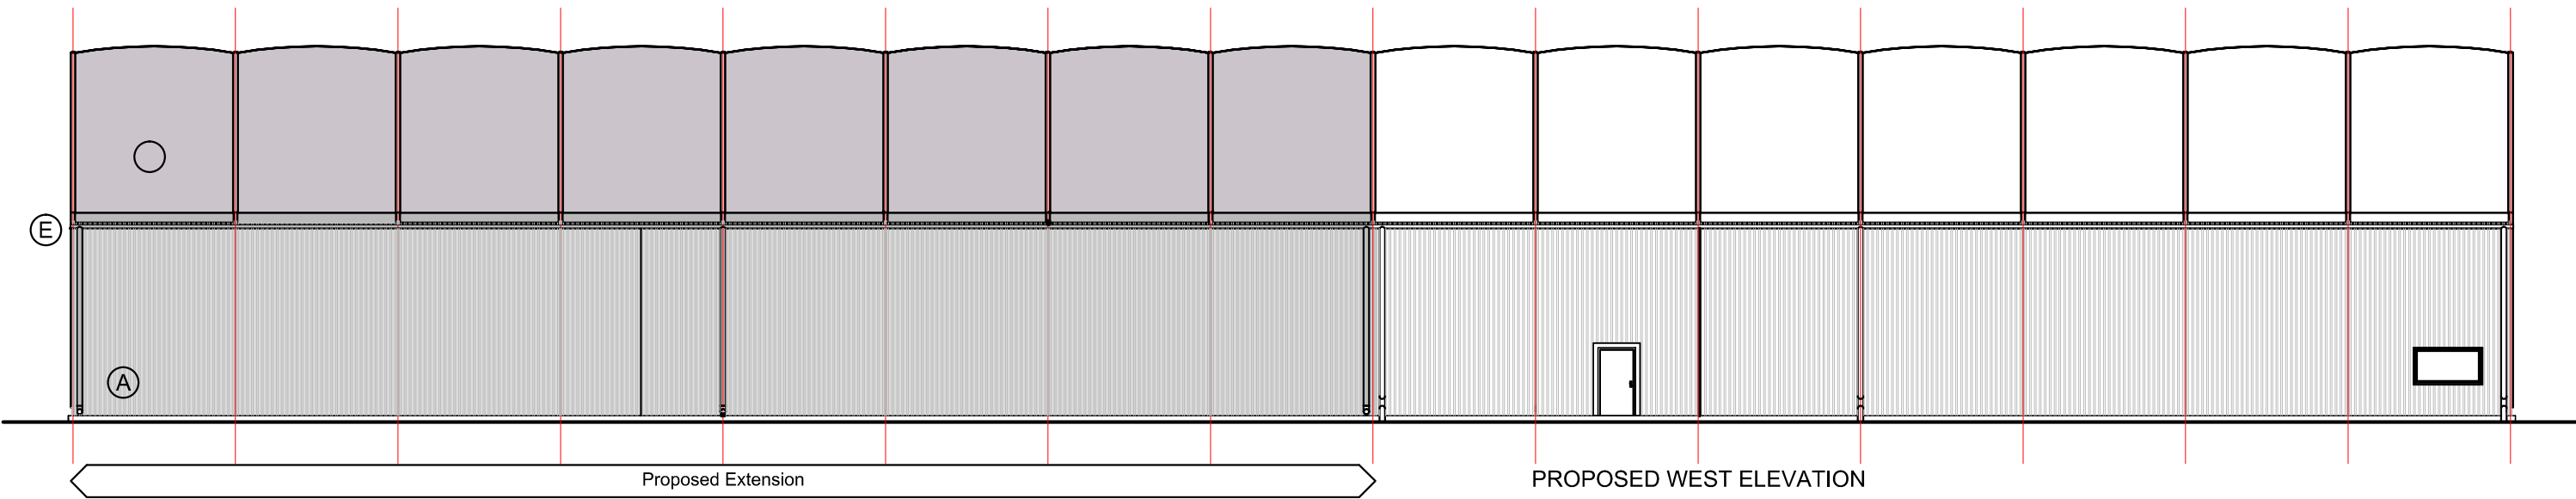

P02_30/11/22
Planning Issue
P01_28/11/22
Preliminary Issue
sk01_25/11/22
Preliminary Issue
Rev: Date
NS/UG
NS/UG
N003
Drawn By / Checked By

Proposed Extension to Material Storage Building

Client
Prysmian Cables

Drawing
Plan and Elevations
As Proposed

Date
Nov 2022
Scale
1:200 @ A1

Project No
221017
Drawing No
03
Revision
P02



Unit 7 | Basepoint Business Centre
Winnall Valley Road | Winchester | SO23 0LD
tkls.co.uk | office@tkls.co.uk | 01662 714 007
TKLS Architects is the trading name of TKLS Architecture Limited.
The copyright of this drawing is vested in the architect. It must not be copied nor
the work reproduced without written consent.
Figured dimensions only to be taken from this drawing.
All contractors must visit the site and be responsible for taking and checking all
dimensions relative to the work shown on this drawing.