

Please Note:

This drawing must not be scaled, dimensions to be checked on site and any discrepancies are to be highlighted to the Architect prior to construction.


Prior to the commencement of any works, the Contractor is to check and / or determine all construction details including checking existing site levels and dimensions.

This drawing is to be read in conjunction with all other project drawings, construction notes and / or project specifications including those by other project consultants and specialists. All discrepancies should be reported immediately.

Design subject to detail development / approval.
Measurements and accommodation schedules subject to amendments following coordinated input by others.
Costings cannot be finalised until approval / confirmation by relevant authorities and Client.

Risk Schedule

	Specific health & safety risks associated with this building are highlighted, but not limited to the caution symbol adjacent to the item of risk. Refer to risk schedule on individual drawing.
	Injury caused by incorrect handling of large / heavy items.
	Potential to fall from height.
	Potential to fall from height through voids within floors.
	Harm caused by handling lead.
	Harm caused by Electrocutation.
For further information refer to HGP's M06 & M07 documents	

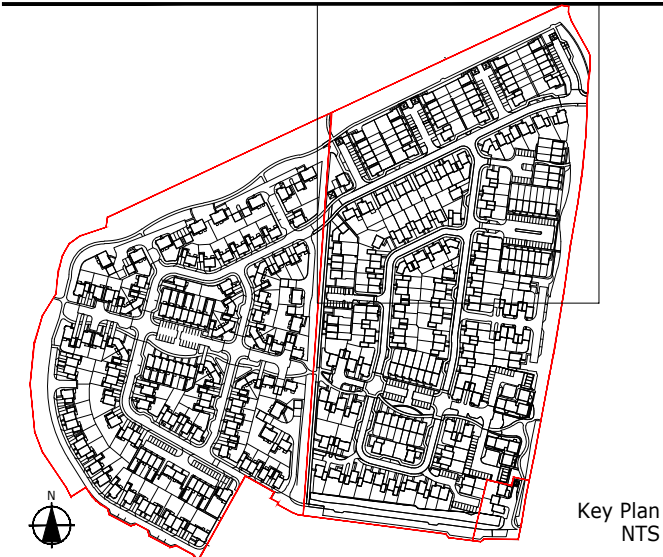

- 1.5m - BRICK - WALL
- 1.5m - TIMBER - GLOSSBOARD
- 1.5m - TIMBER - STOCK BOARD FENCING
- 1.5m - METAL - 16mm GATE RAILING
- 0.5m - METAL - KNEE RAIL
- 0.5m - TIMBER/METAL - POST AND WIRE
- 2.0m - TIMBER - 1.5m GLOSSBOARD FENCE WITH 0.5m TRELLIS ON TOP

C	300mm trellis indicated on top of fences at the rear of plots 193-198/199-204	29/11/22	RH/RH
B	Boundary treatment amended to the rear of plot 383	15/11/22	RH/RH
A	Drawing updated to suit latest Engineering layout and plot drawings.	02/11/22	CMF / RLC
-	First Issue	15/09/22	CMF / RLC

Rev.	Description	DATE	DB / CB
------	-------------	------	---------

Date September 2022
Drawn By / Checked By CMF / RLC
Scale 1:500 @ A1

Project Stoneham 3A(1-2) - 5A Eastleigh

Title External Works Plan Phase 3A (Sheet 01)

Dwg# 20.125.EXTERNAL WORKS.02

Revision B

Status Preliminary

HGP

ARCHITECTS

Furzehall Farm, Wickham Road,
Fareham, Hampshire
PO16 7JH

01329 283 225
email@hgp-architects.co.uk
www.hgp-architects.co.uk

HGP Architects Ltd.
Copyright Reserved

BARGATE
HOMES

Bargate Homes Limited, The New Barn,
Vicarage Farm Business Park, Winchester Rd,
Fair Oak, Hampshire SO50 7HD

023 8060 2255
info@bargatehomes.co.uk

