

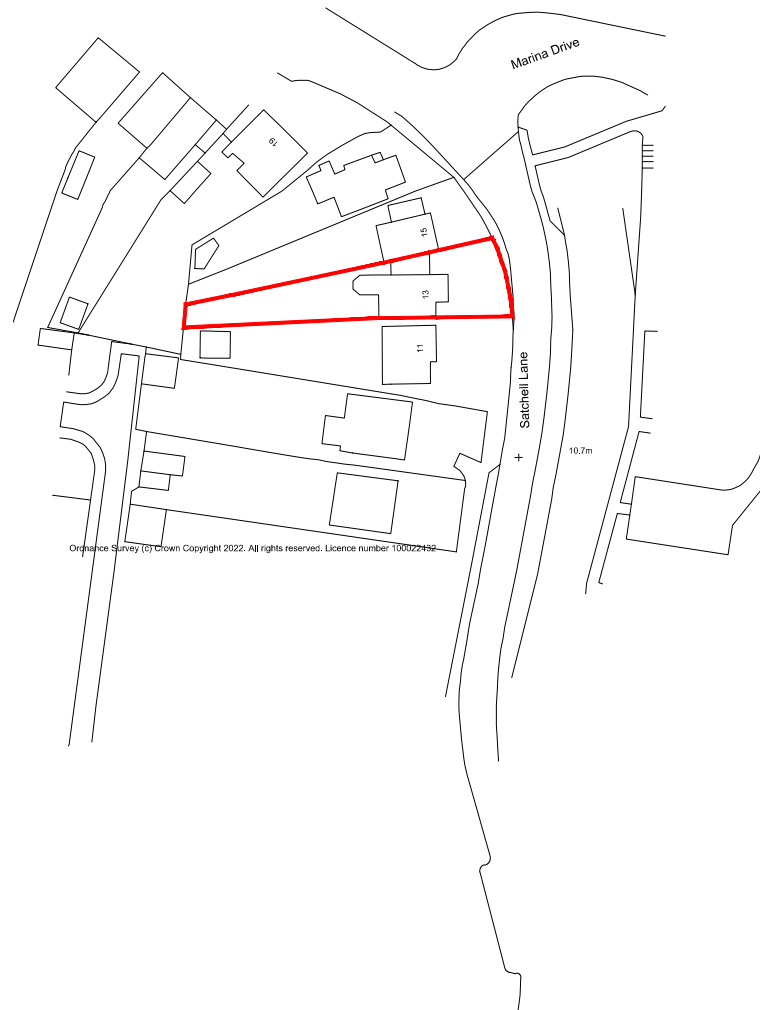


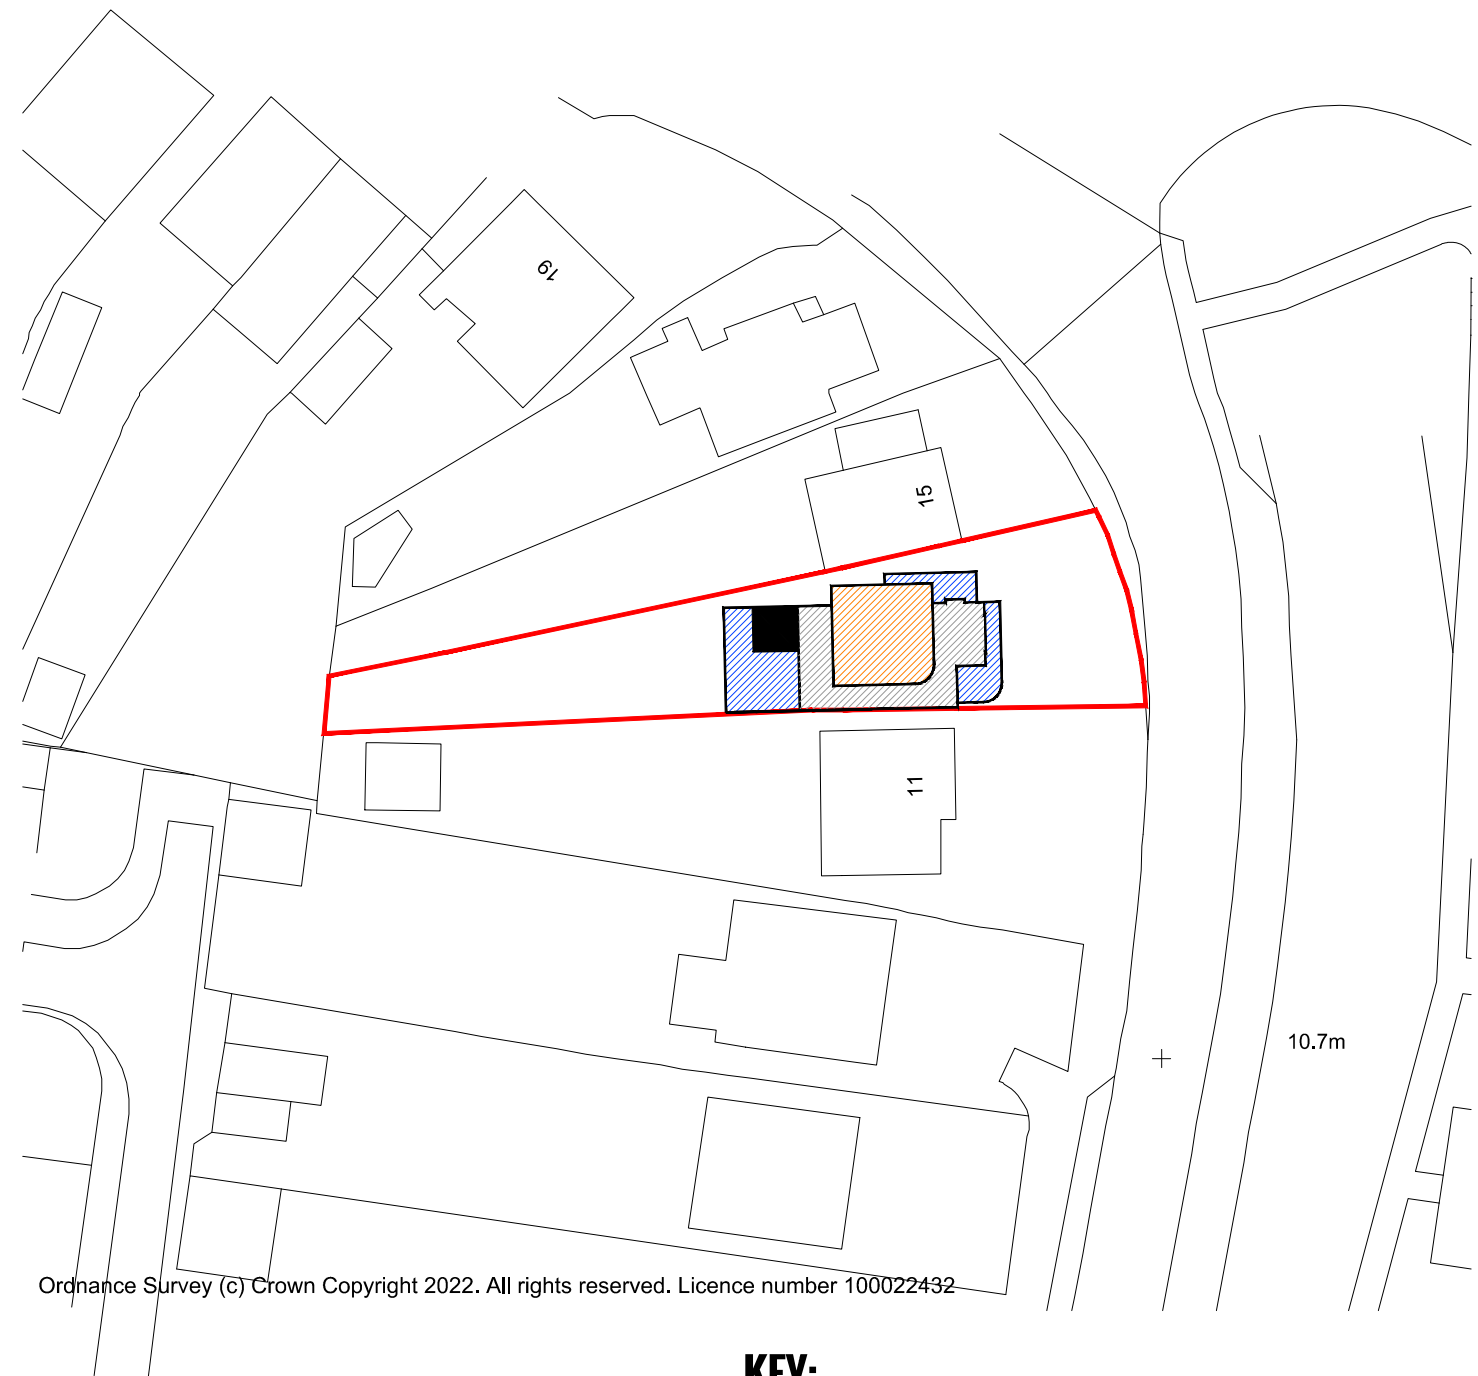


LOCATION PLAN

0m 25m 50.0m
1:1250




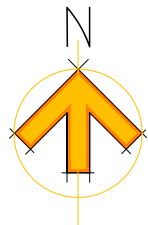


BLOCK PLAN

0m 5.0m 12.5m 25.0m
1:500

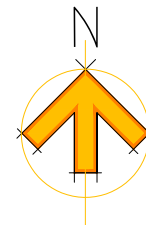

KEY:

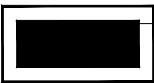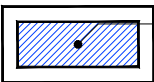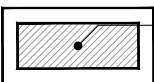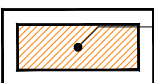-  Solid Hatch represents extent of existing ground floor footprint.
-  Broken Hatch represents extent of proposed extended single storey footprint.
-  Broken Hatch represents extent of proposed extended two storey footprint.
-  Broken Hatch represents extent of proposed extended three storey footprint.