


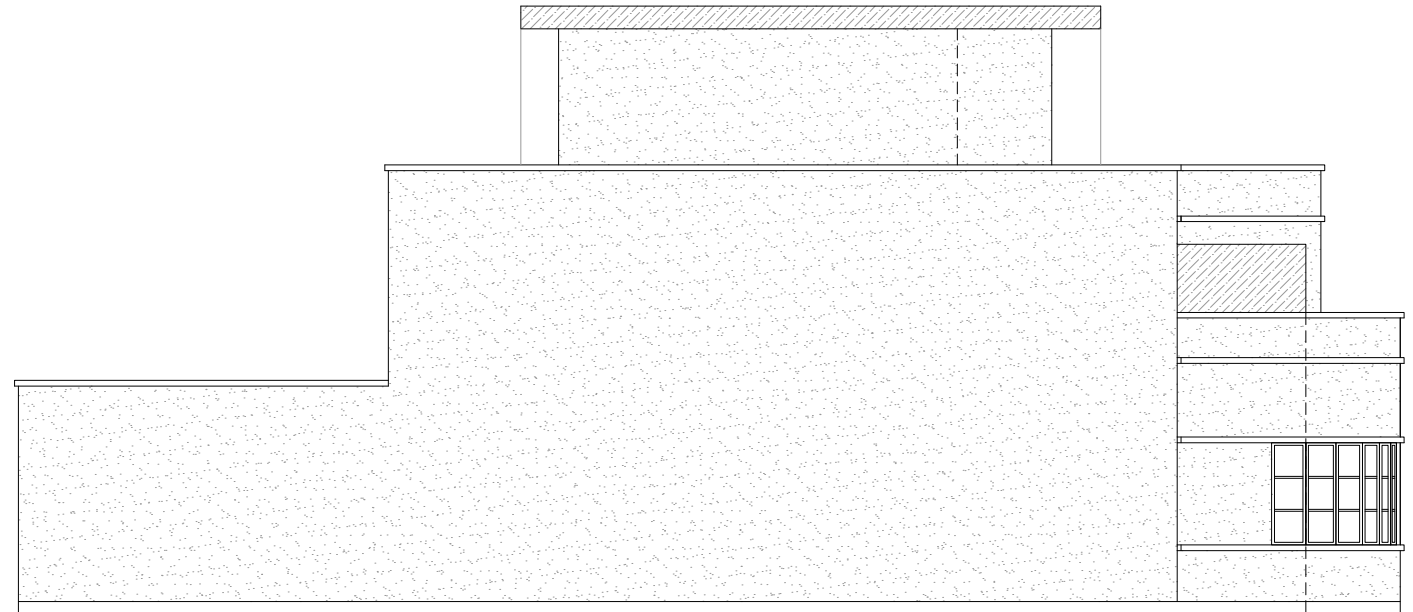


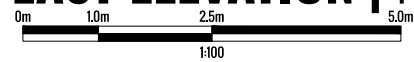



EAST ELEVATION | PROPOSED

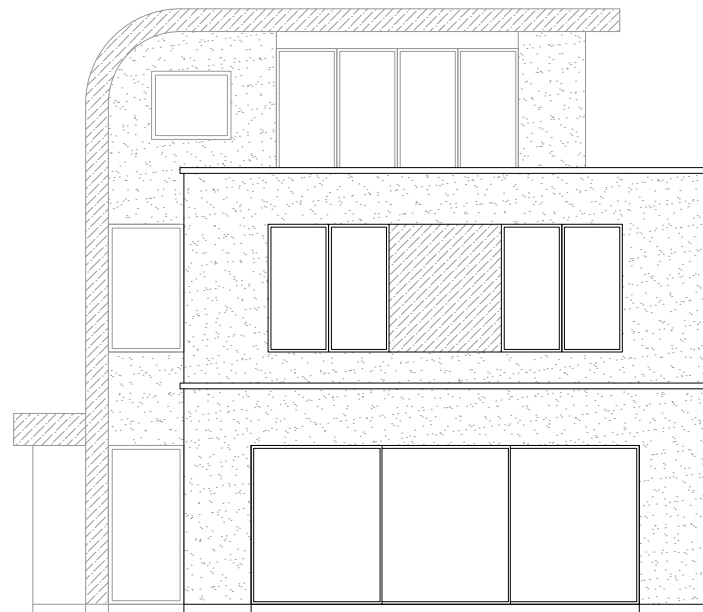

SOUTH ELEVATION | PROPOSED

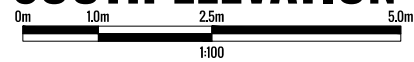

WEST ELEVATION | PROPOSED

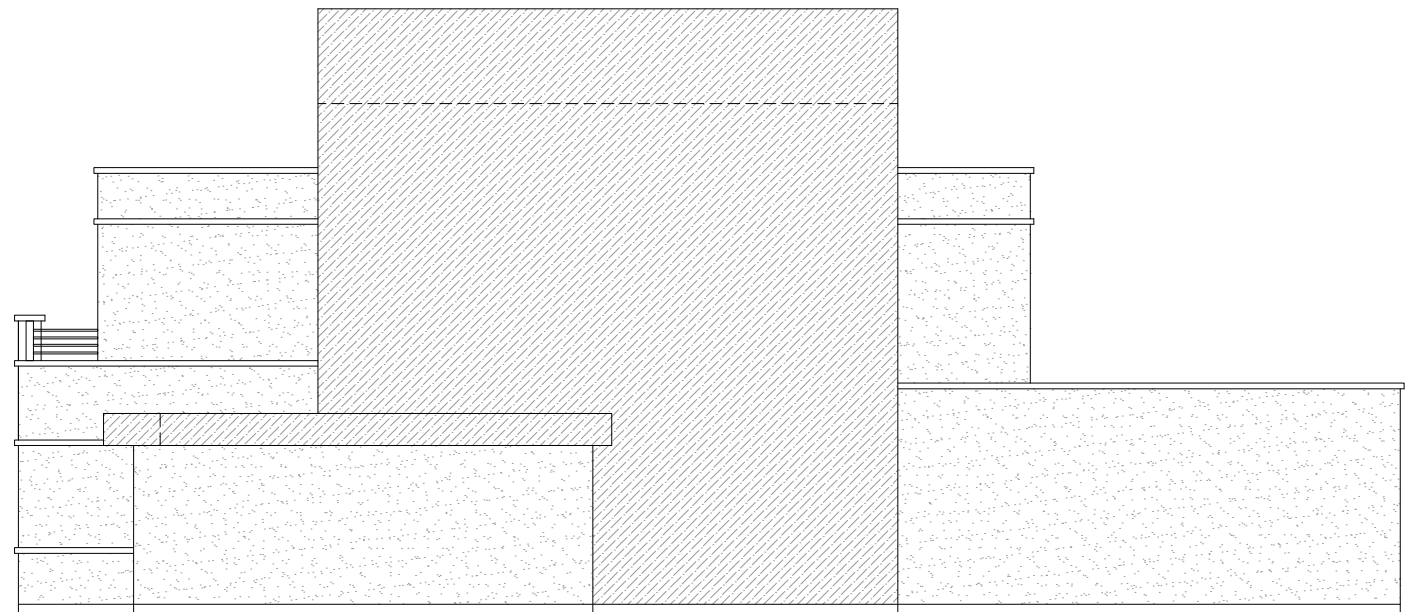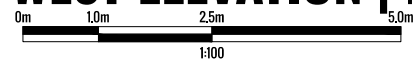

NORTH ELEVATION | PROPOSED

