


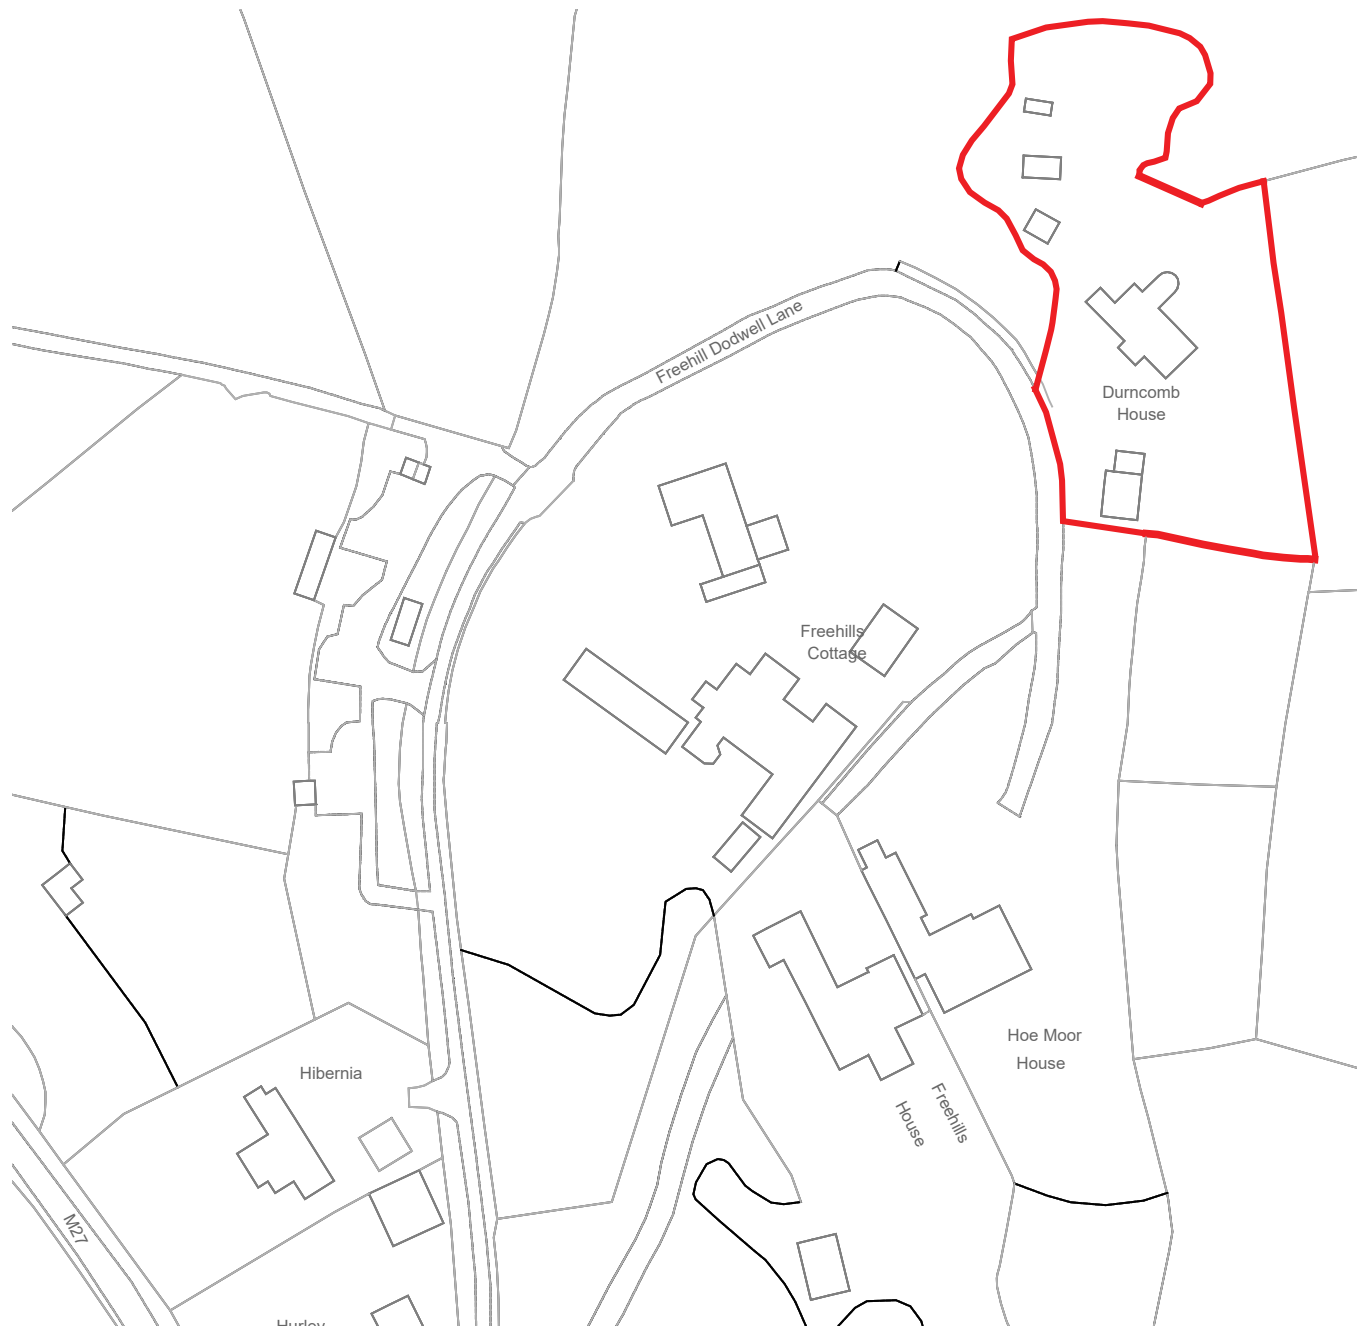
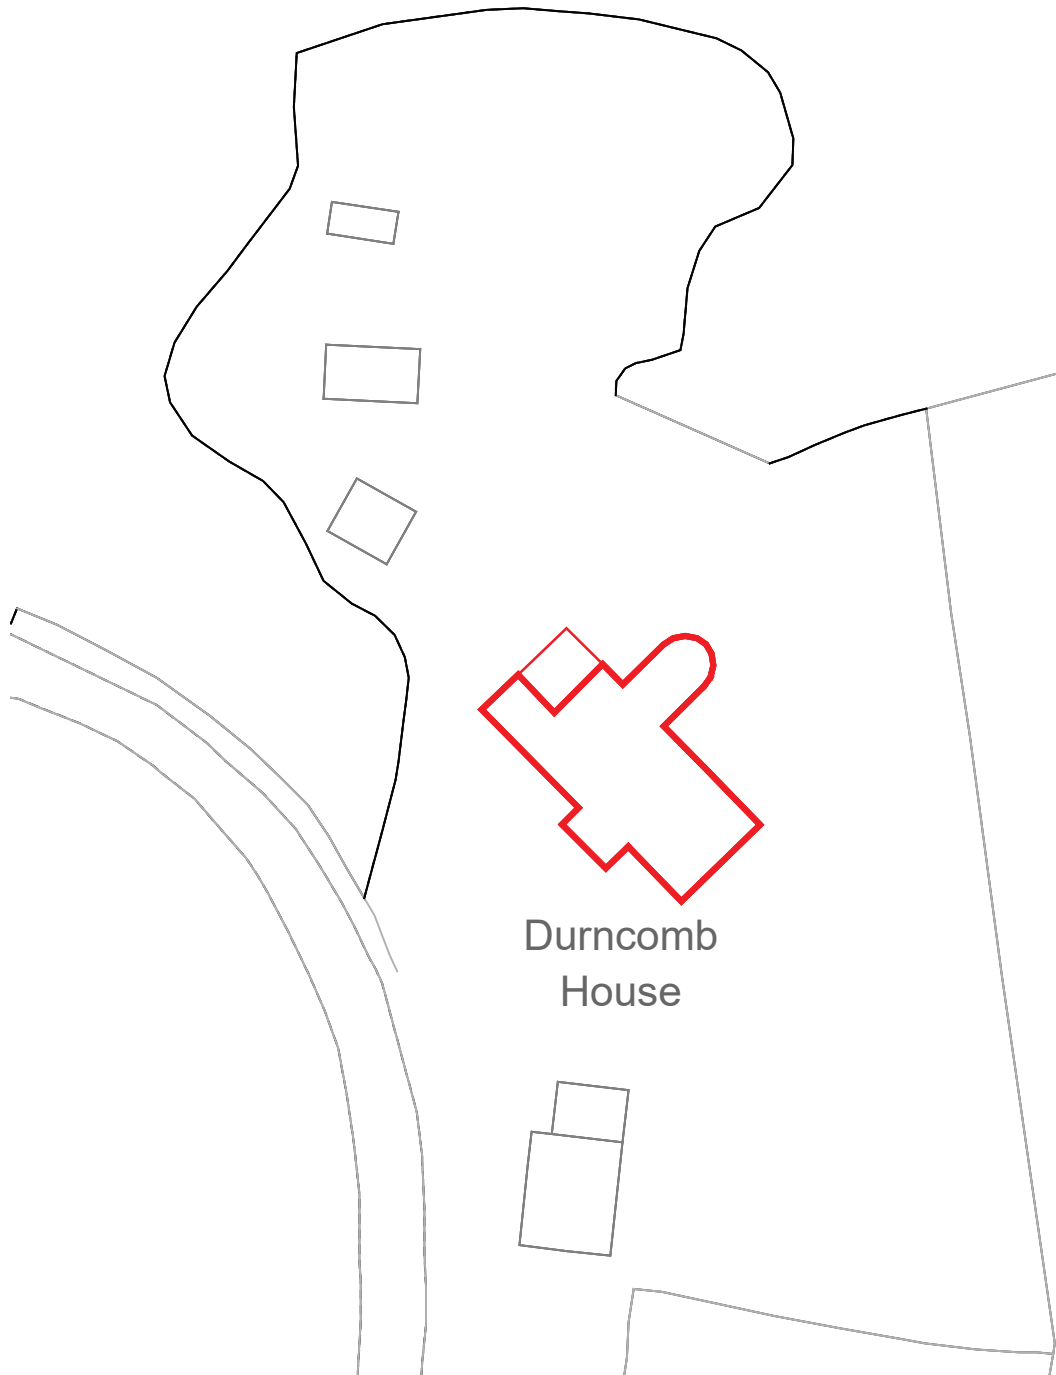


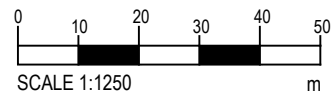

Location Plan -
SCALE 1:1250 @ A3

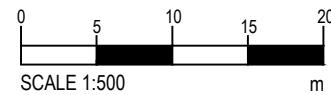

Block Plan -
SCALE 1:500 @ A3

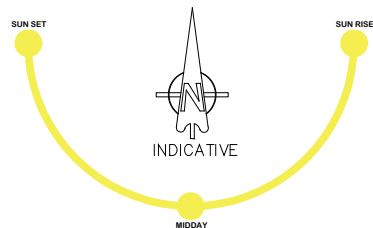

T 023 80972477
M 07771964926
W www.marchitectureltd.co.uk
E marc@marchitectureltd.co.uk

rev.	description	date	drawn

client
Mr & Mrs Knox
project
Durncomb House
Dodwell Lane
Bursledon
SO31 1AB

scale
as shown@A3
date
Dec 2022
drawn
MJ

title
Location & Block Plan

dwg no.
102