


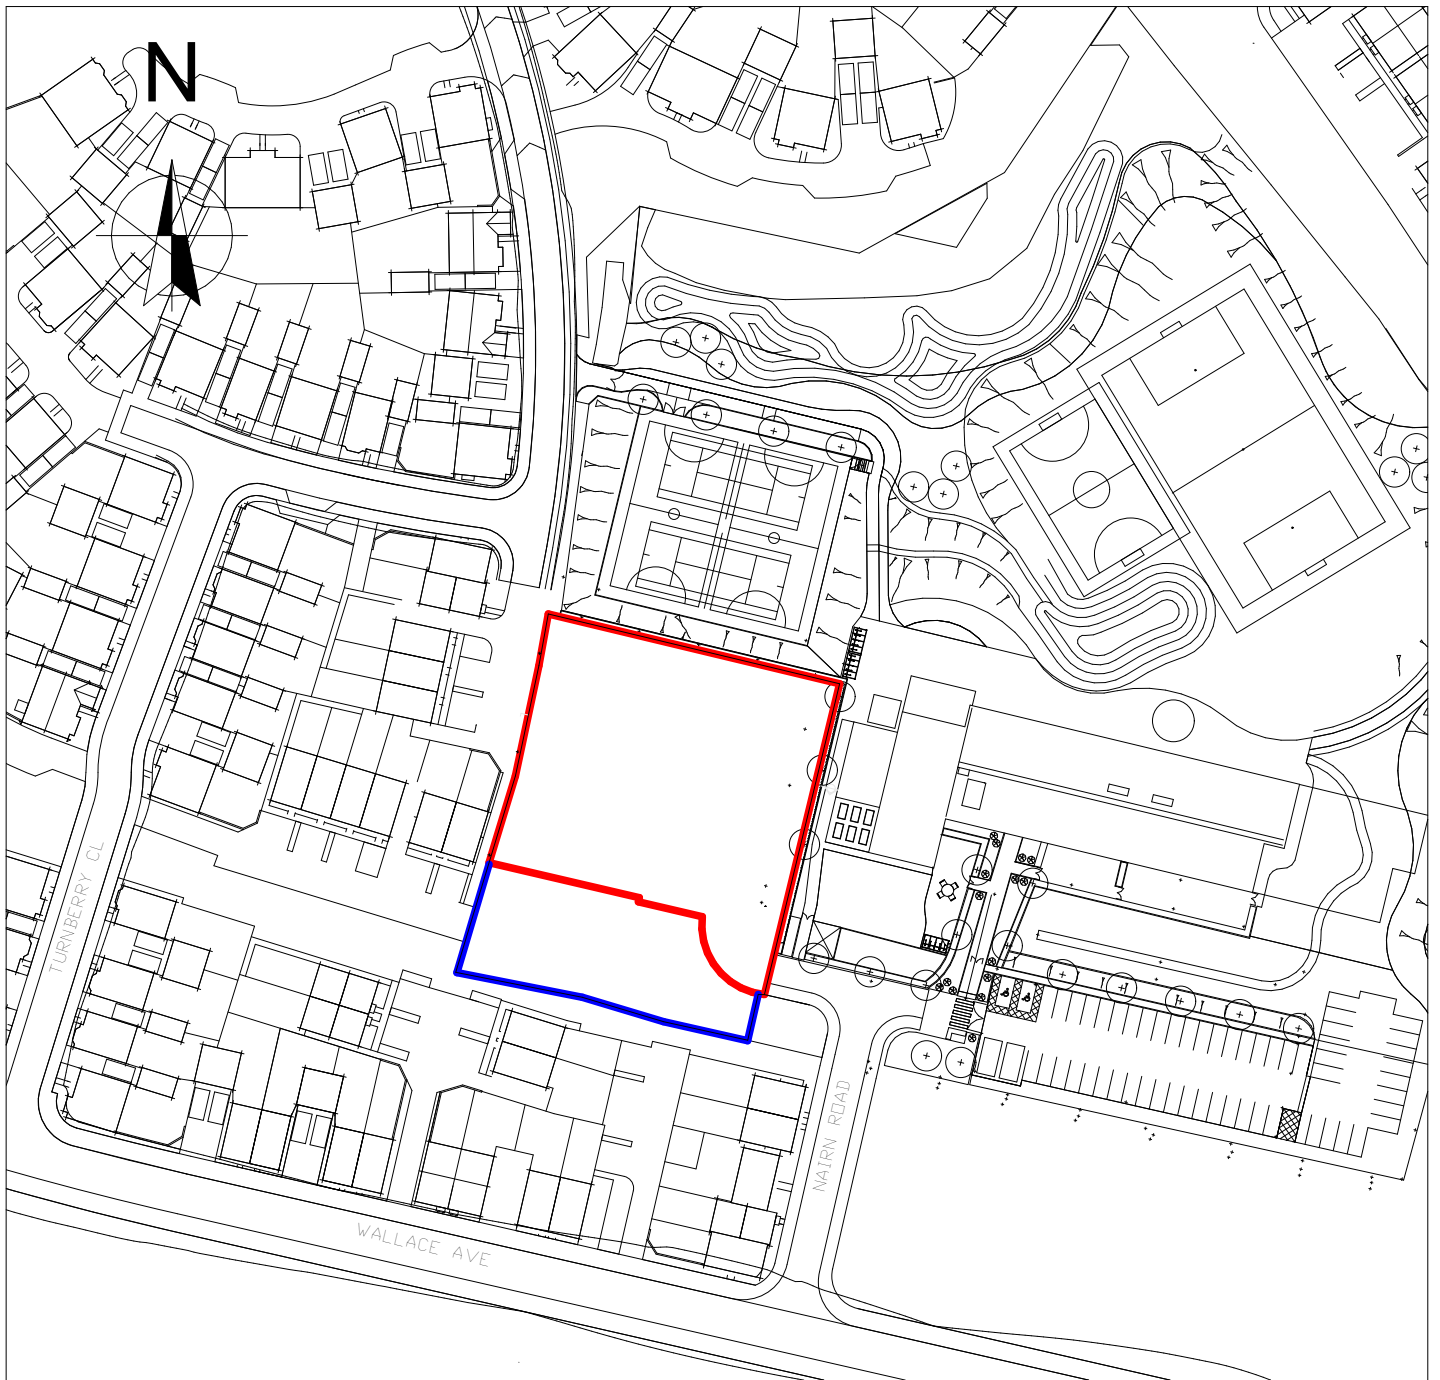

Location Plan
1:1250

CLIENT Jim Atkins	Asplan DESIGN - PLANNING - APPROVAL Architecture, Planning & Building Consultancy Chartered Surveyors & Building Engineers info@asplan.co.uk 07968 585858   ISSUE SCHEDULE Preliminary ☒ Building Regs ☐ Planning ☐ Construction ☐ ©Asplan Registered Trade Mark No. UK00003210822. Copyright © 2017 Asplan Associates Ltd. This drawing has copyright protection and should not be reproduced without written permission from Asplan Associates Ltd. The Contractor is responsible for checking the dimensions on site and any discrepancy to be verified with Asplan Associates Ltd prior to the commencement of any building works or fabrication. This drawings is not to be scaled and must be read in accordance with all associated architectural, surveying, engineering and service drawings. IF IN DOUBT ASK!	
PROJECT New Day Care	
ADDRESS Land North and East of Boorley Green, Botley, SO32 2UA	
DRAWING Location Plan	
STATUS Planning	
DATE July 2022	
SCALE @ A4 1:1250	<table border="1"> <tr> <td>1m at 1:50</td> <td>1</td> <td>2</td> <td>3</td> <td>4</td> </tr> <tr> <td>1m at 1:100</td> <td>1</td> <td>2</td> <td>3</td> <td>4</td> <td>5</td> <td>6</td> <td>7</td> <td>8</td> </tr> <tr> <td>5m at 1:200</td> <td>5</td> <td>10</td> <td>15</td> <td>20</td> <td>25</td> <td>30</td> <td>35</td> <td>40</td> </tr> <tr> <td>5m at 1:500</td> <td>5</td> <td>10</td> <td>15</td> <td>20</td> <td>25</td> <td>30</td> <td>35</td> <td>40</td> </tr> <tr> <td>5m at 1:1250</td> <td>5</td> <td>10</td> <td>15</td> <td>20</td> <td>25</td> <td>30</td> <td>35</td> <td>40</td> <td>45</td> <td>50</td> <td>55</td> <td>60</td> <td>65</td> <td>70</td> <td>75</td> <td>80</td> <td>85</td> <td>90</td> <td>95</td> <td>100</td> </tr> </table>	1m at 1:50	1	2	3	4	1m at 1:100	1	2	3	4	5	6	7	8	5m at 1:200	5	10	15	20	25	30	35	40	5m at 1:500	5	10	15	20	25	30	35	40	5m at 1:1250	5	10	15	20	25	30	35	40	45	50	55	60	65	70	75	80	85	90	95	100
1m at 1:50	1	2	3	4	
1m at 1:100	1	2	3	4	5	6	7	8	
5m at 1:200	5	10	15	20	25	30	35	40	
5m at 1:500	5	10	15	20	25	30	35	40	
5m at 1:1250	5	10	15	20	25	30	35	40	45	50	55	60	65	70	75	80	85	90	95	100																																		
DRAWING N° 1980-00-01	REVISION	