


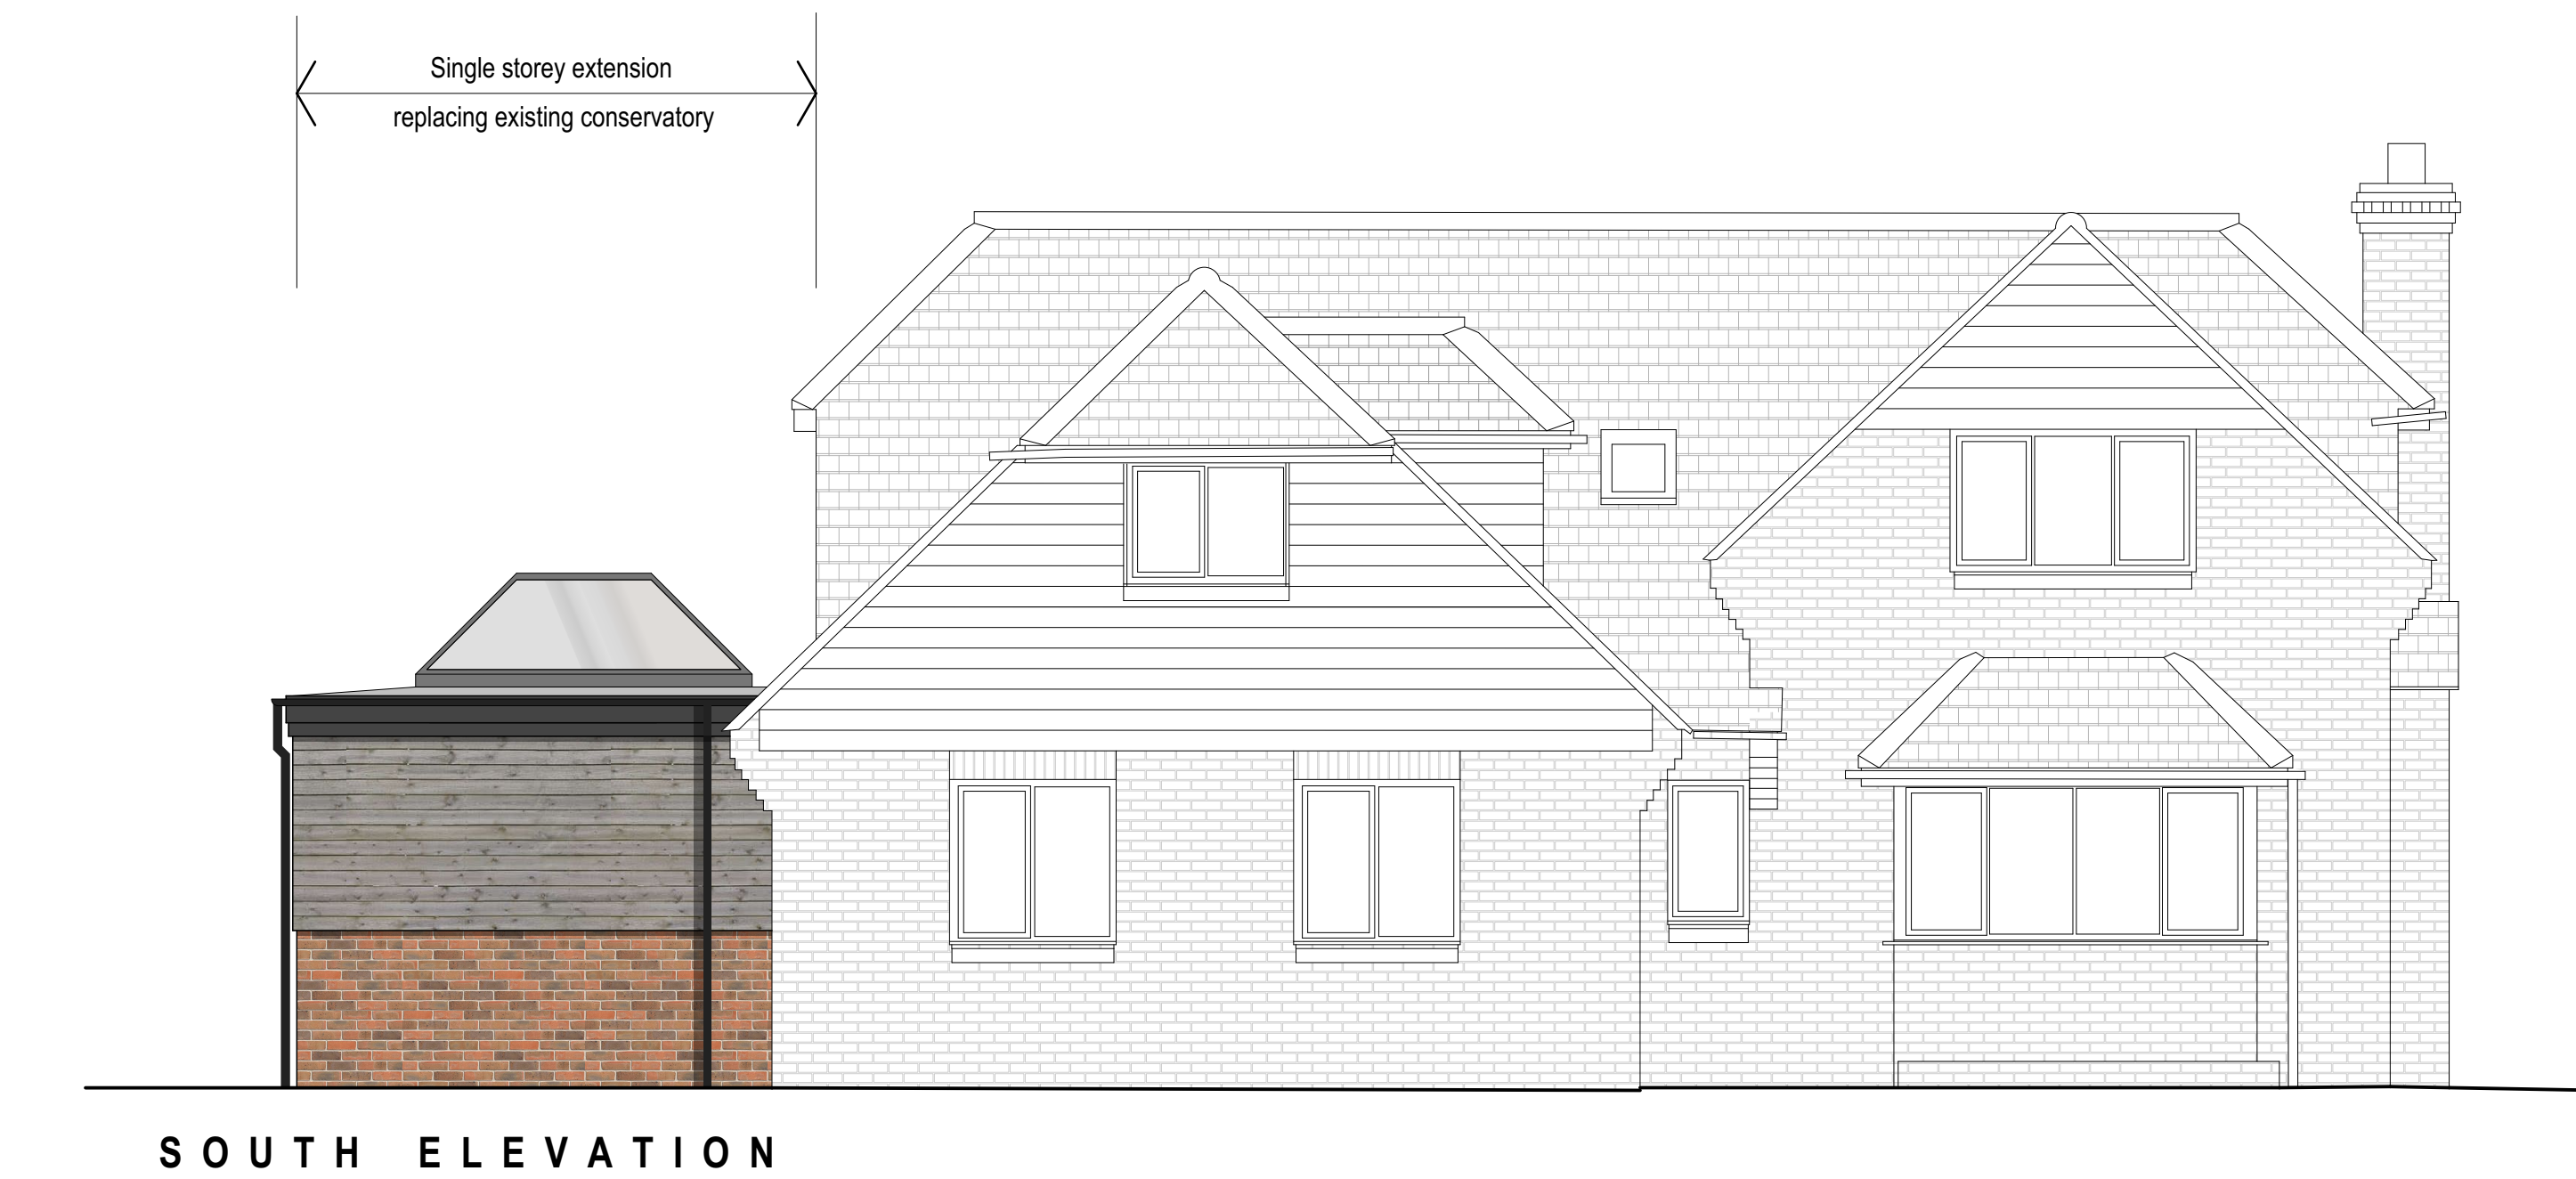

Scale 1:50 @ A1

0 1 2 3 4 5 M

 **Kendall Kingscott**
Chartered Architects
Chartered Building Surveyors
Interior Designers
CDM Services

Project
Pemberton Hill
Client
Drew Smith
Glentworth Court, Lime Kiln Close
Stoke Gifford, Bristol BS34 8SR
+44 (0)117 931 2062
www.kendallkingscott.co.uk

Scale 1:50 ISO A1
© Copyright Do not scale this drawing

P03 10/11/2022 LM LB Dormer window removed from the first floor.
P02 04/03/2022 PW PW Single storey extension re-planned, dormer added to master bedroom.
P01 16/12/2021 PW PW First Issue
Rev Date By Ap Note

Drawing Title
Plot 1 Proposed Elevations

Project Number	Drawing Number	Revision
210894 1005	P03	
Scale 1:50 ISO A1		Purpose/Status
Pemberton Conversions to existing drawings copy v2021.vwx		PLANNING

Only to be used on the site for which designed. The electronic transmission of design information contained in this drawing is carried out entirely at the User's risk and Kendall Kingscott Ltd. will have no liability for any errors or inaccuracies arising therefrom. The production of amended or updated information from the past design information by the User is entirely the responsibility of the User and Kendall Kingscott Ltd. shall have no responsibility in respect thereof whatsoever.