



Heavy to Extra Heavy Standard - Double Stake

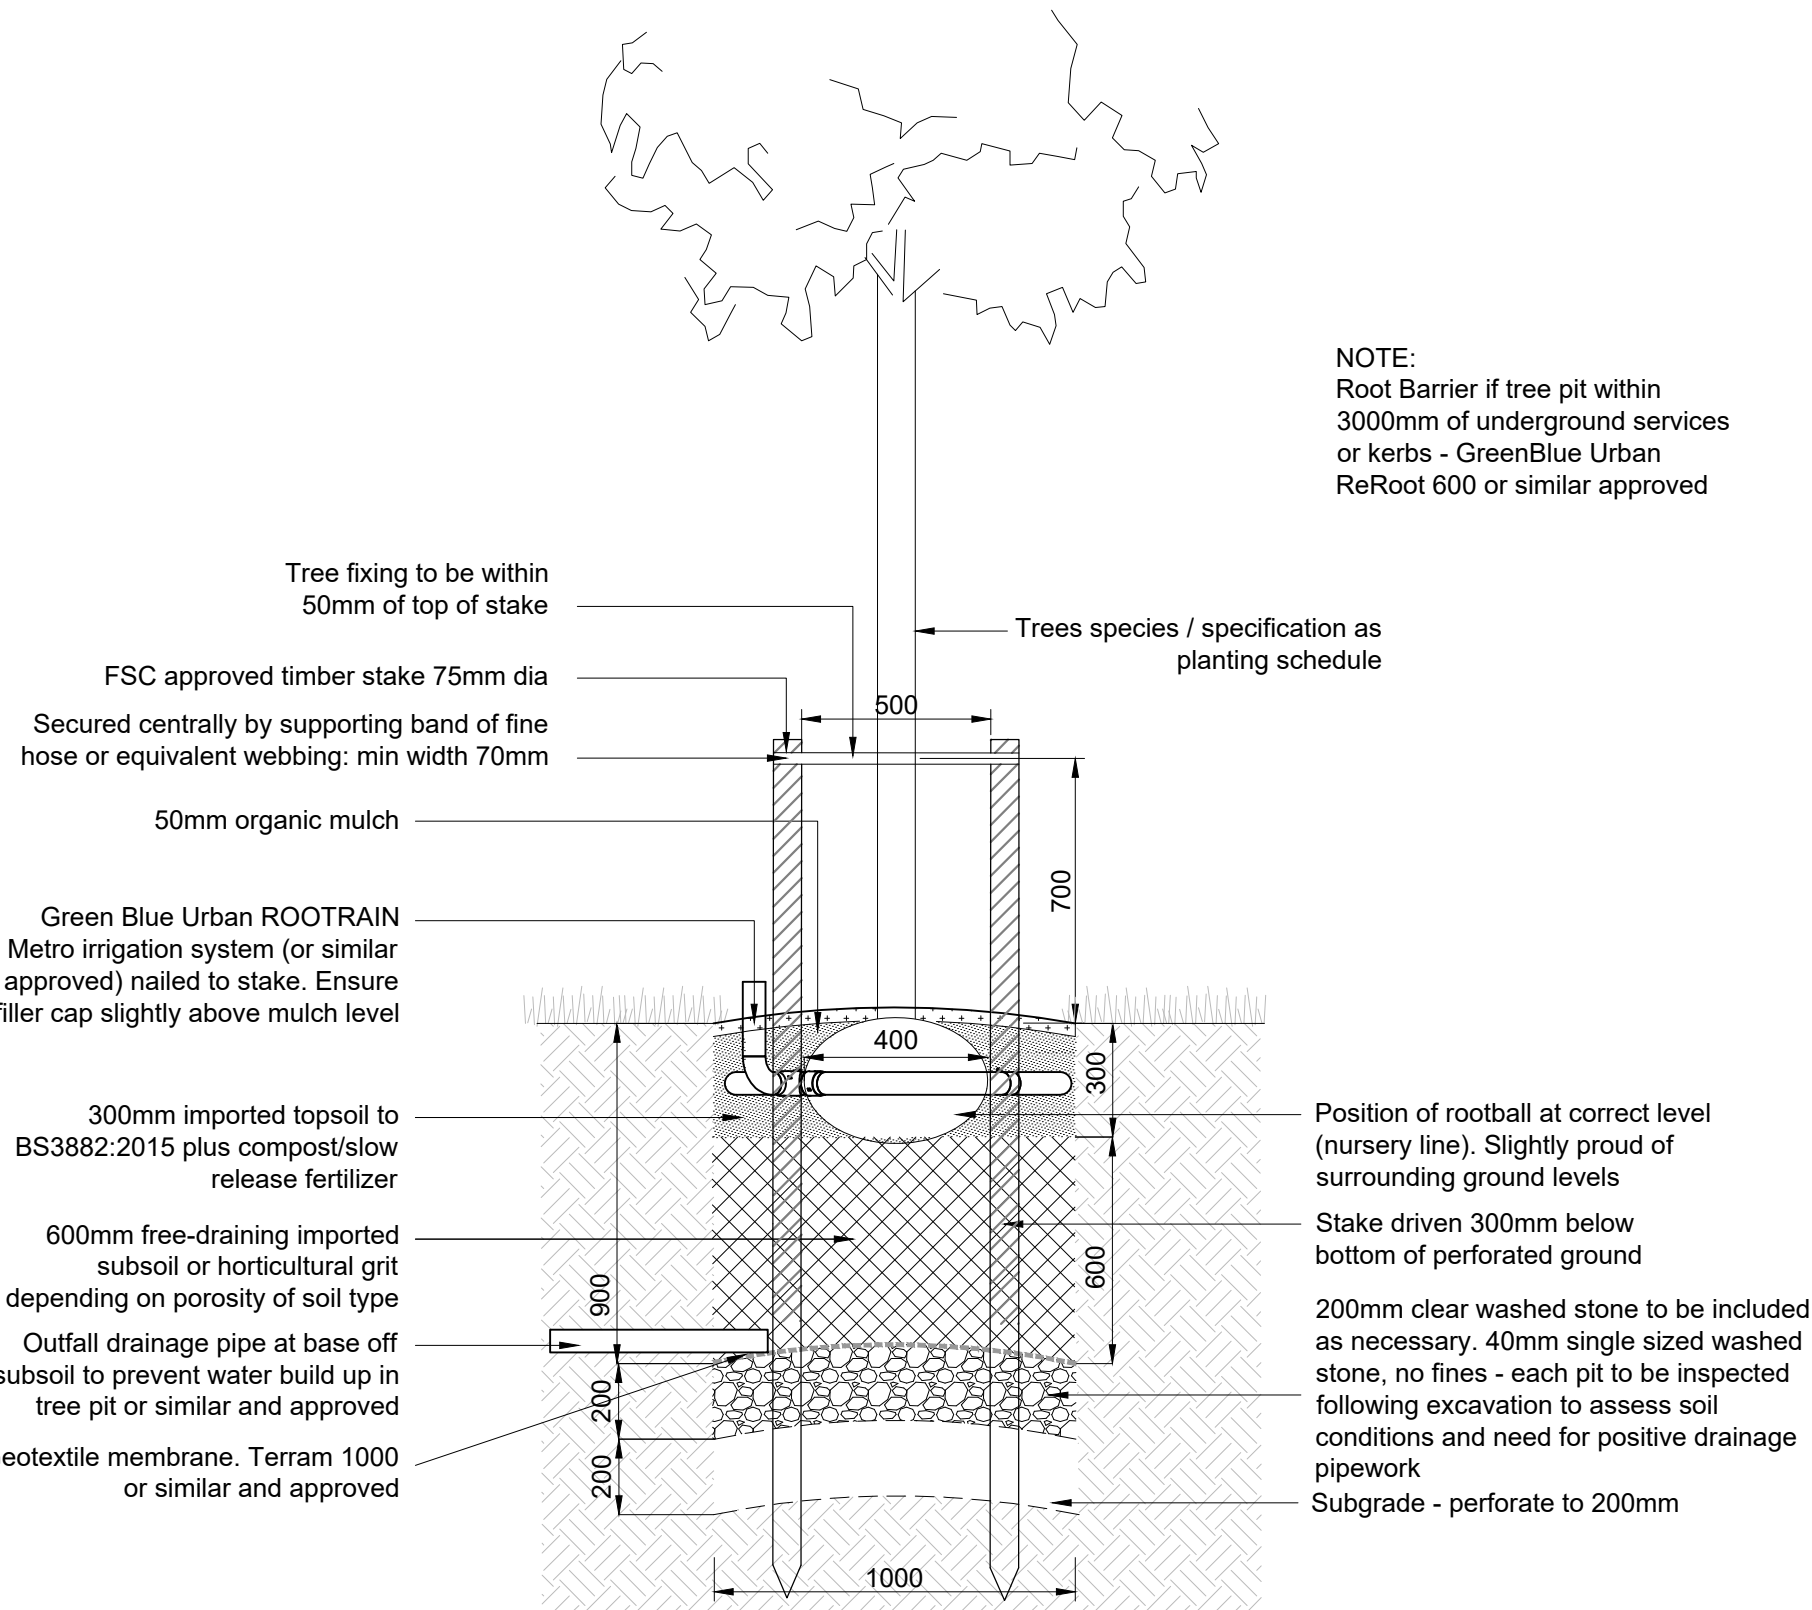


Extra Heavy Standard to Semi Mature - Triple Staked

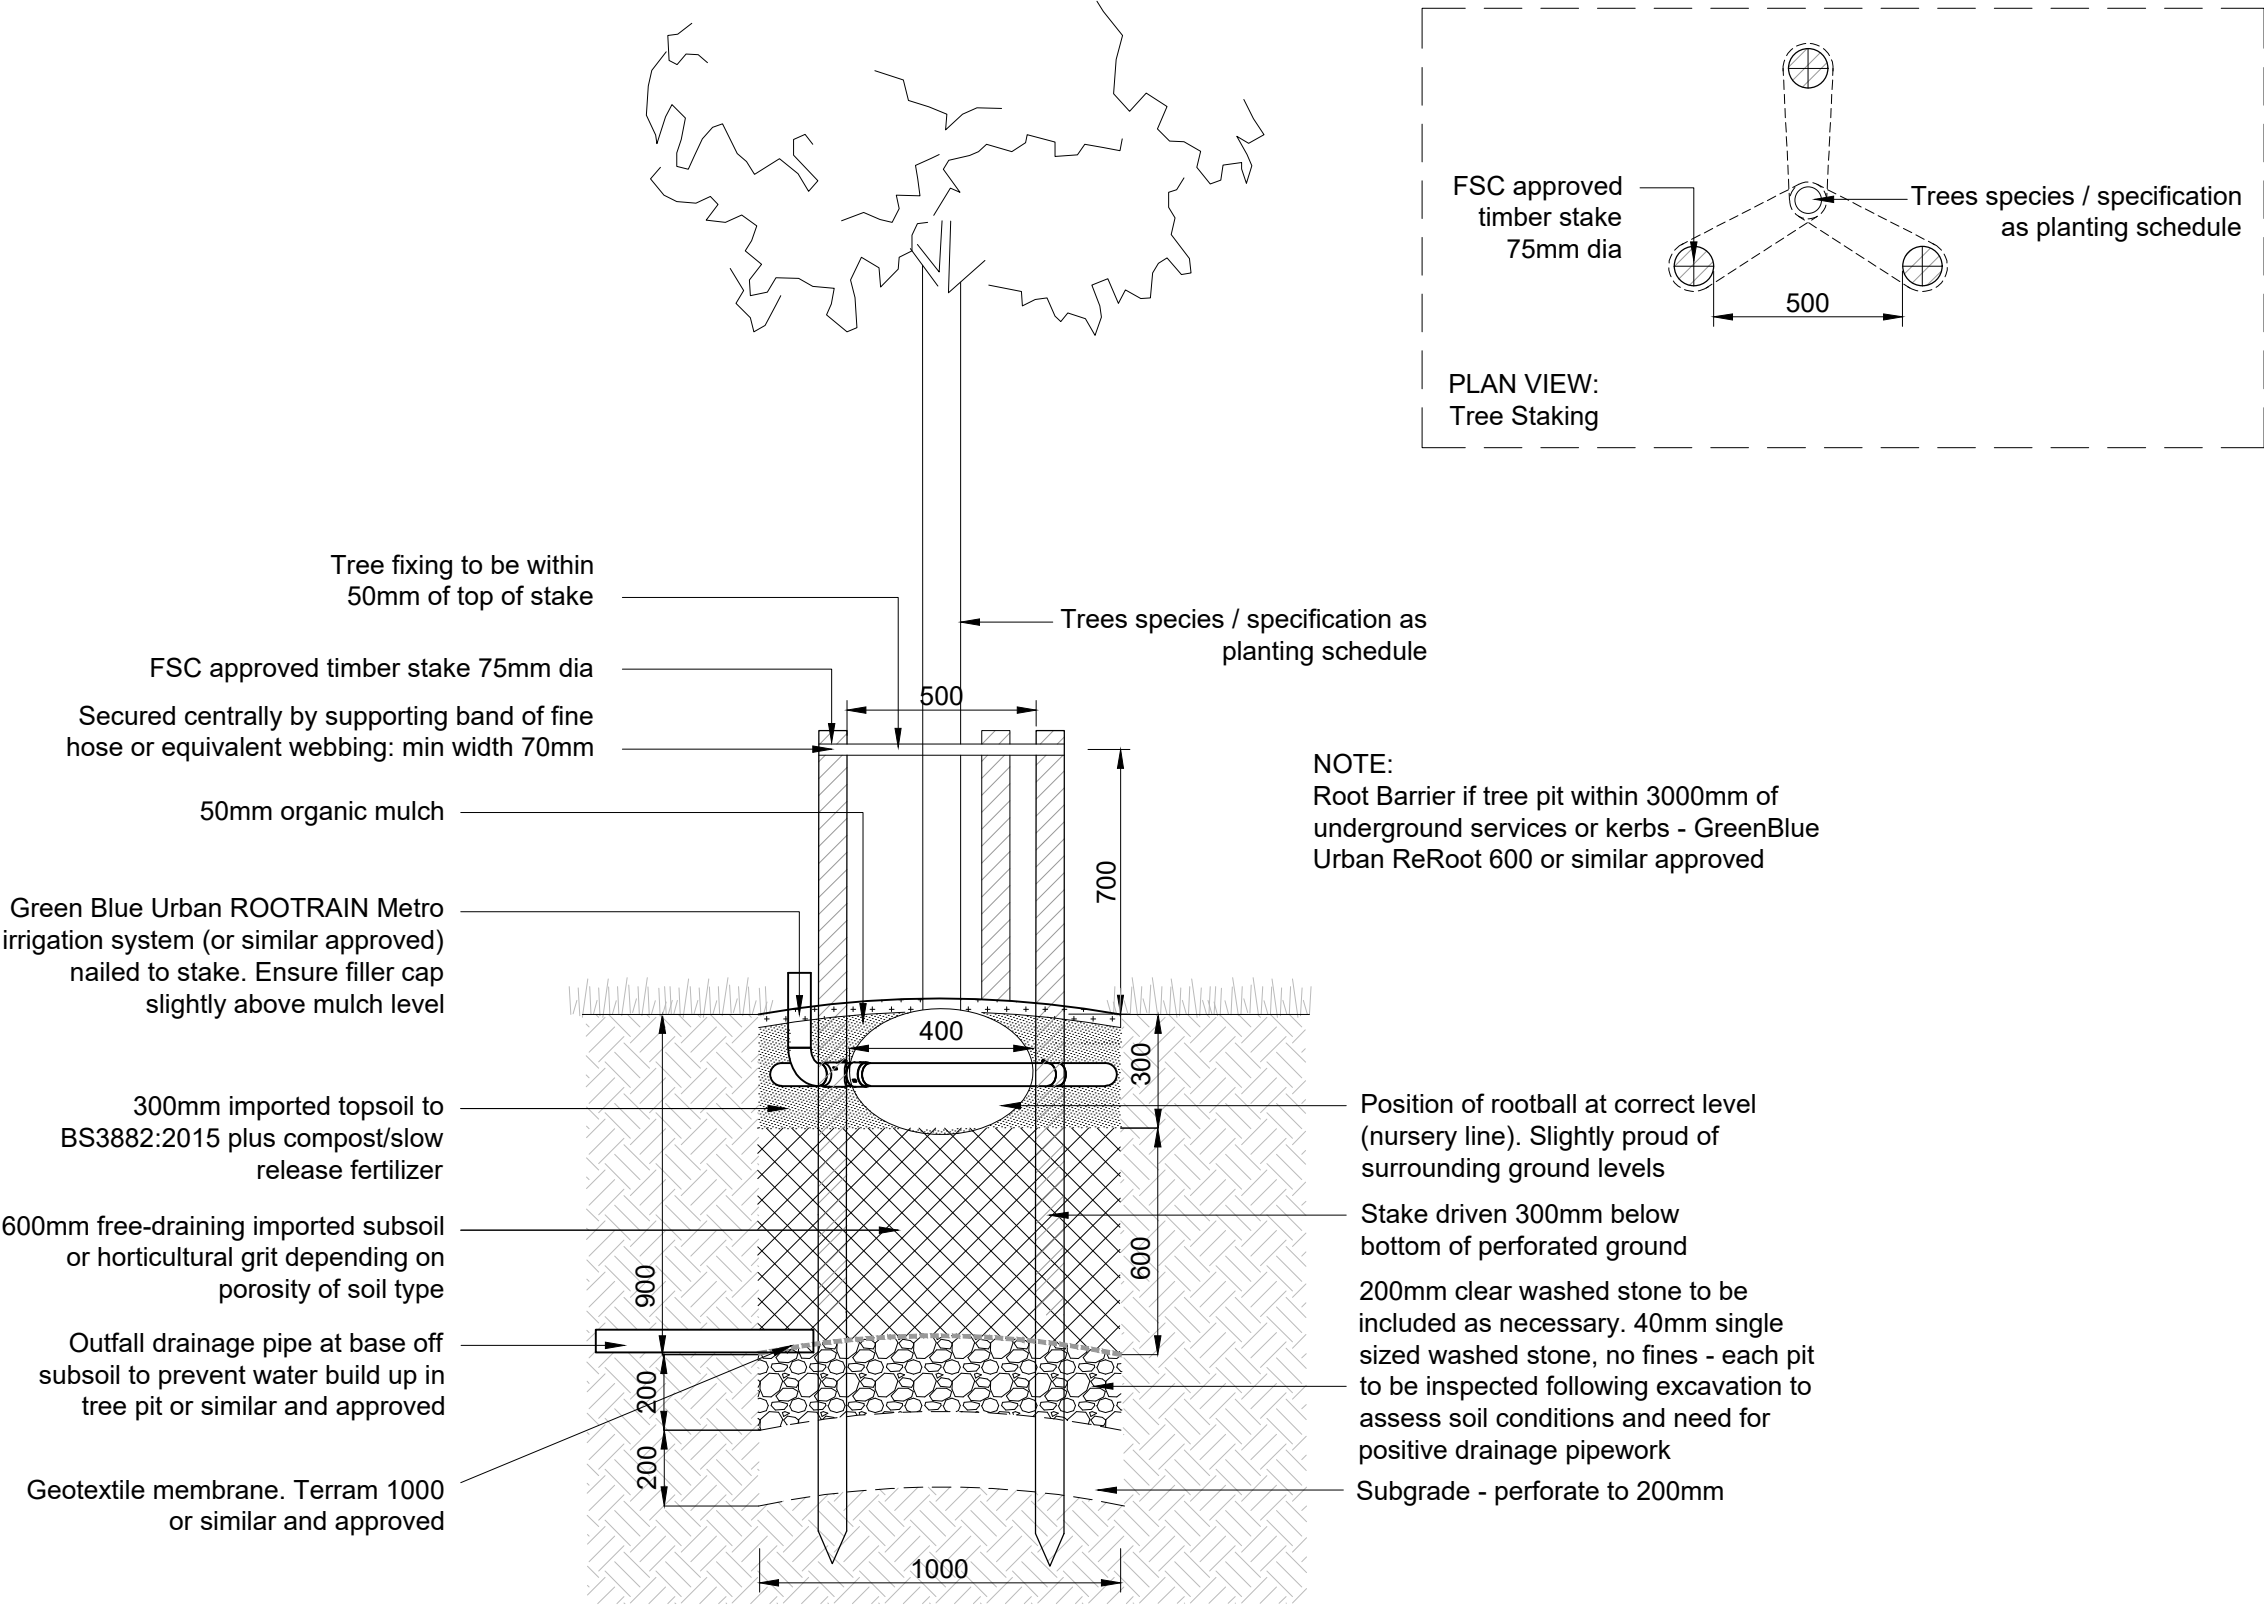


NOTE 1 The functioning of topsoil within a landscape depends not only on the quality of the topsoil but also on the care given to the preparation of the receiving area, which will often have been compacted by the passage of vehicles or storage of materials.
NOTE 2 It is particularly important that the topsoil is not over-compacted during spreading. Over-compaction prevents plant root growth and function, and reduces water attenuation and the ability of excess water to drain away. It is one of the most common reasons for plant failures in landscape schemes, and it increases the risk of erosion and runoff. Placement of soil by tracked hydraulic excavators working in strips from ground not yet loosened (the "loose-tipping" method) is a way to avoid this.
NOTE 3 Positive drainage maybe required for slow-draining conditions.

NOTE 1 The functioning of topsoil within a landscape depends not only on the quality of the topsoil but also on the care given to the preparation of the receiving area, which will often have been compacted by the passage of vehicles or storage of materials.
NOTE 2 It is particularly important that the topsoil is not over-compacted during spreading. Over-compaction prevents plant root growth and function, and reduces water attenuation and the ability of excess water to drain away. It is one of the most common reasons for plant failures in landscape schemes, and it increases the risk of erosion and runoff. Placement of soil by tracked hydraulic excavators working in strips from ground not yet loosened (the "loose-tipping" method) is a way to avoid this.
NOTE 3 Positive drainage maybe required for slow-draining conditions.


01 Tree Pit Detail

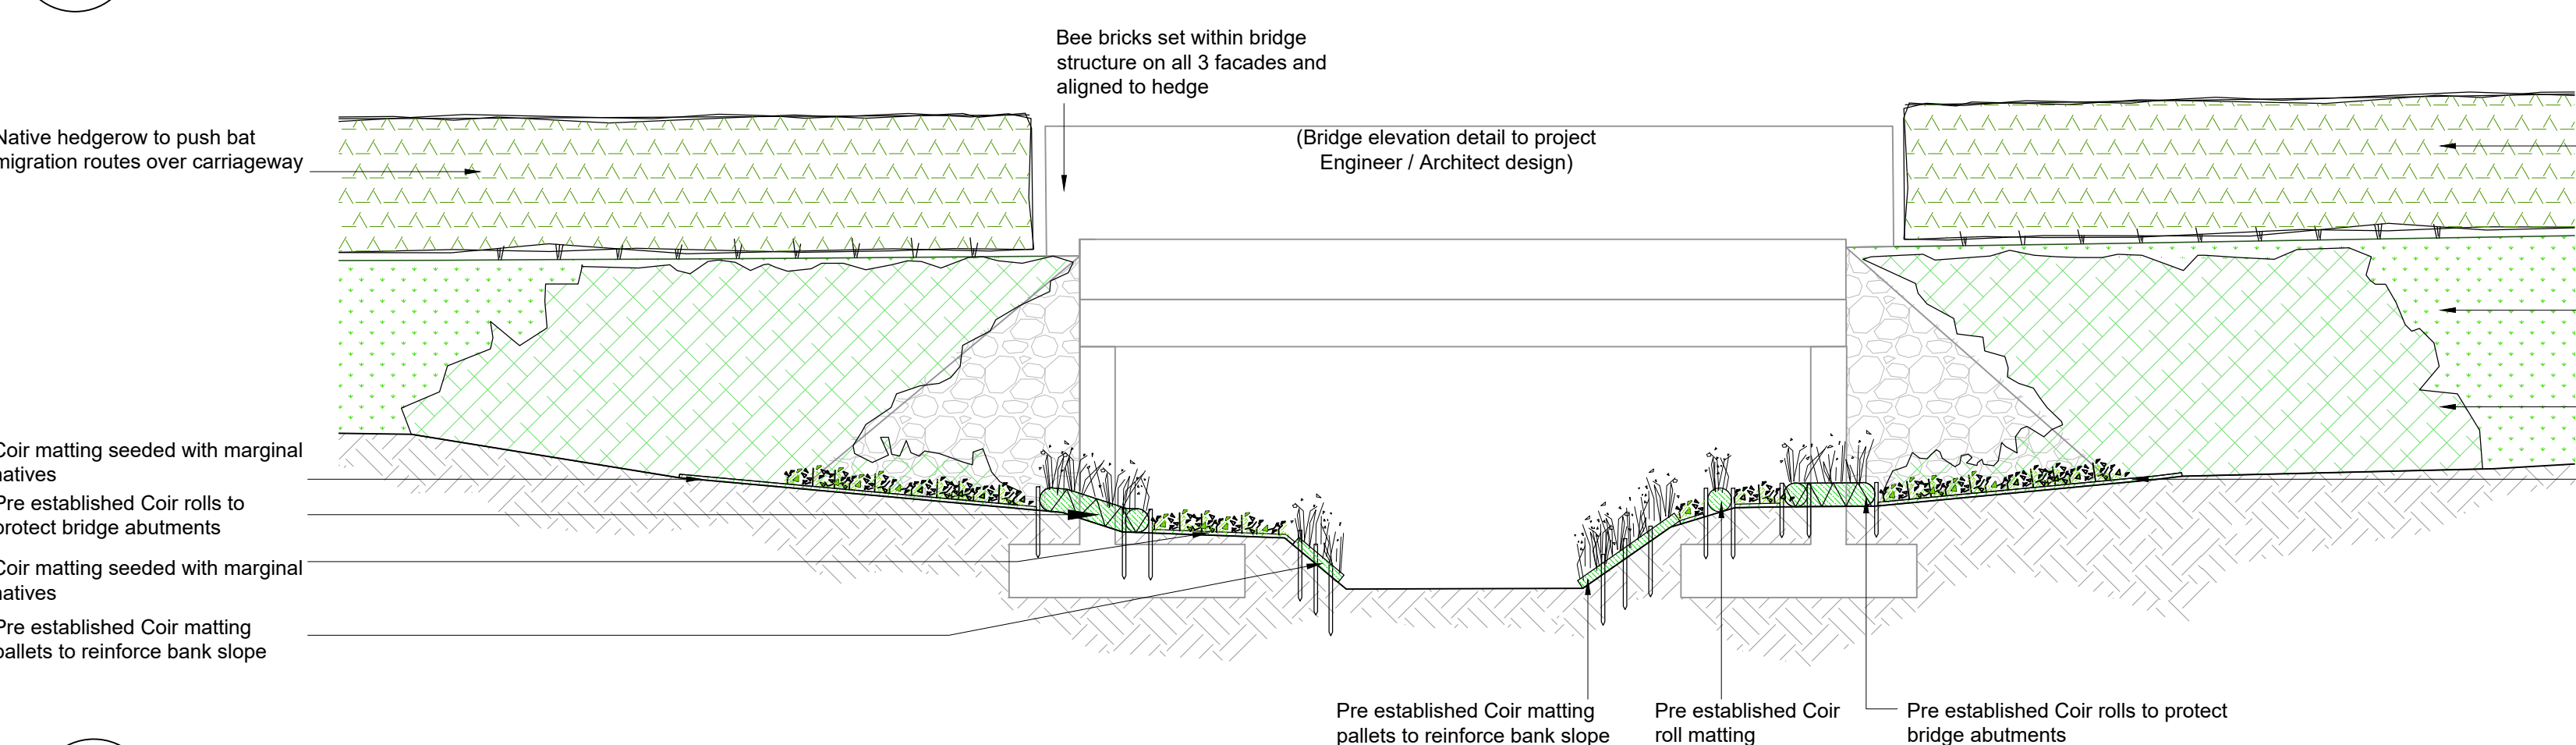

02 Indicative Stream Bed & Embankment Planting Elevation

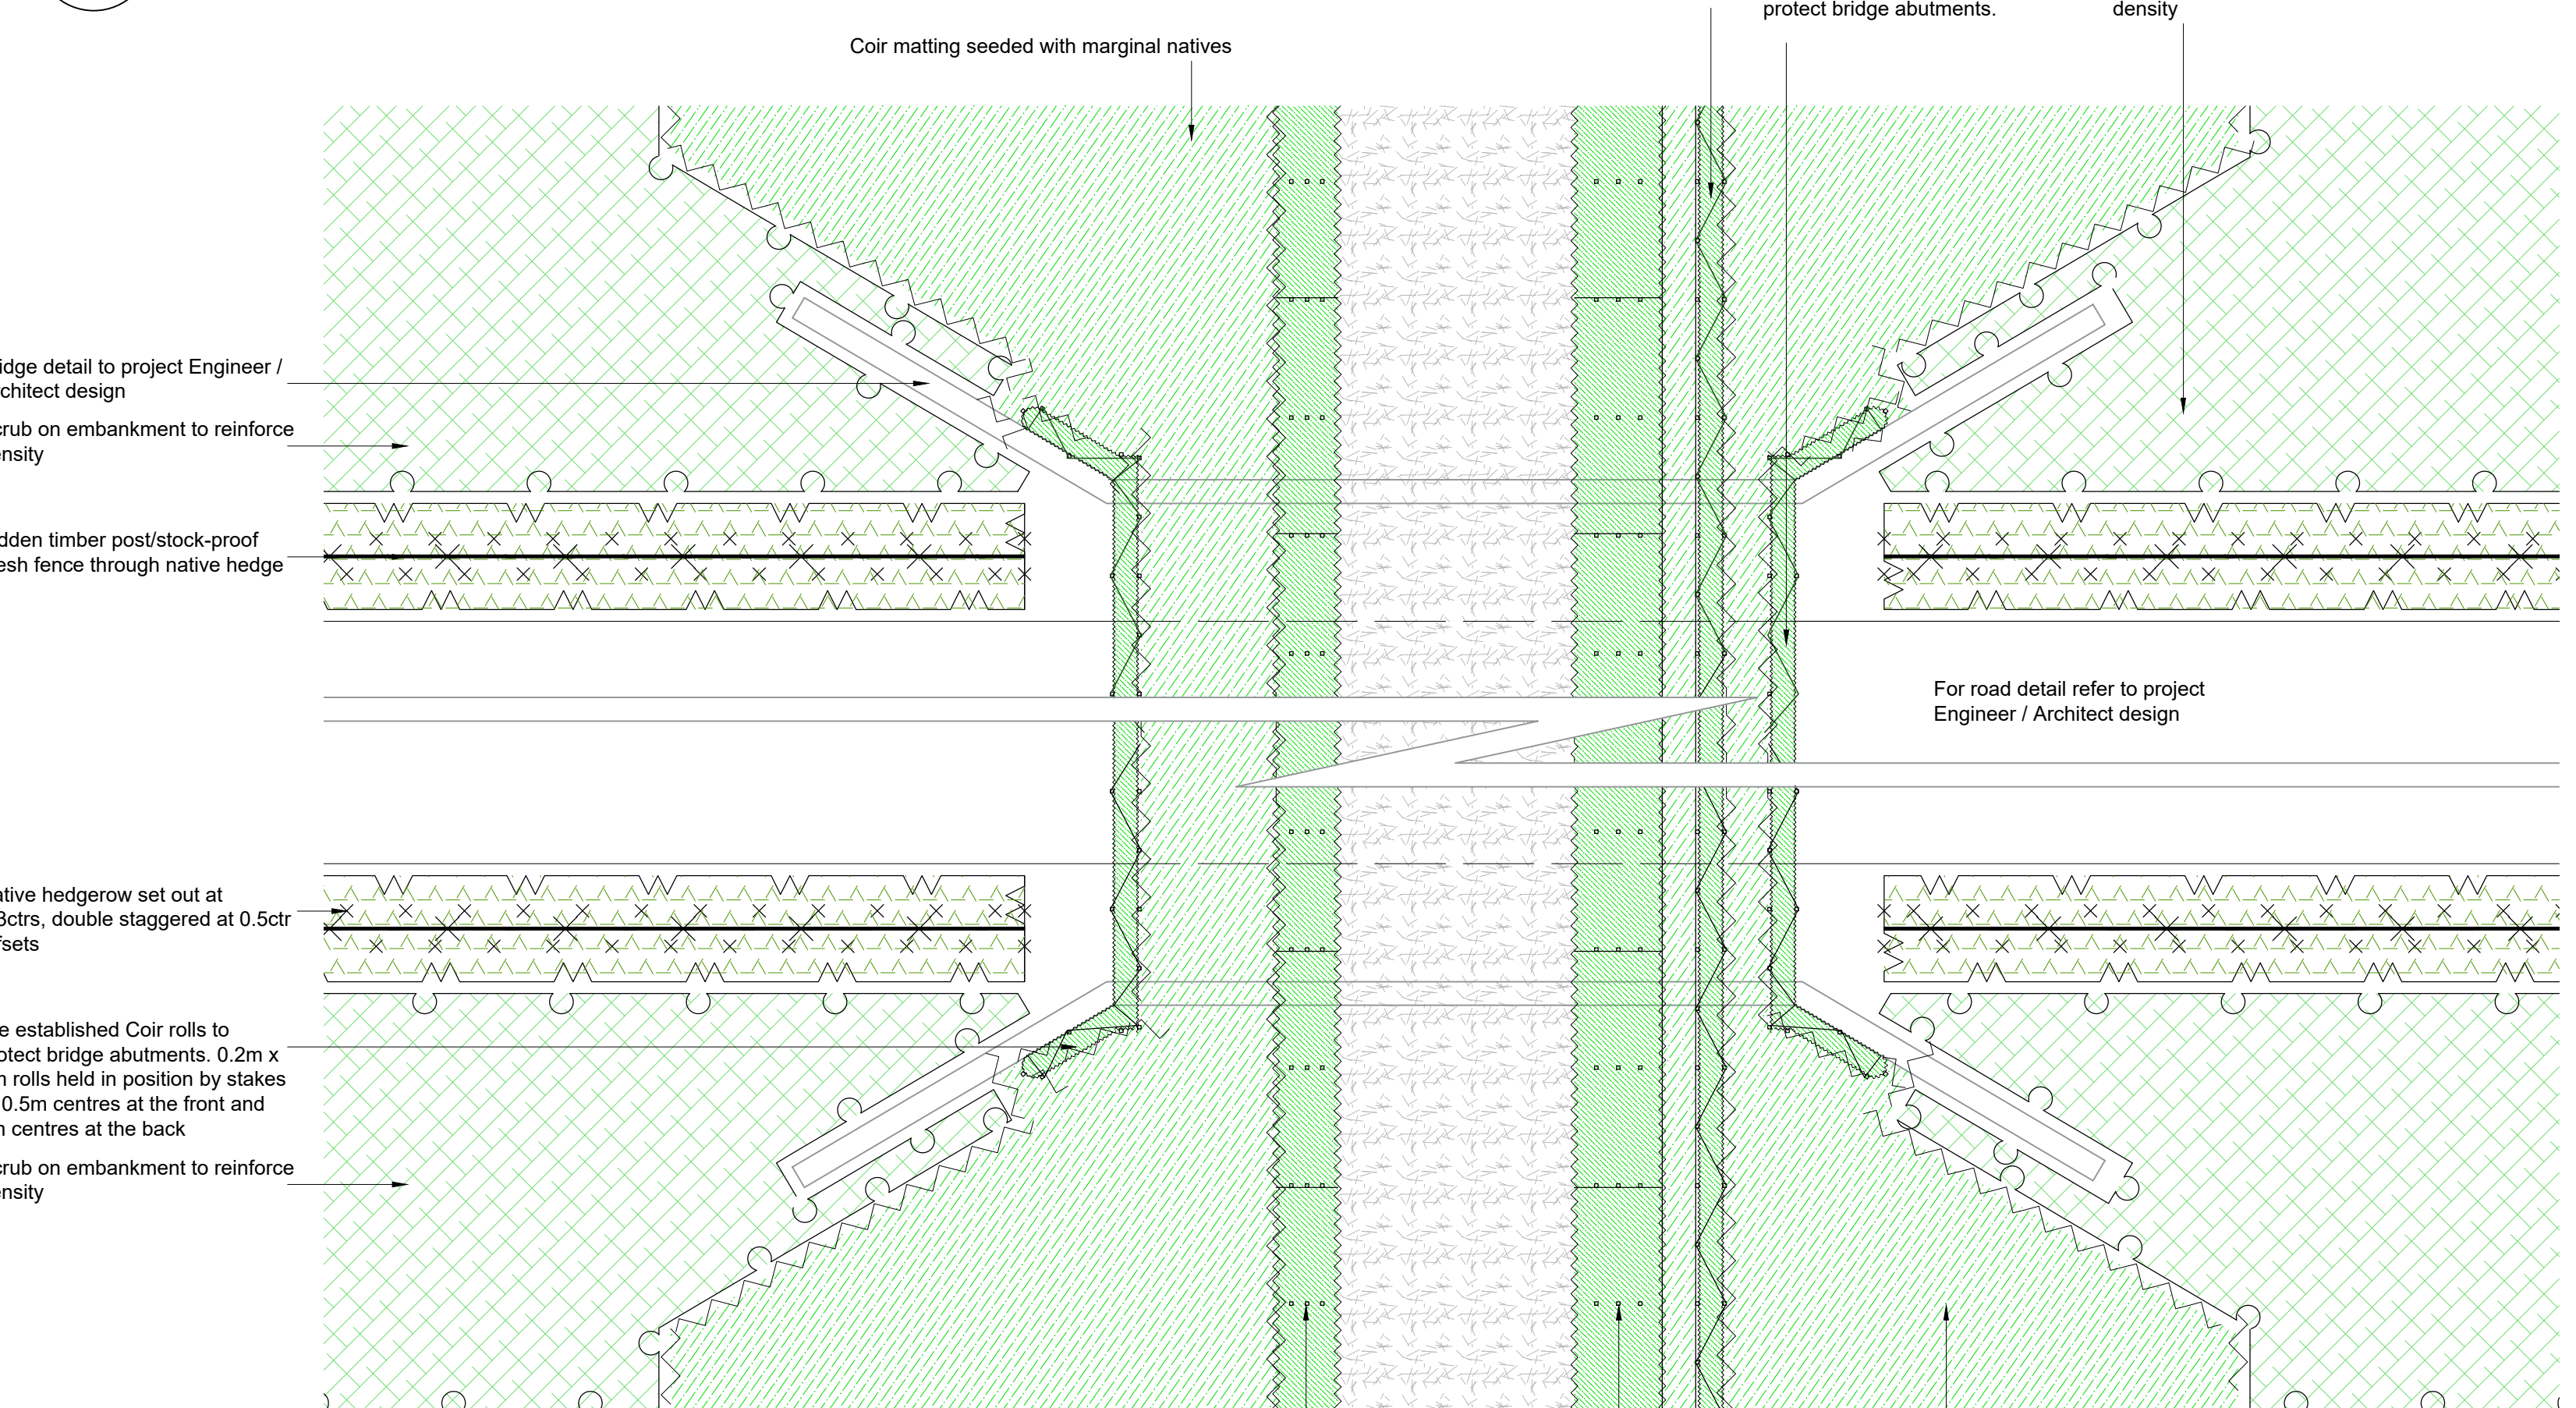

03 Indicative Stream Bed & Embankment Planting Plan

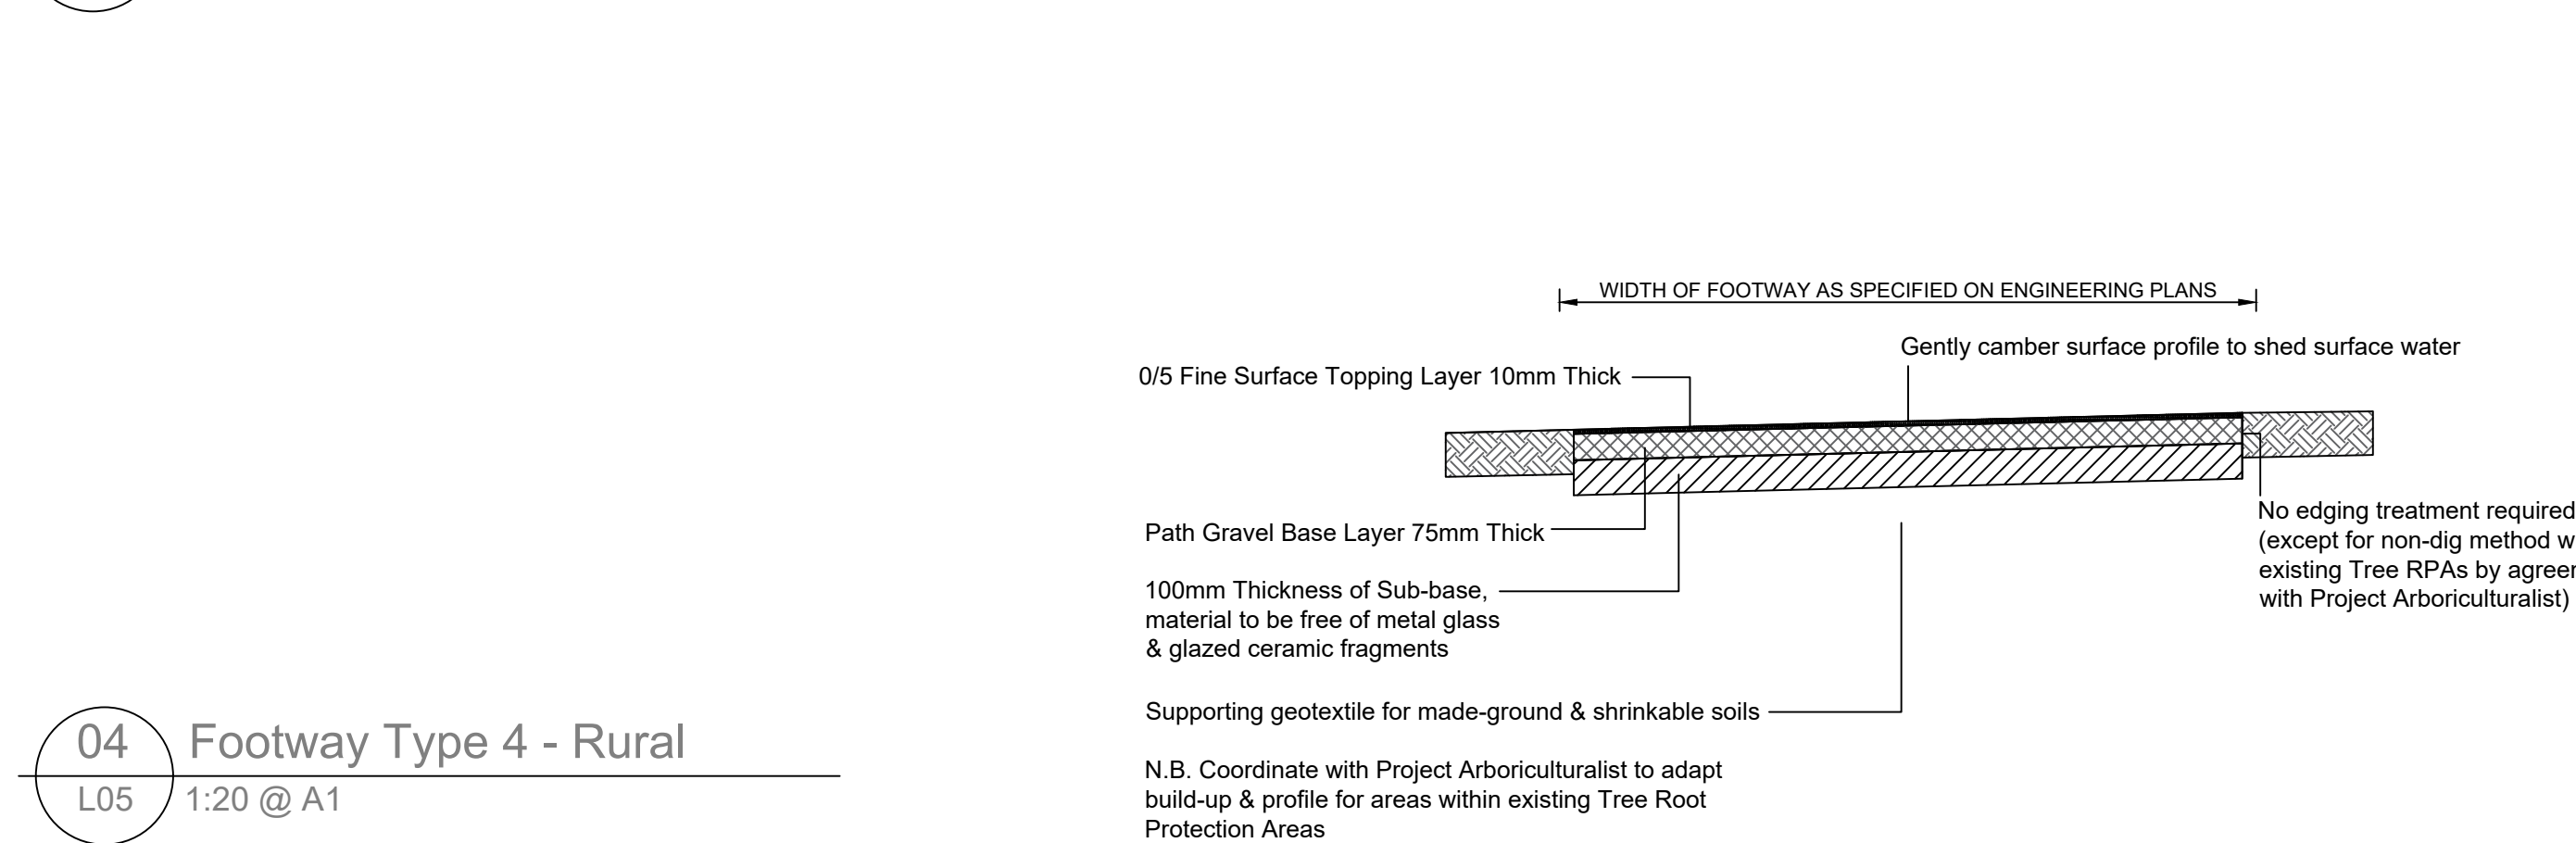

04 Footway Type 4 - Rural

- NOTES:
1. This drawing is to be read in conjunction with all relevant contract drawings and specifications with any conflicting information to be brought to the attention of Deacon Design before works commence on site.
 2. Do not scale from this drawing, (except for planning application purposes only) always work to noted dimensions.
 3. All given dimensions in mm.

FINAL

DATE	DRAWN	DESCRIPTION OF REVISION	REVISION LETTER	CHECKED BY
17.11.22	MG	Tender Issue	R2	MG

DRAWING STATUS

FOR TENDER

DEACON DESIGN
Landscape Architecture | Masterplanning | Urban Design
12a The Square, Wickham, Hampshire PO17 5JQ
Tel: 01329 557 820 Email: info@deacondesign.co.uk
Copyright Deacon Design

PROJECT TITLE:

One Horton Heath Phase 3

PROJECT NUMBER:	PLOT DATE:
DD508	22.07.21

DRAWING SCALE:	APPROVED BY:
VARIES	MM

PAPER SIZE:	DRAWN BY:
A1	PP

DRAWING TITLE:

Landscape Details

DRAWING NUMBER:	REVISION LETTER:
DD508L06	R2

DRAWING FILE LOCATION:

Z:\Dropbox (Deacon Design Ltd)\03 PROJECTS 500+100508_One Horton Heath_Road Phase 3\04 Drawings\AutoCAD\Landscape Design\DD508L06_Details.dwg