



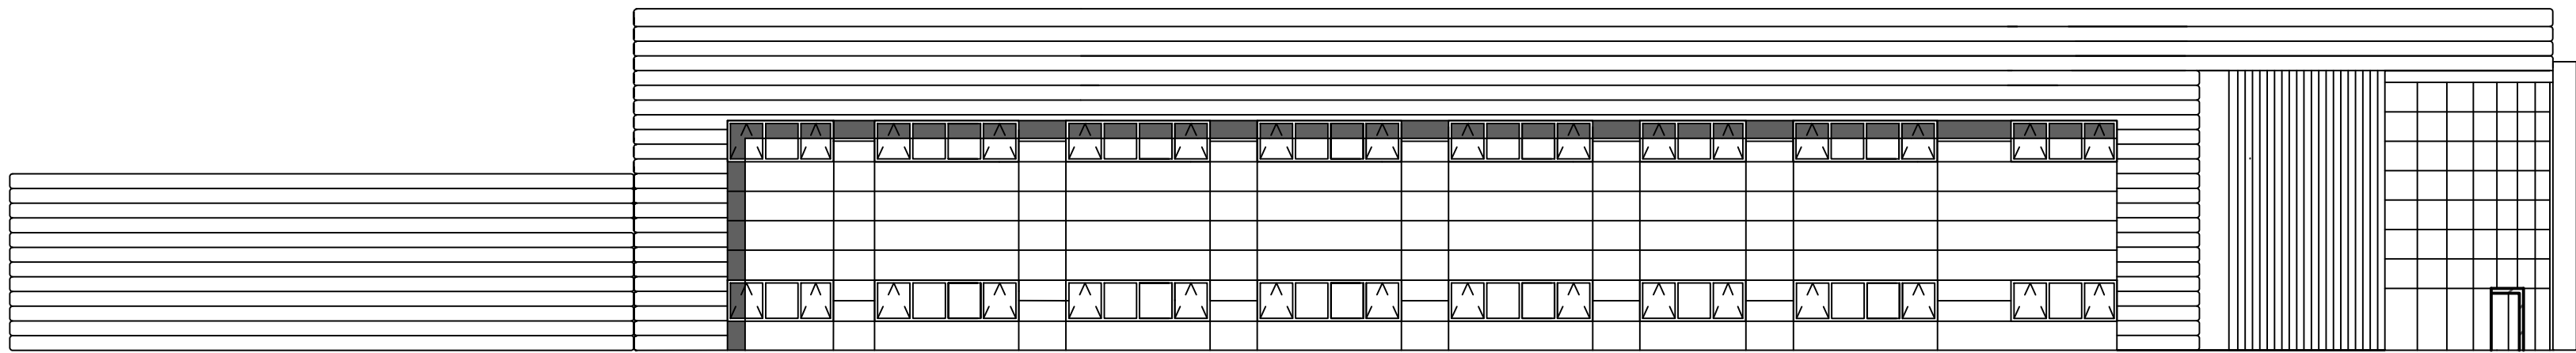


EAST ELEVATION
1:200

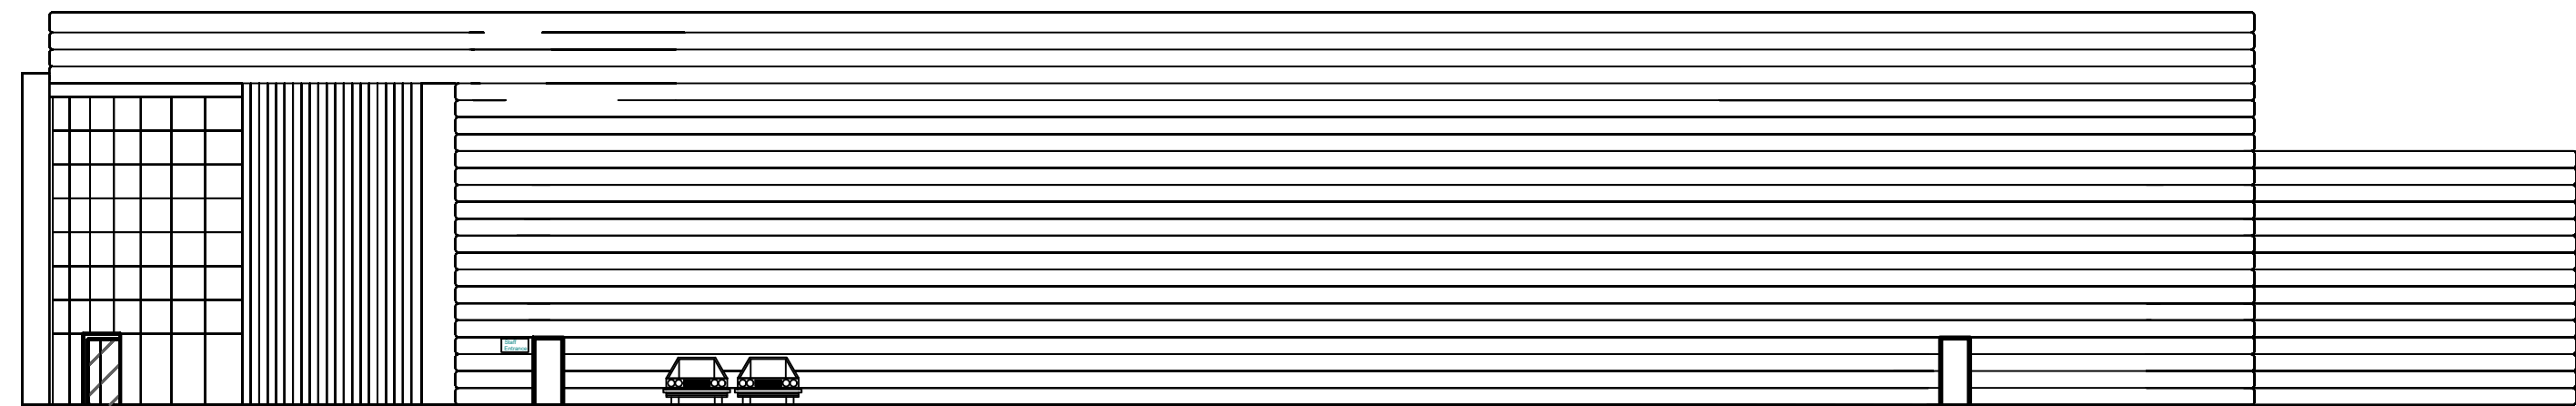

WEST ELEVATION
1:200



SOUTH ELEVATION
1:200

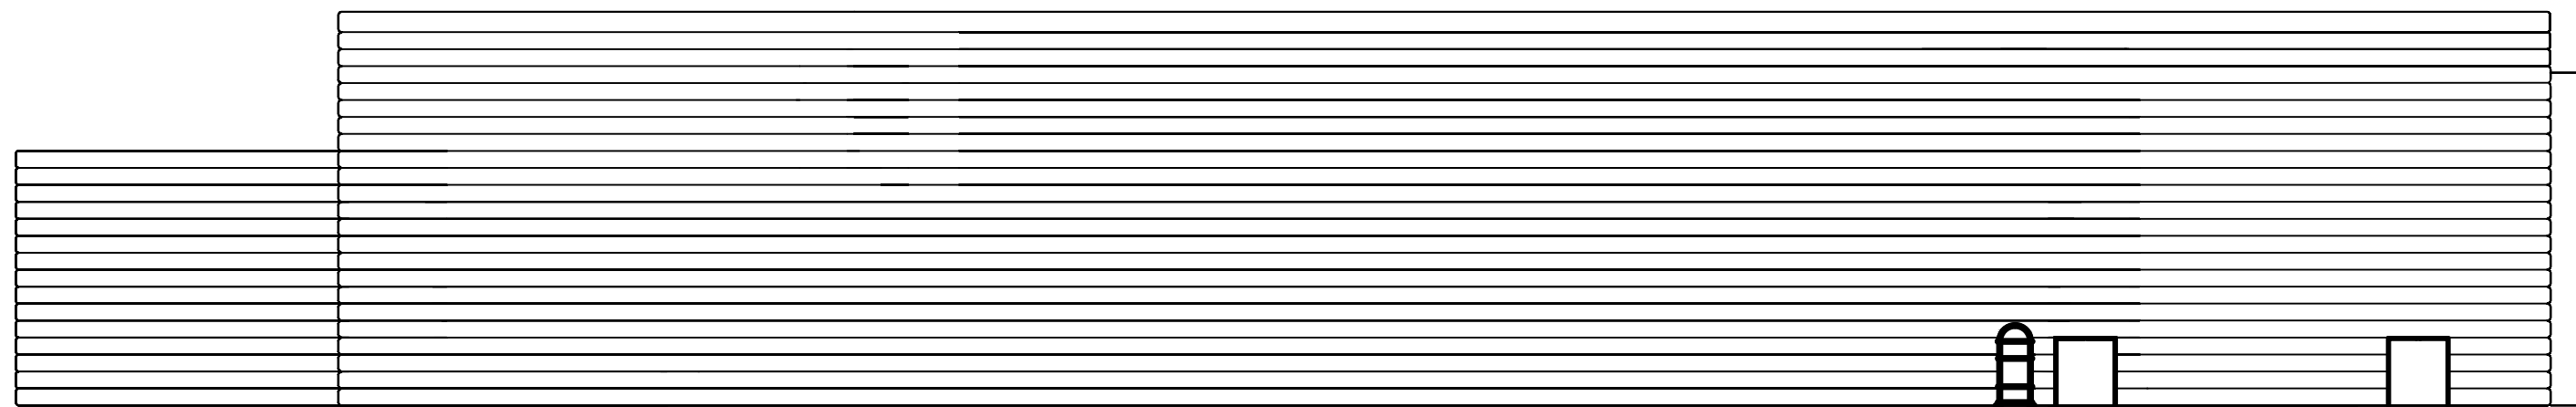

NORTH ELEVATION
1:200