
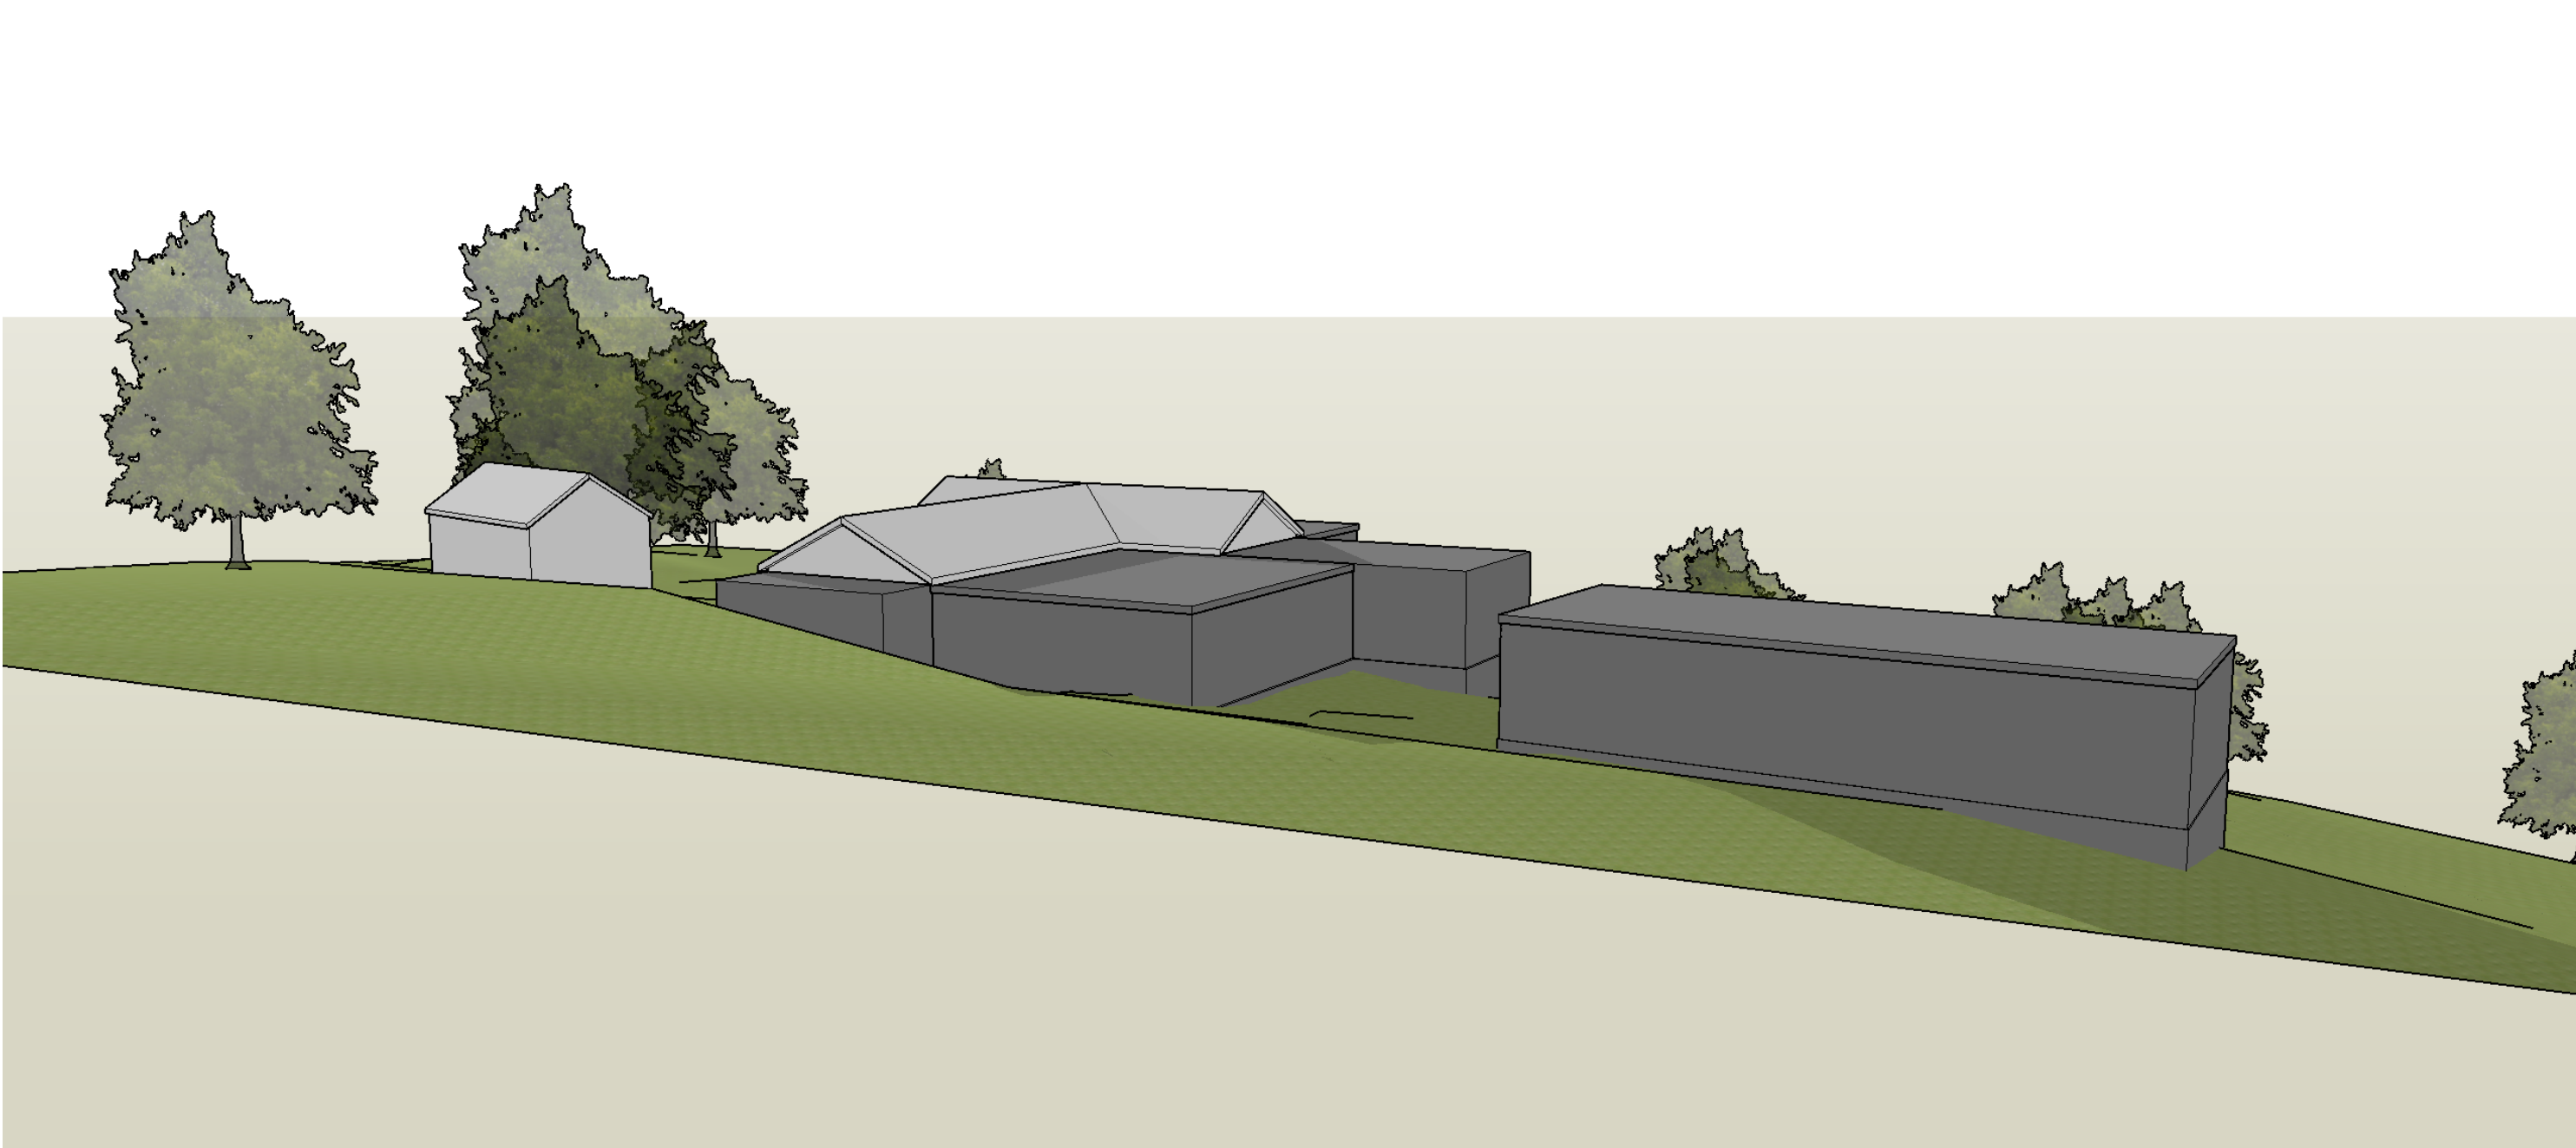
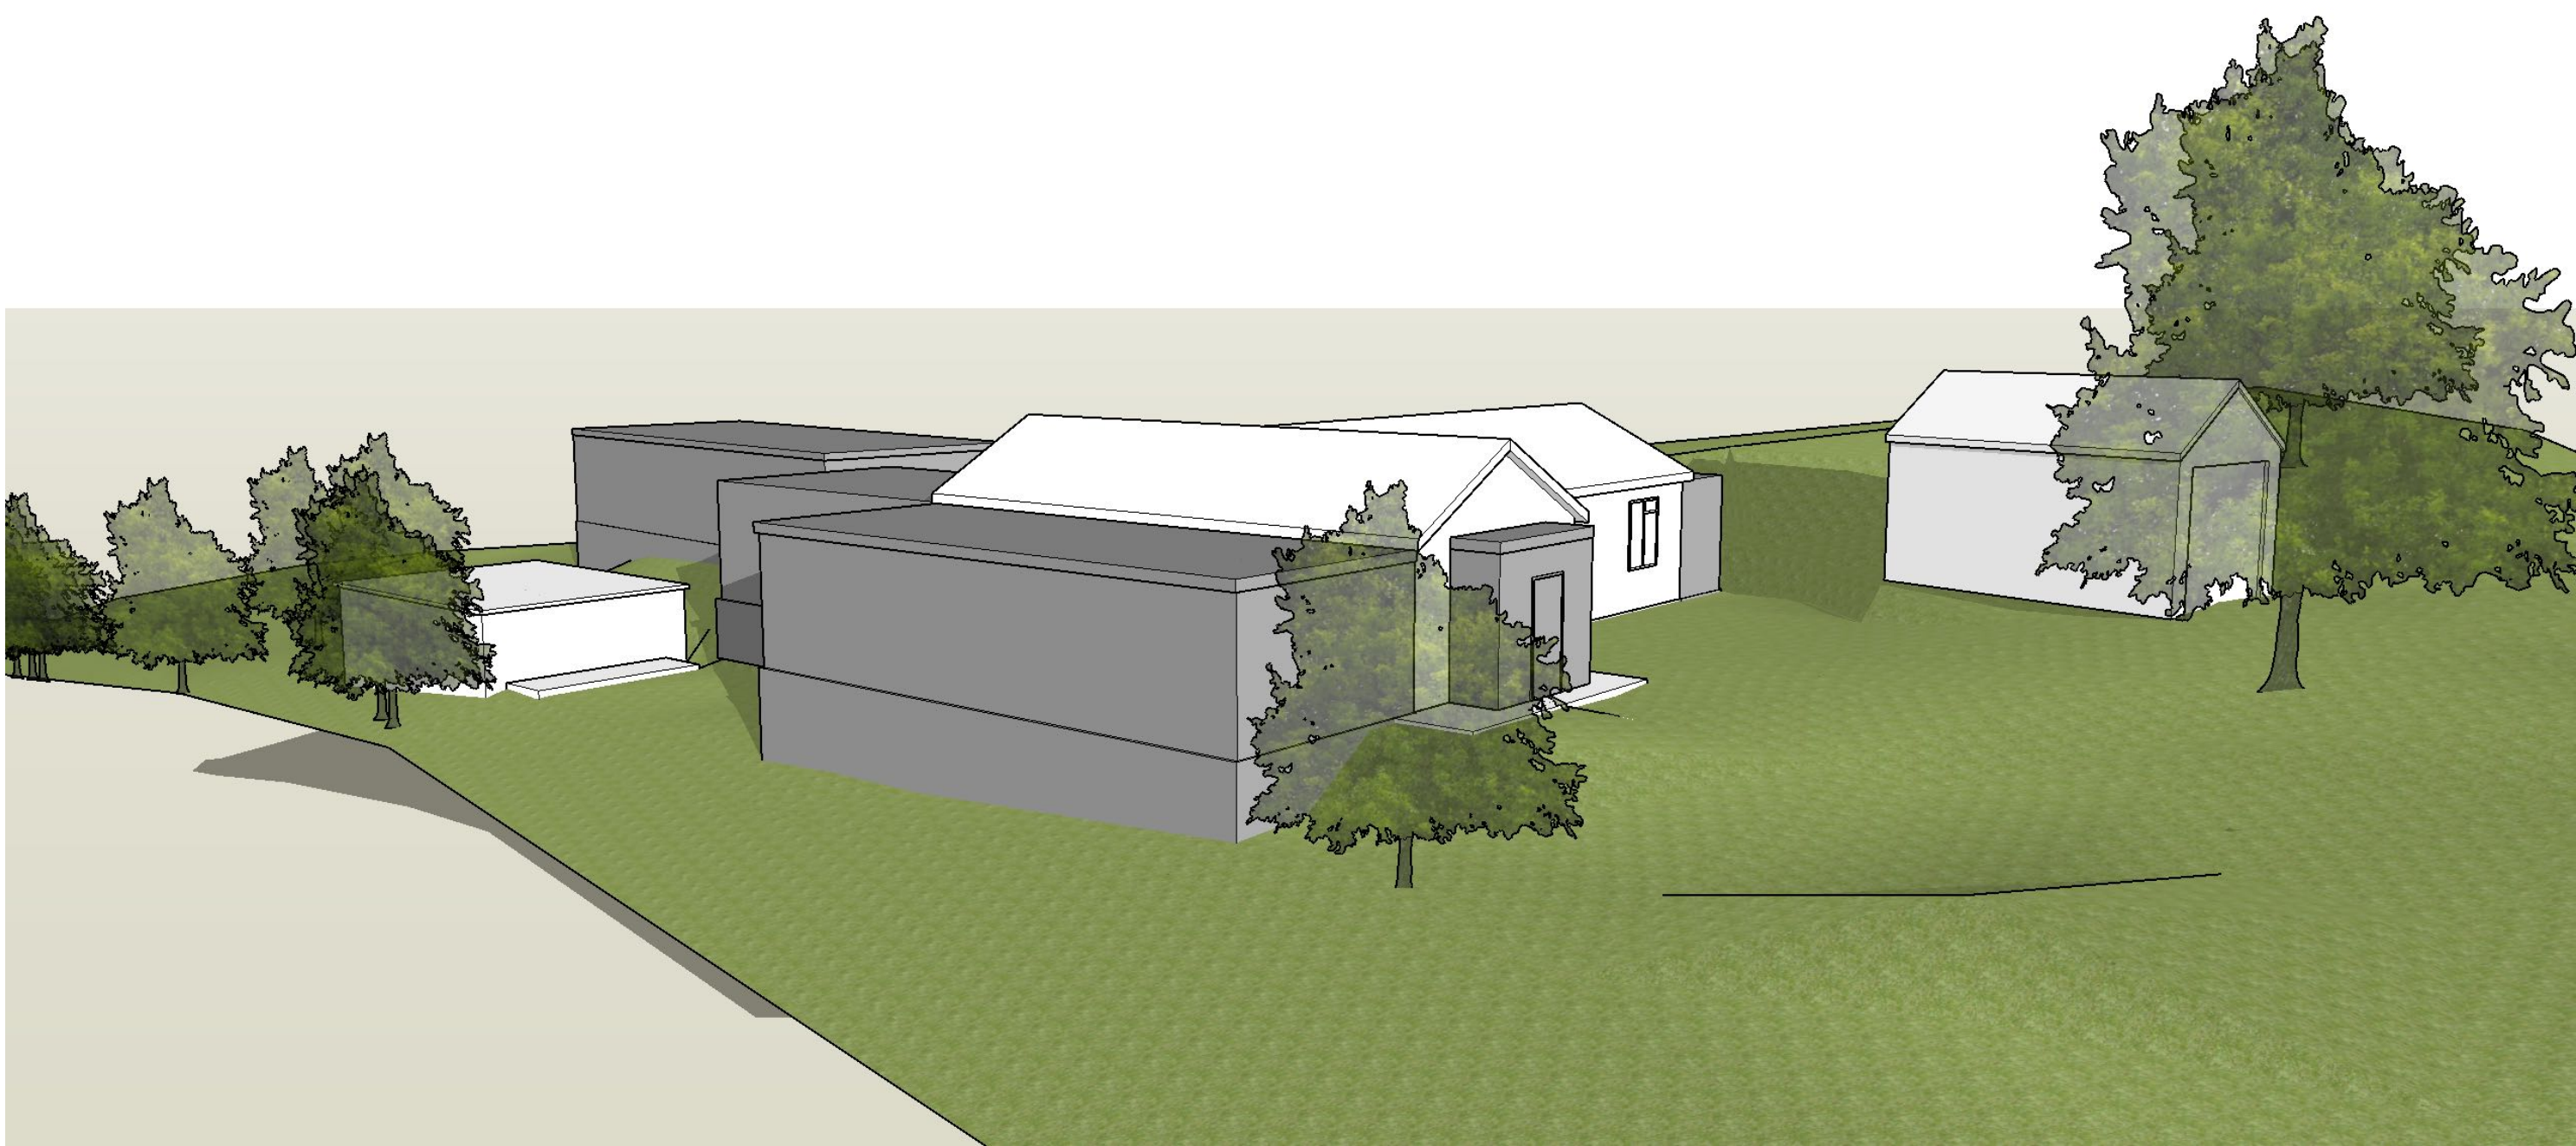


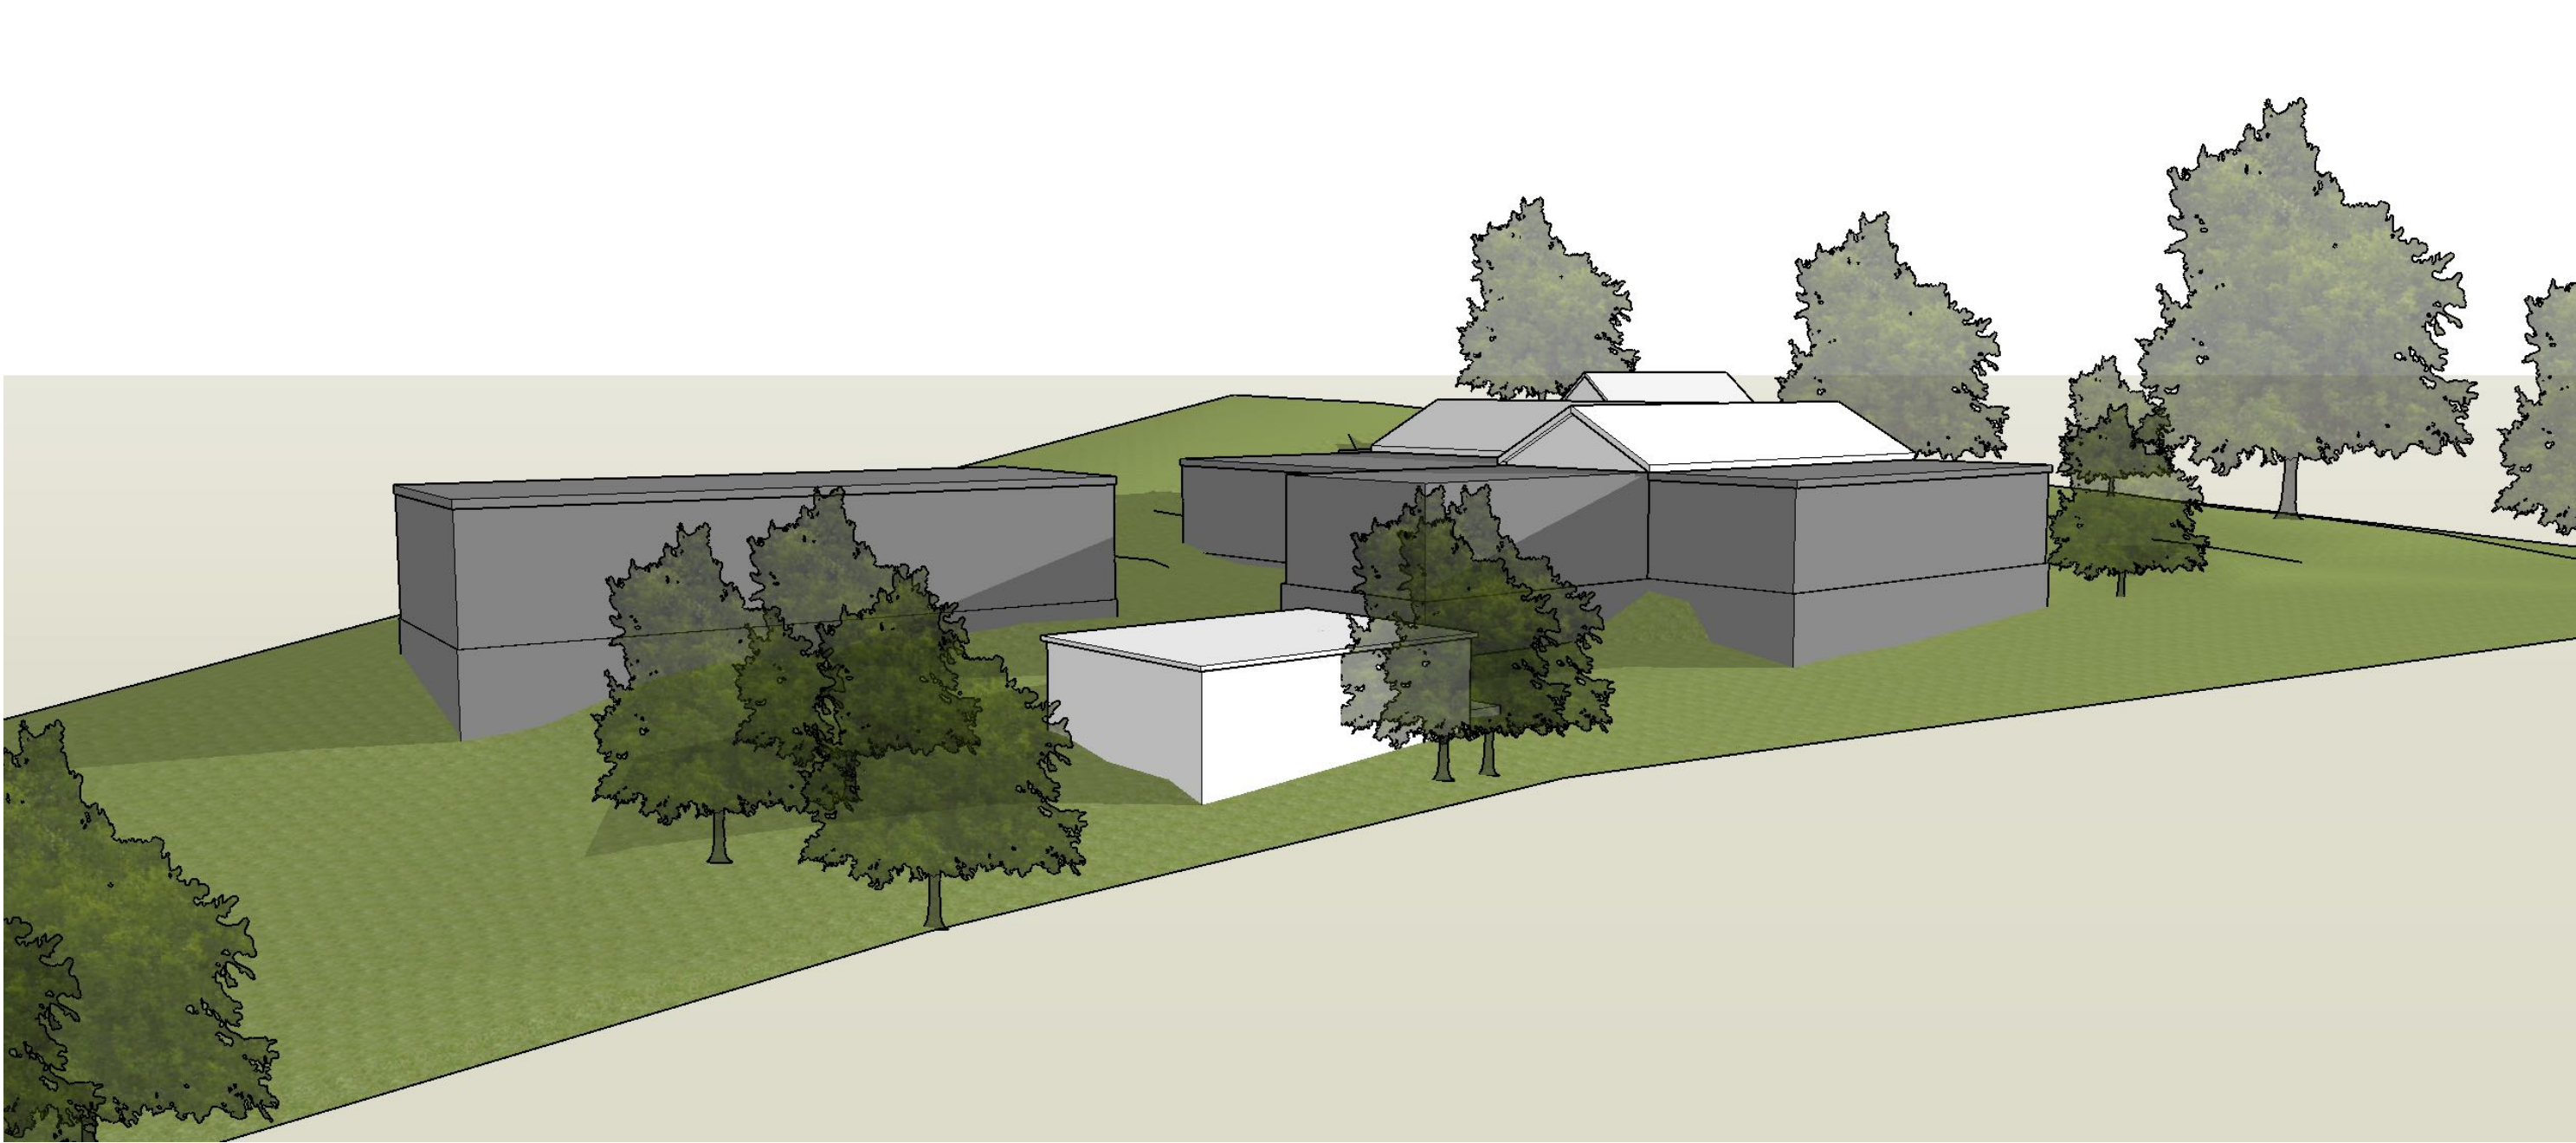

PD EXTENSIONS
 EXISTING BUILDINGS

STATUS: FOR PLANNING
 SCALE: NOT TO SCALE
 DATE: OCTOBER 2022

DRAWING NO: **2205_110_B**
 TITLE: **PERMITTED DEVELOPMENT POSITION**
 PROJECT: **YOUNGMAN HOUSE, KEW LANE, BURSELDON**

jpa
T: +44 (0) 1590 626405
www.jpa-architects.com