




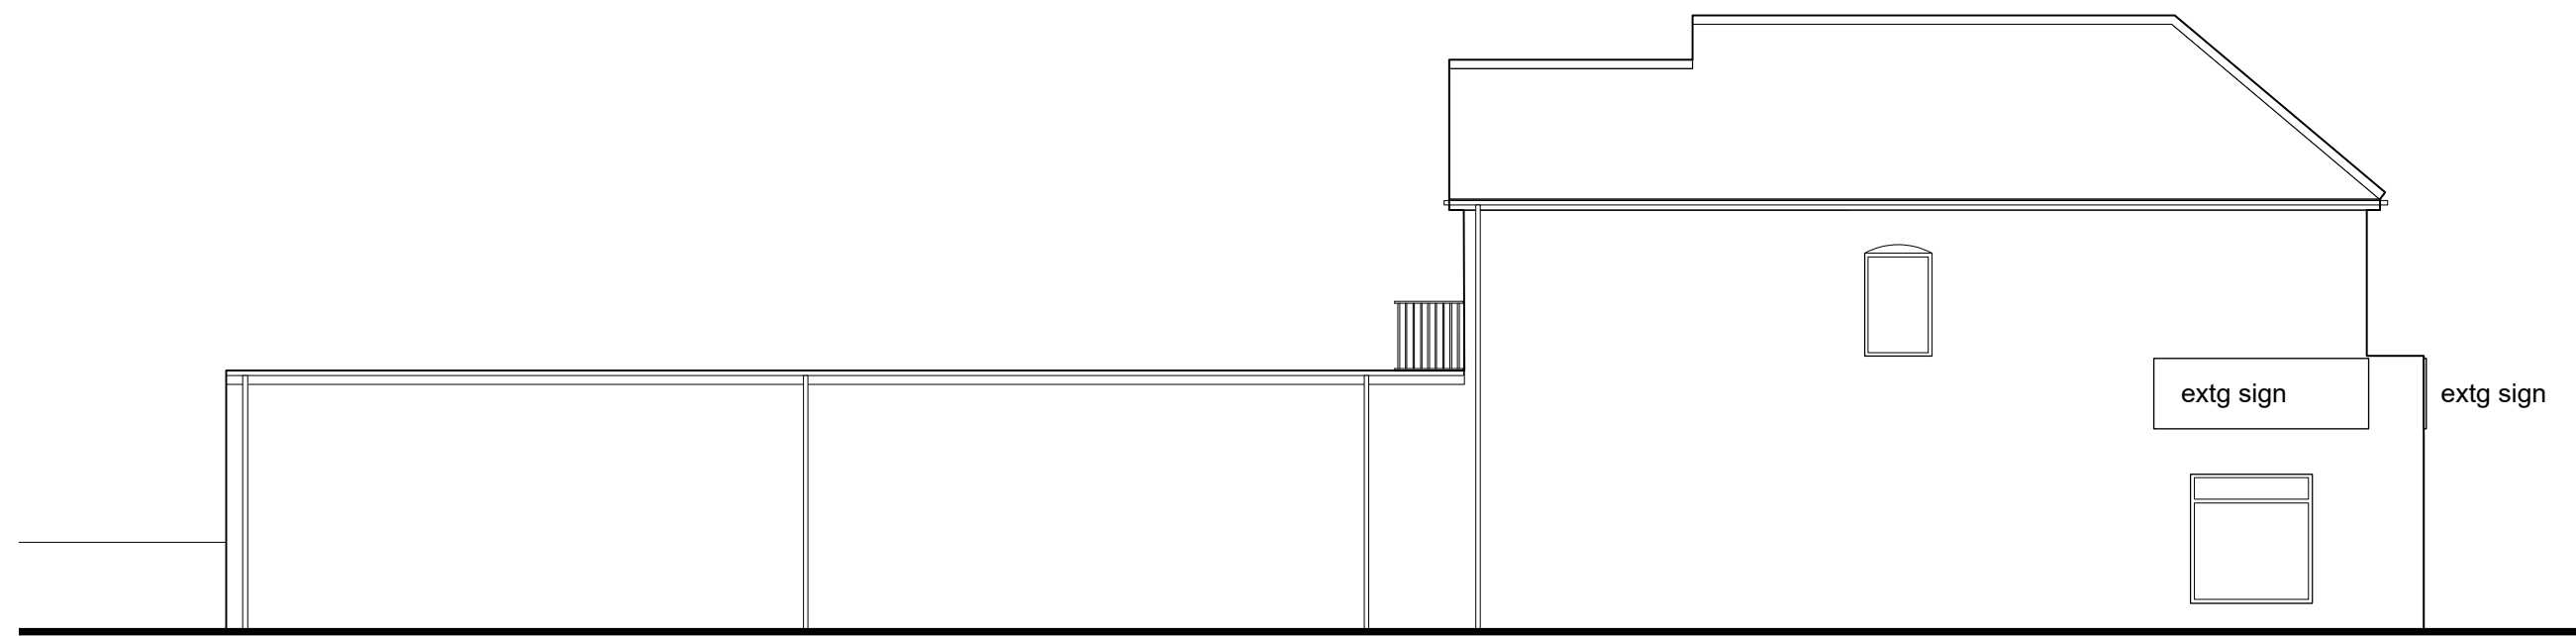

Side Elevation (Regal Walk) as Existing
1:100 @ A1

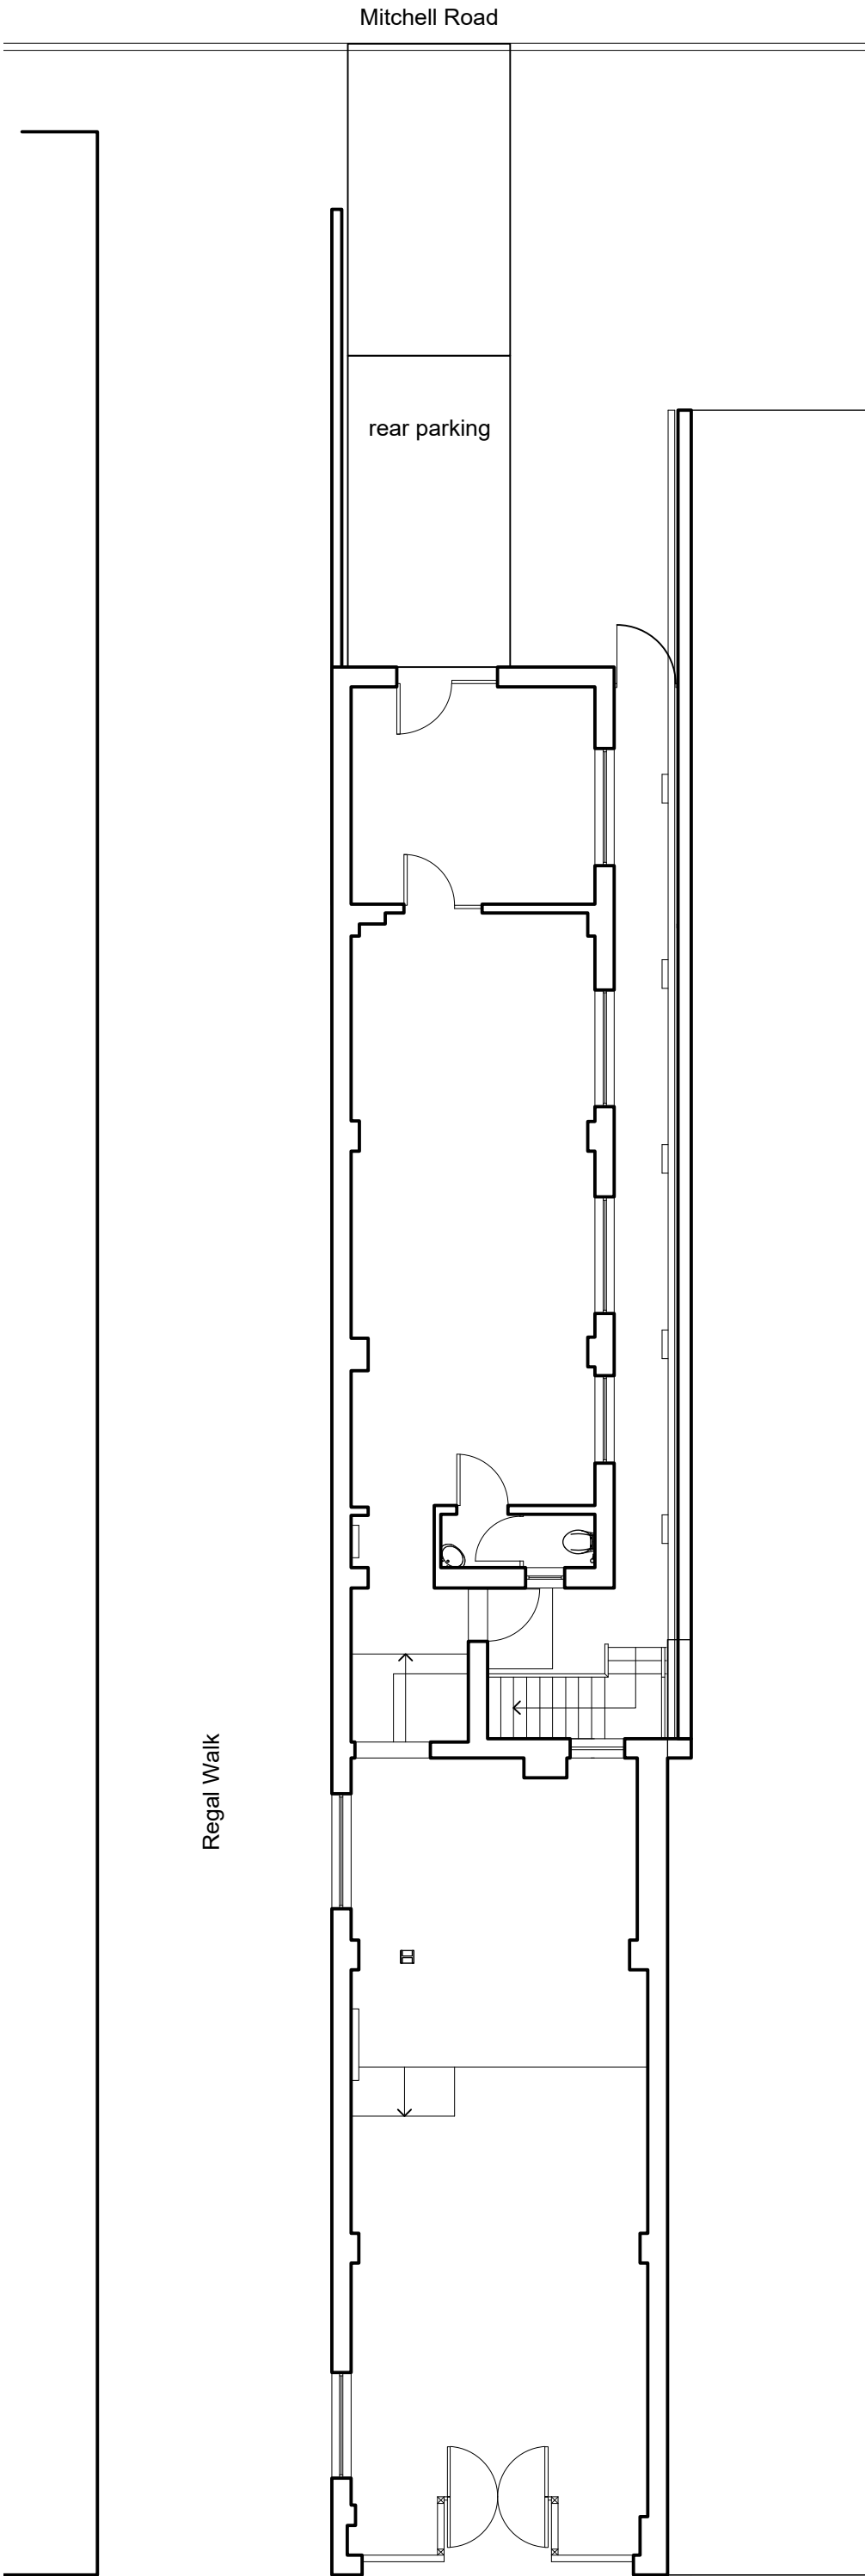

Plan as Existing
1:100 @ A1

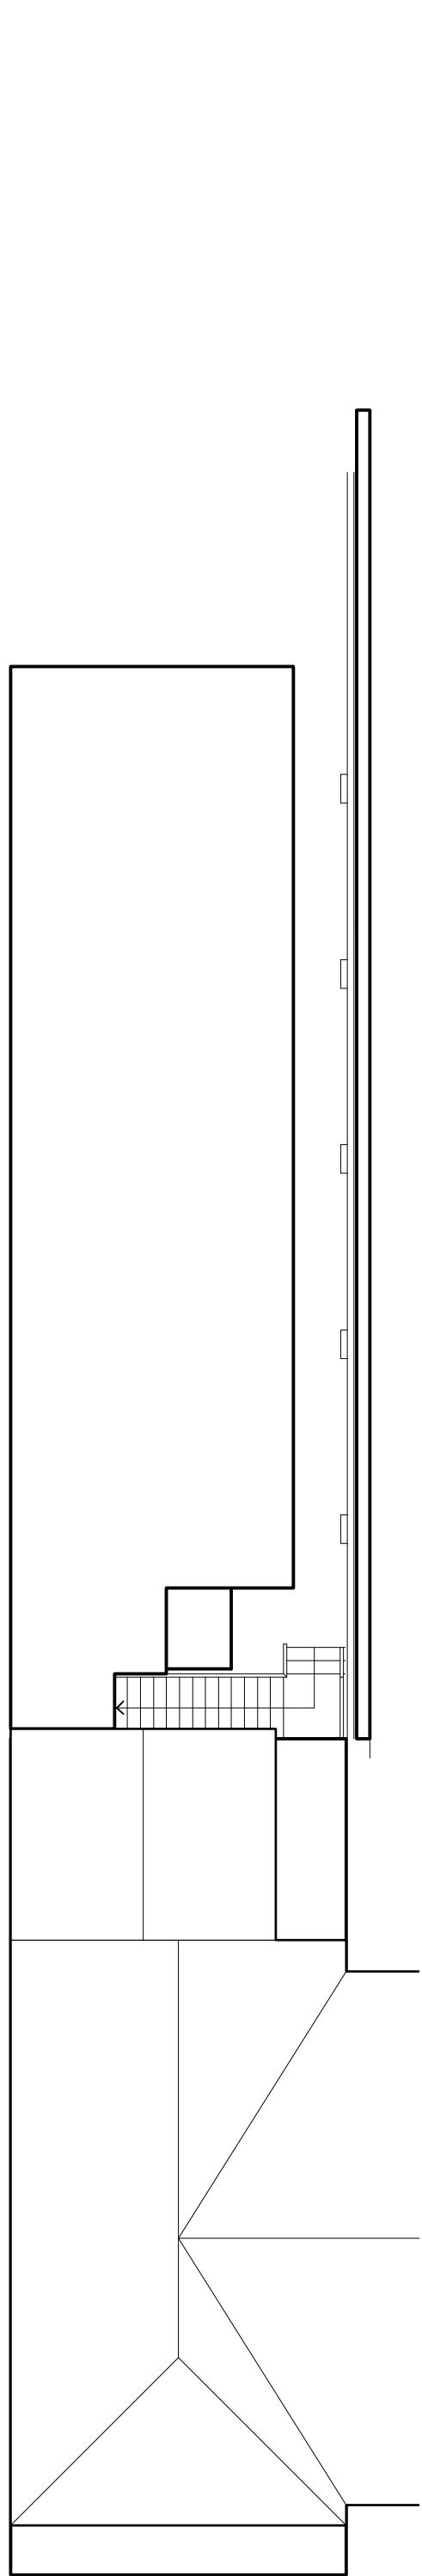


Roof Plan as Existing
1:100 @ A1




Rear Elevation (Mitchell Road) as Existing




Front Elevation as Existing

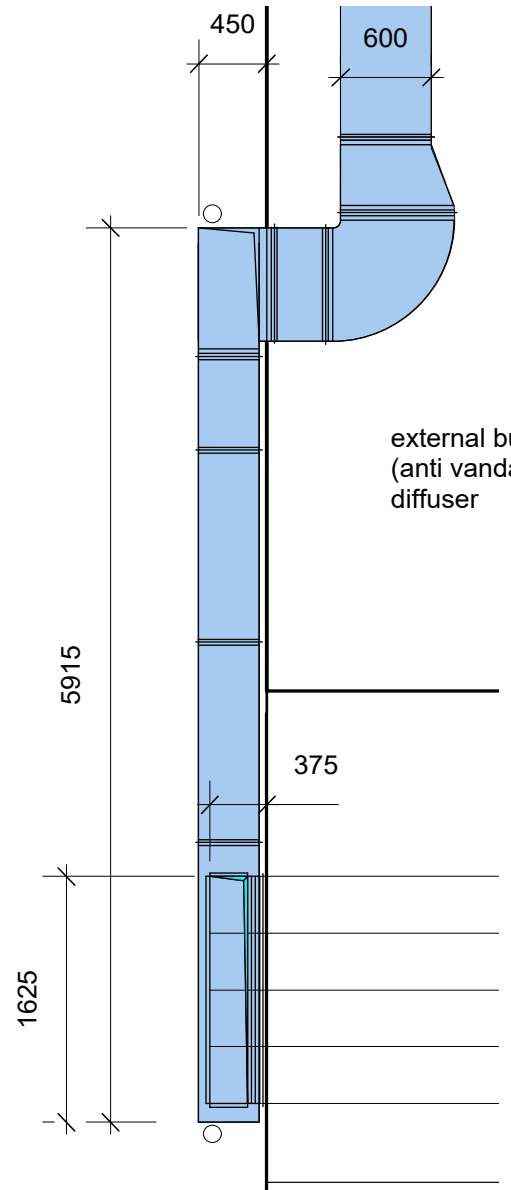


Roof Plan Extract as Proposed
1:50 @ A1

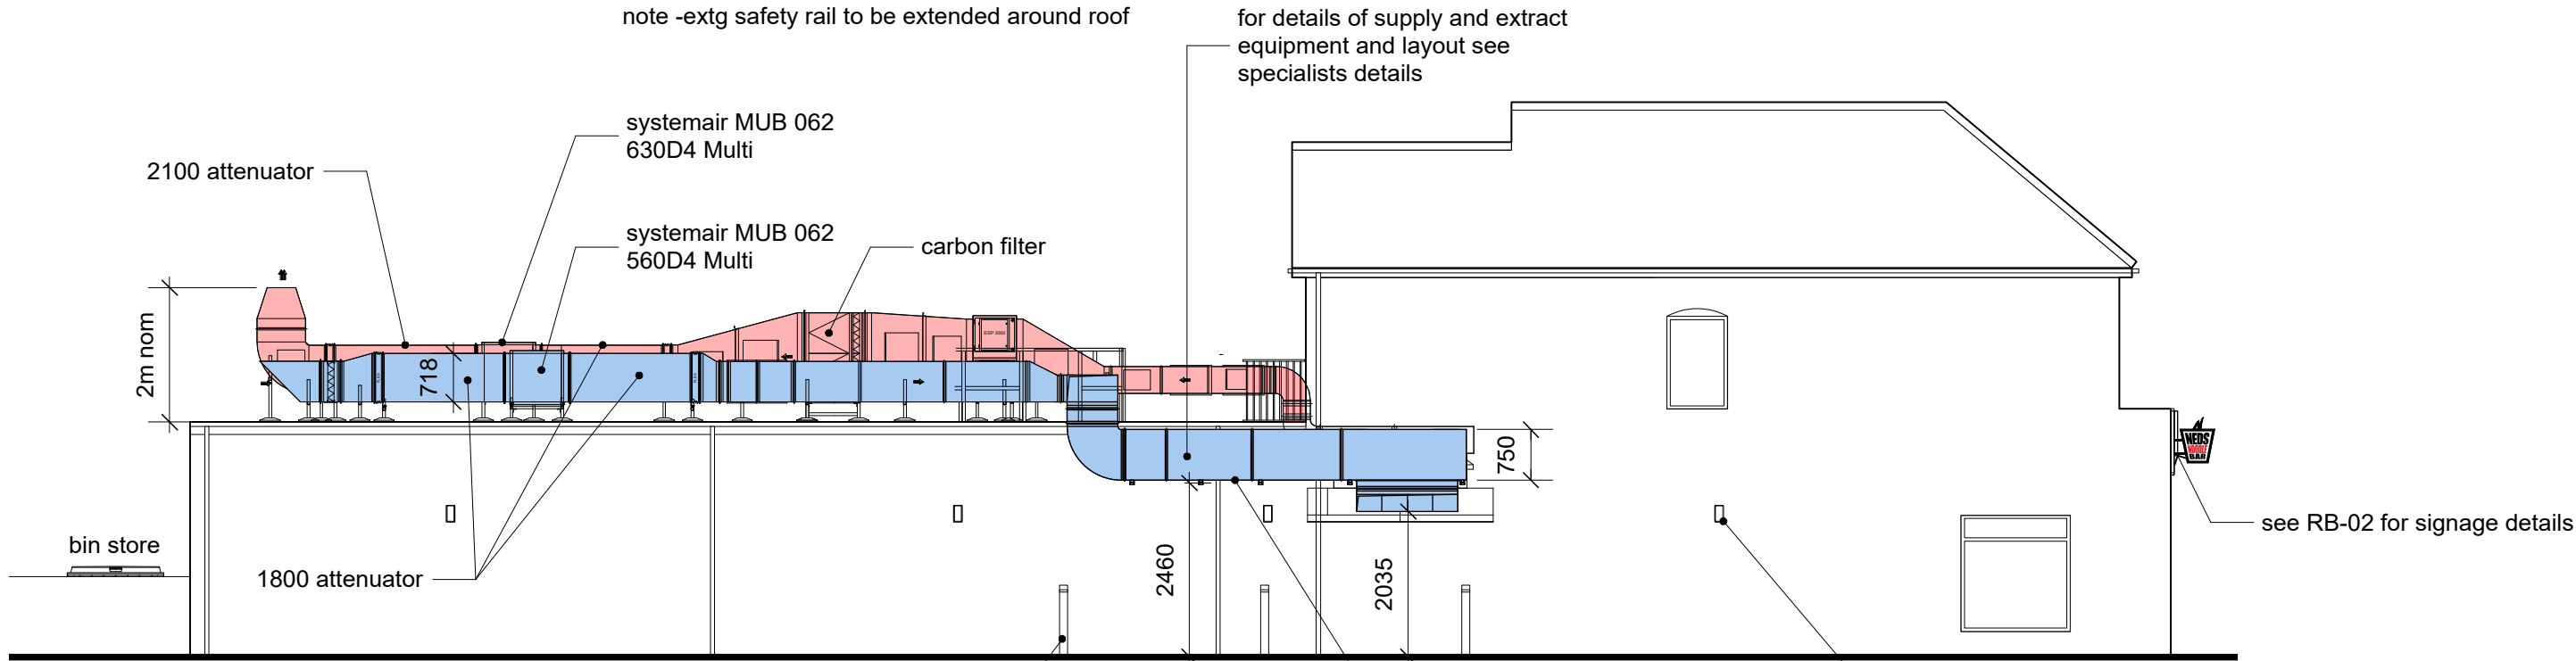


Side Elevation (Regal Walk) as Proposed
1:100 @ A1

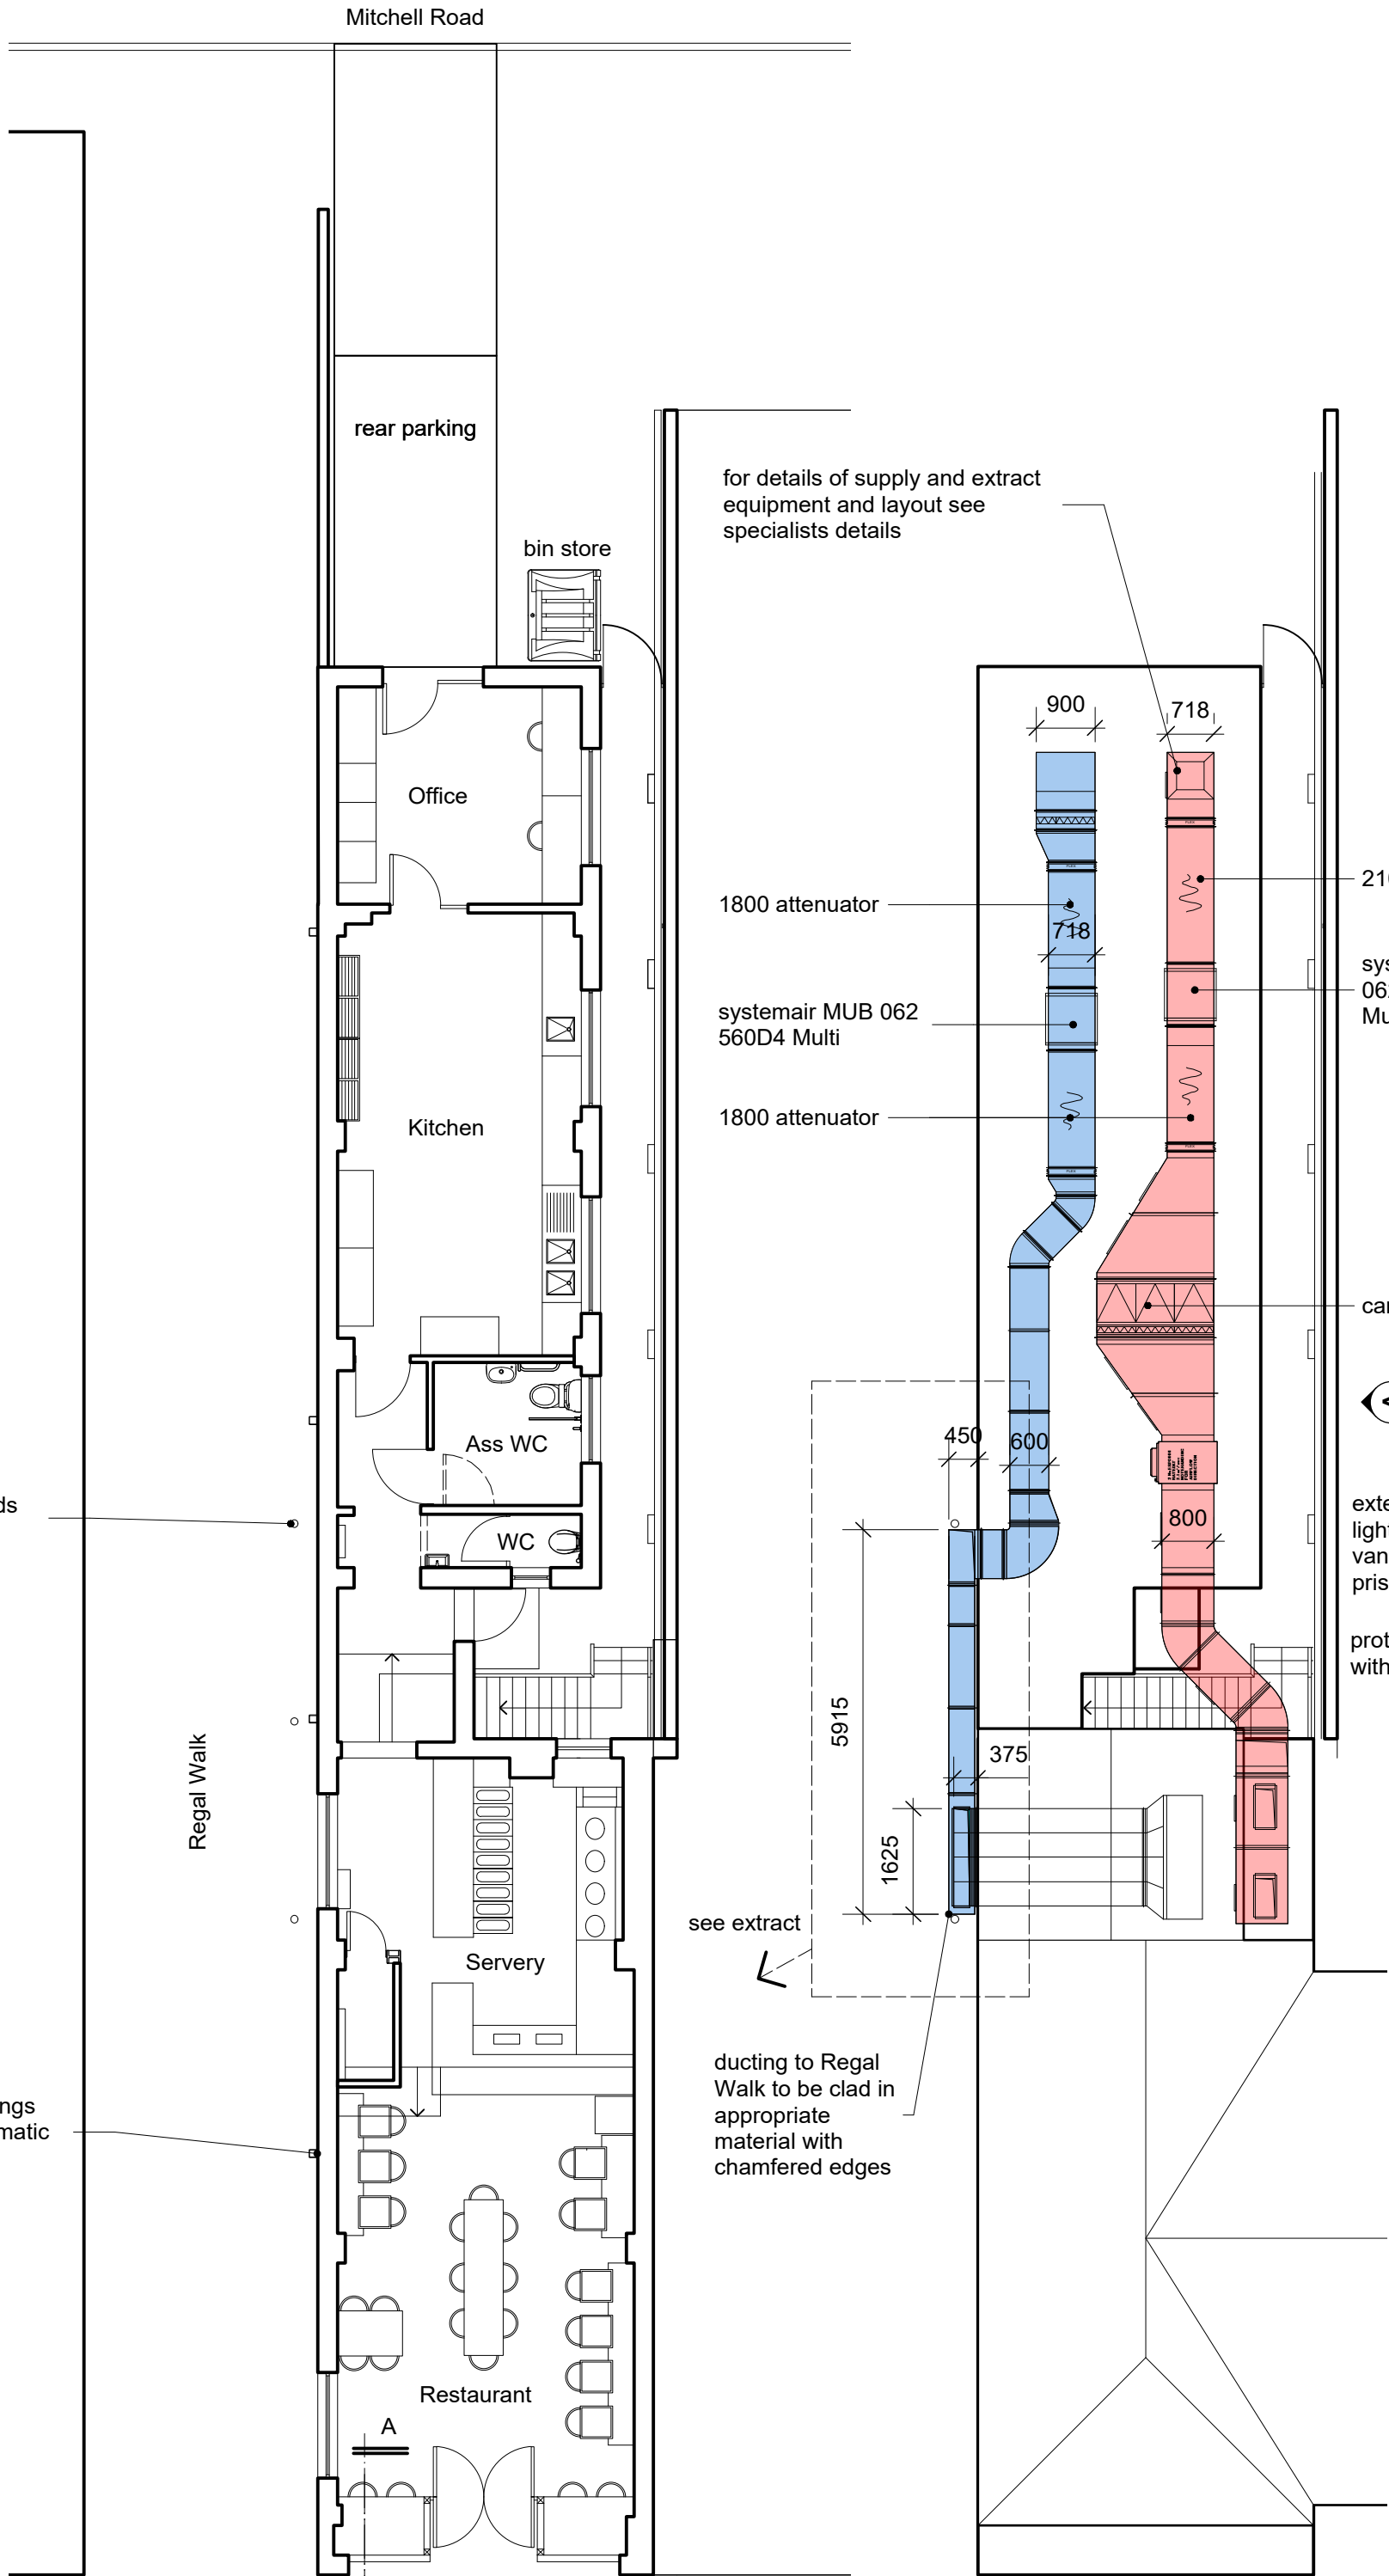


Plan as Proposed
1:100 @ A1

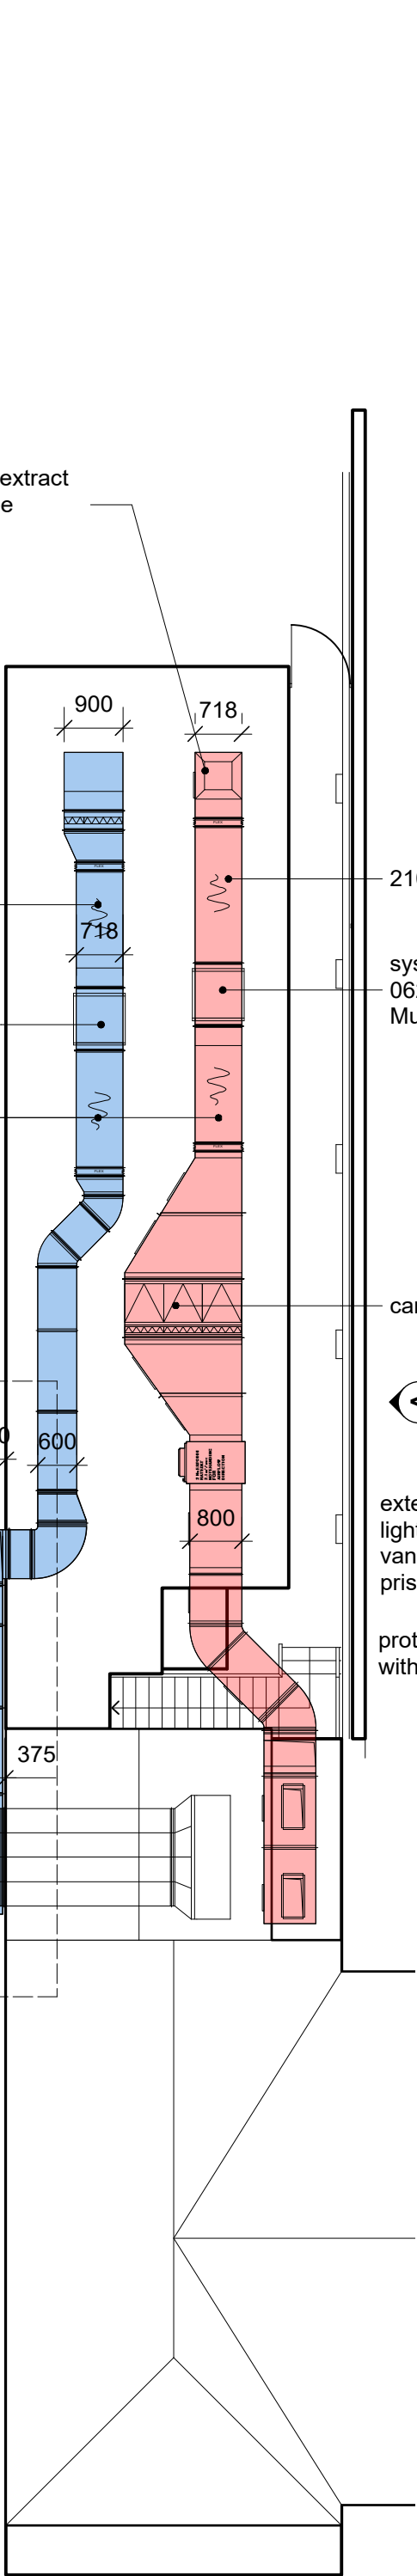


Roof Plan as Proposed
1:100 @ A1

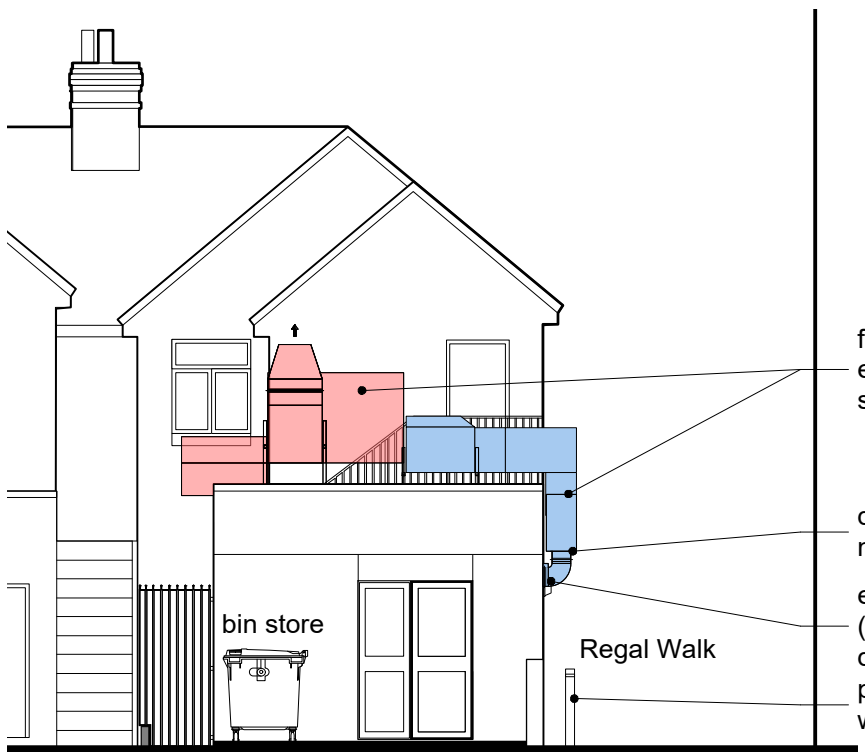


Rear Elevation (Mitchell Road) as Proposed

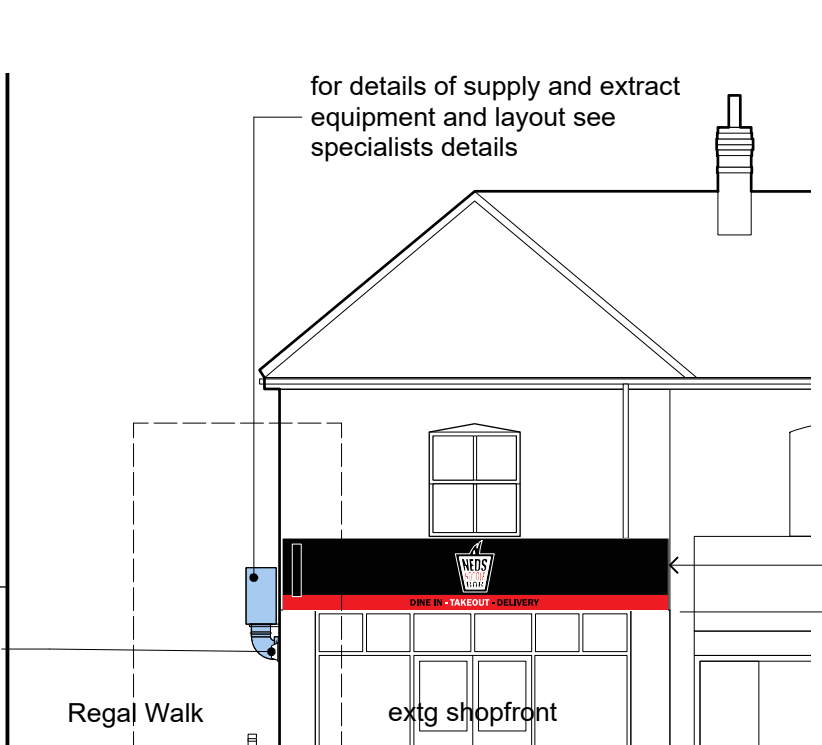

Front Elevation as Proposed

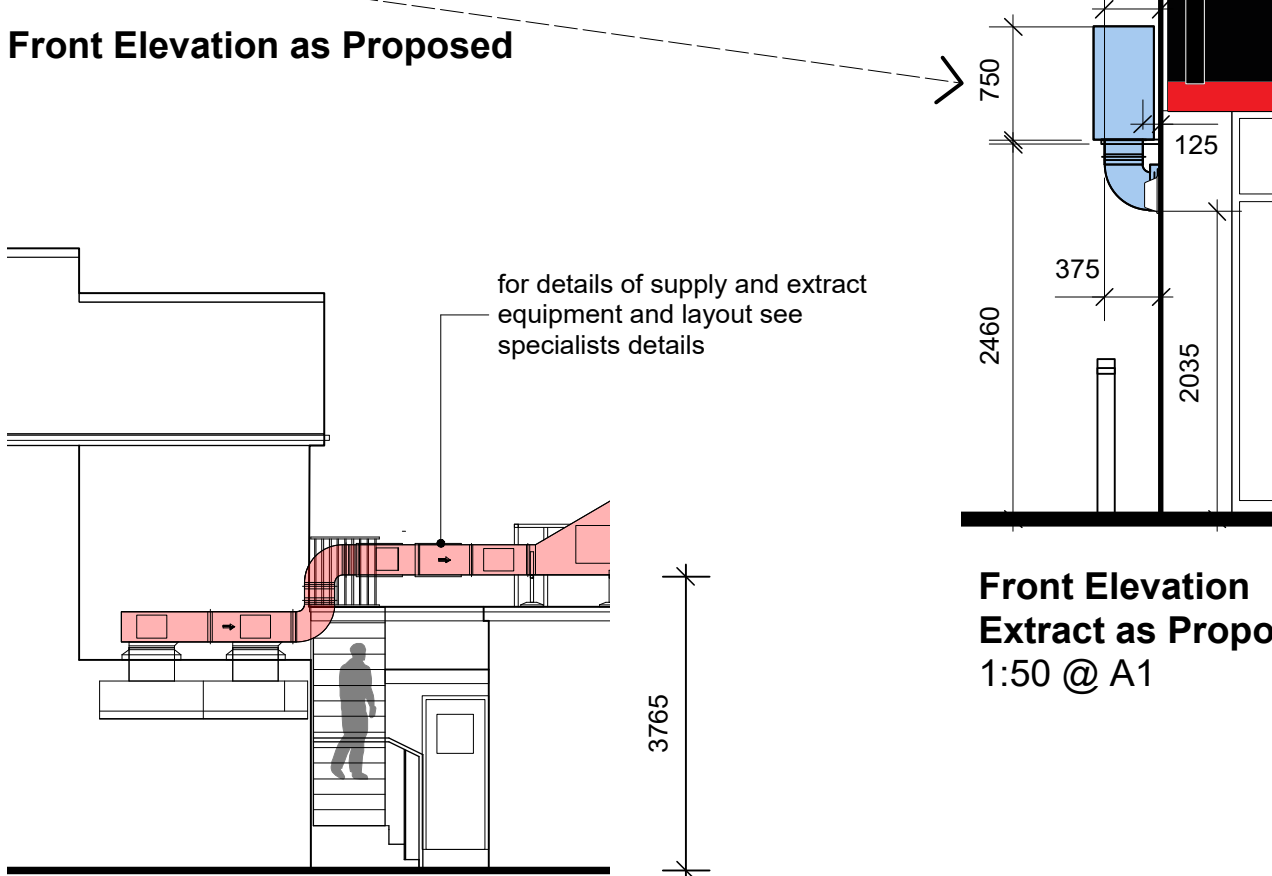

Side Elevation A (extract) as Proposed

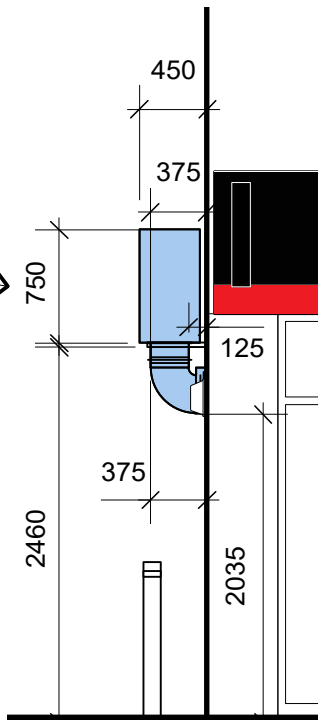

Front Elevation
Extract as Proposed
1:50 @ A1

