



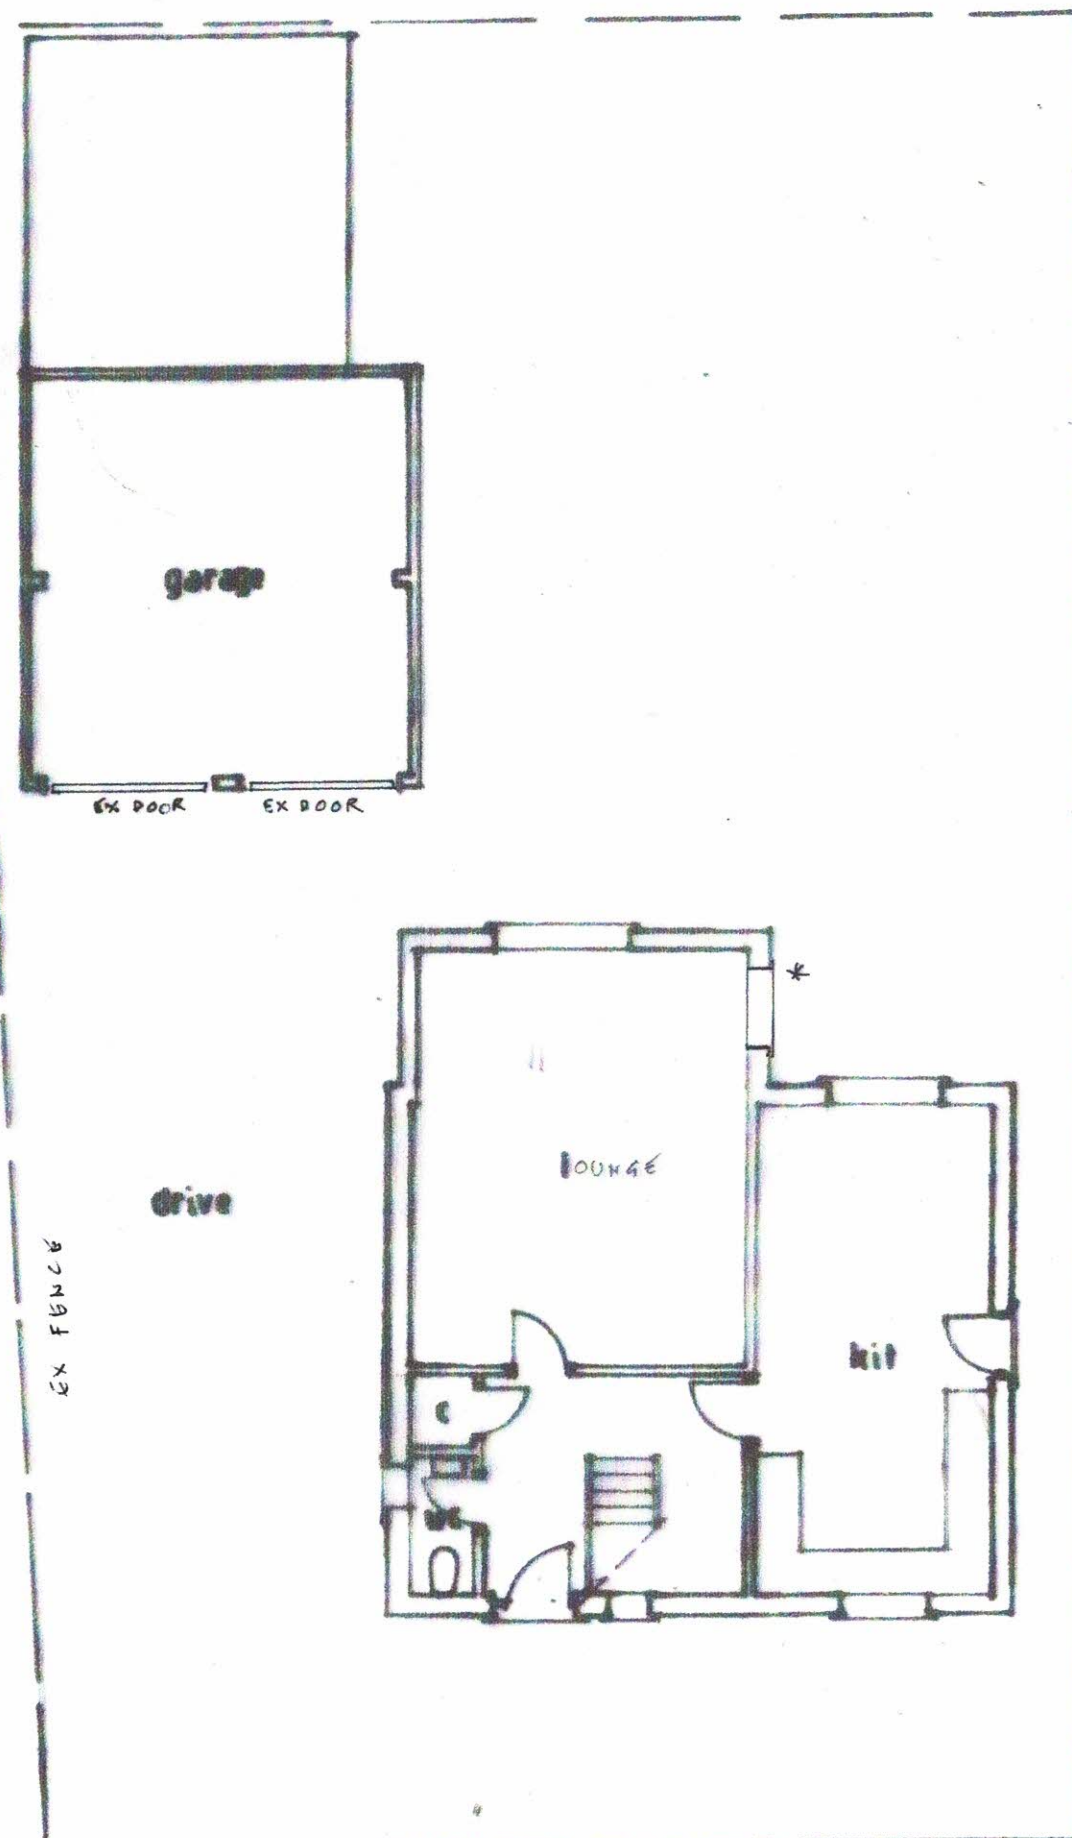

GROUND 1:100

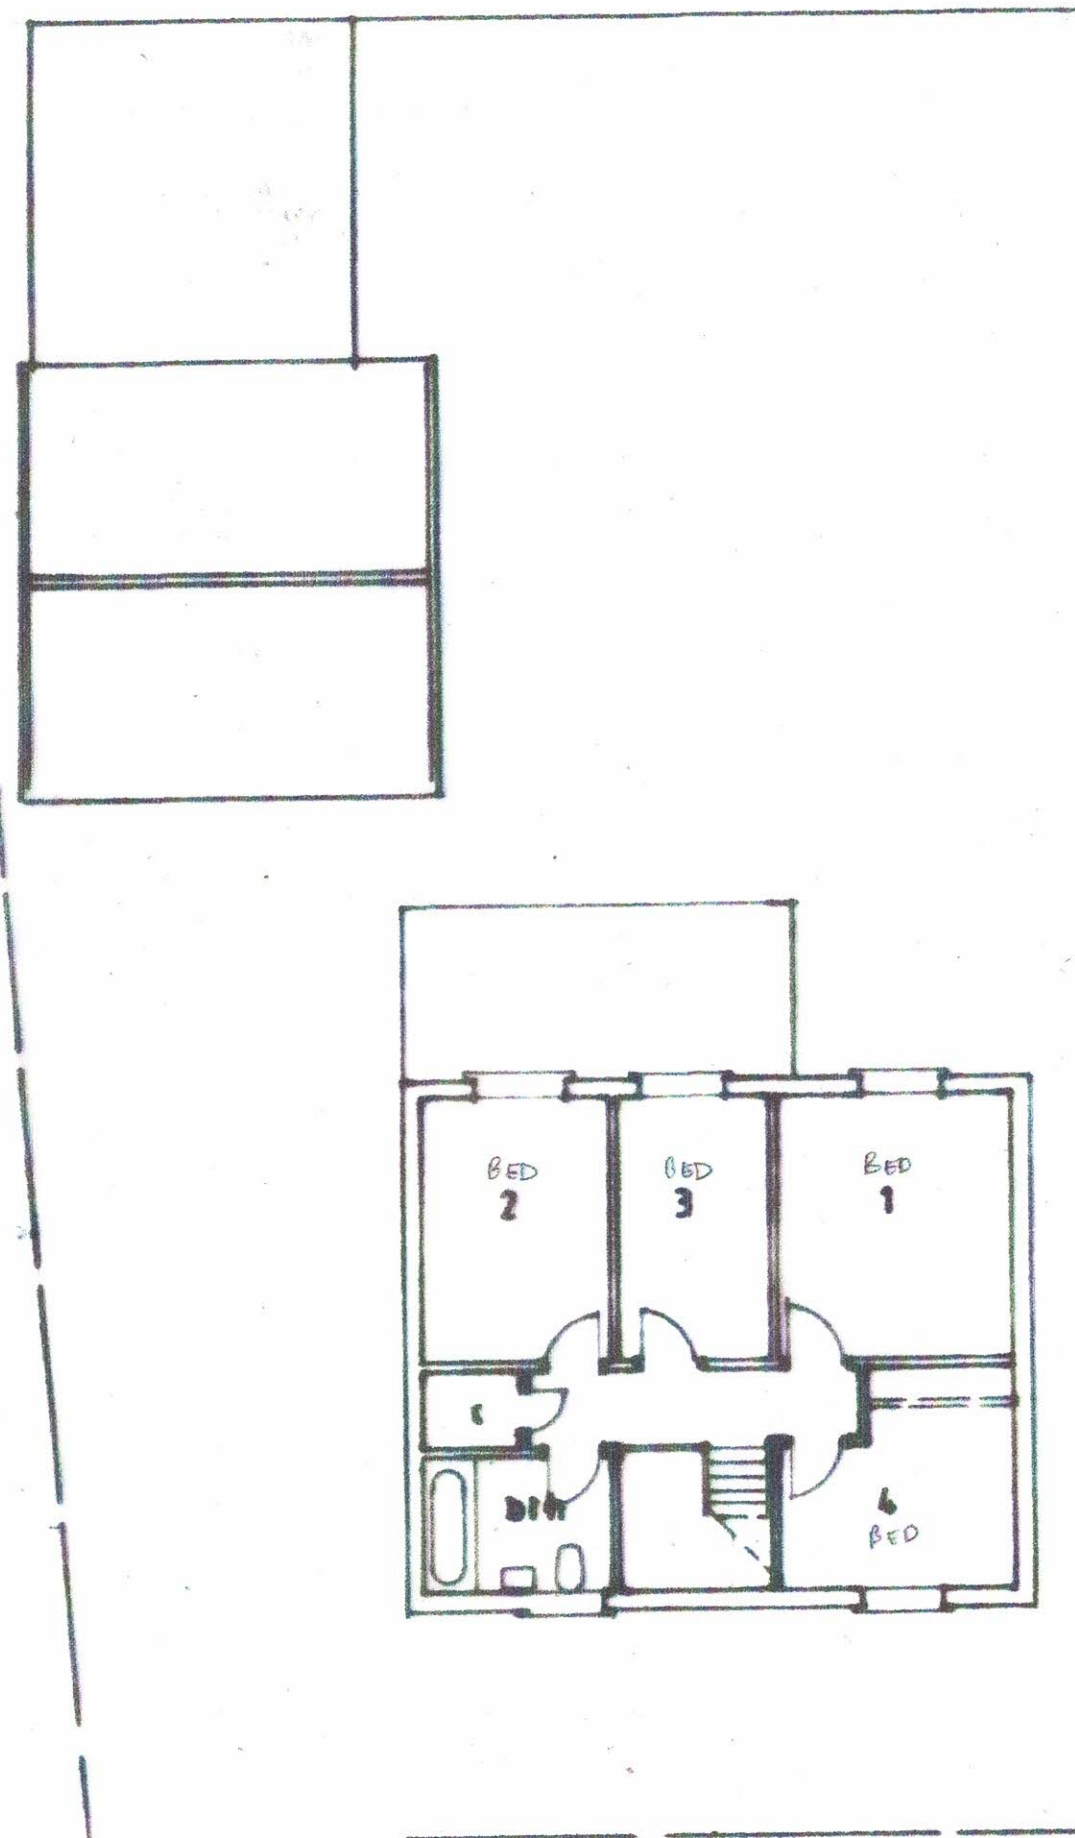

FIRST 1:100



REV C 10/12/22 - EX GARAGE DOORS INDICATED
 REV B 1.9.22 - BEDS ADDED
 REV A* 28.6.22 - WINDOW ADDED

WILLIAMS DESIGN
 40 DEMBRIDGE
 INGLESIDE
 NETLEY ABBEY
 SOUTHAMPTON
 SO31 5PN

07510 656649
williamsdesign@email.com

PROJECT
 7 FOUNTAIN COURT
 TITLE
 FLOOR PLANS AS EX^N
 SCALE DATE REVISION
 1:100 7.4.22 KDC
 DRAWING D01KDC