

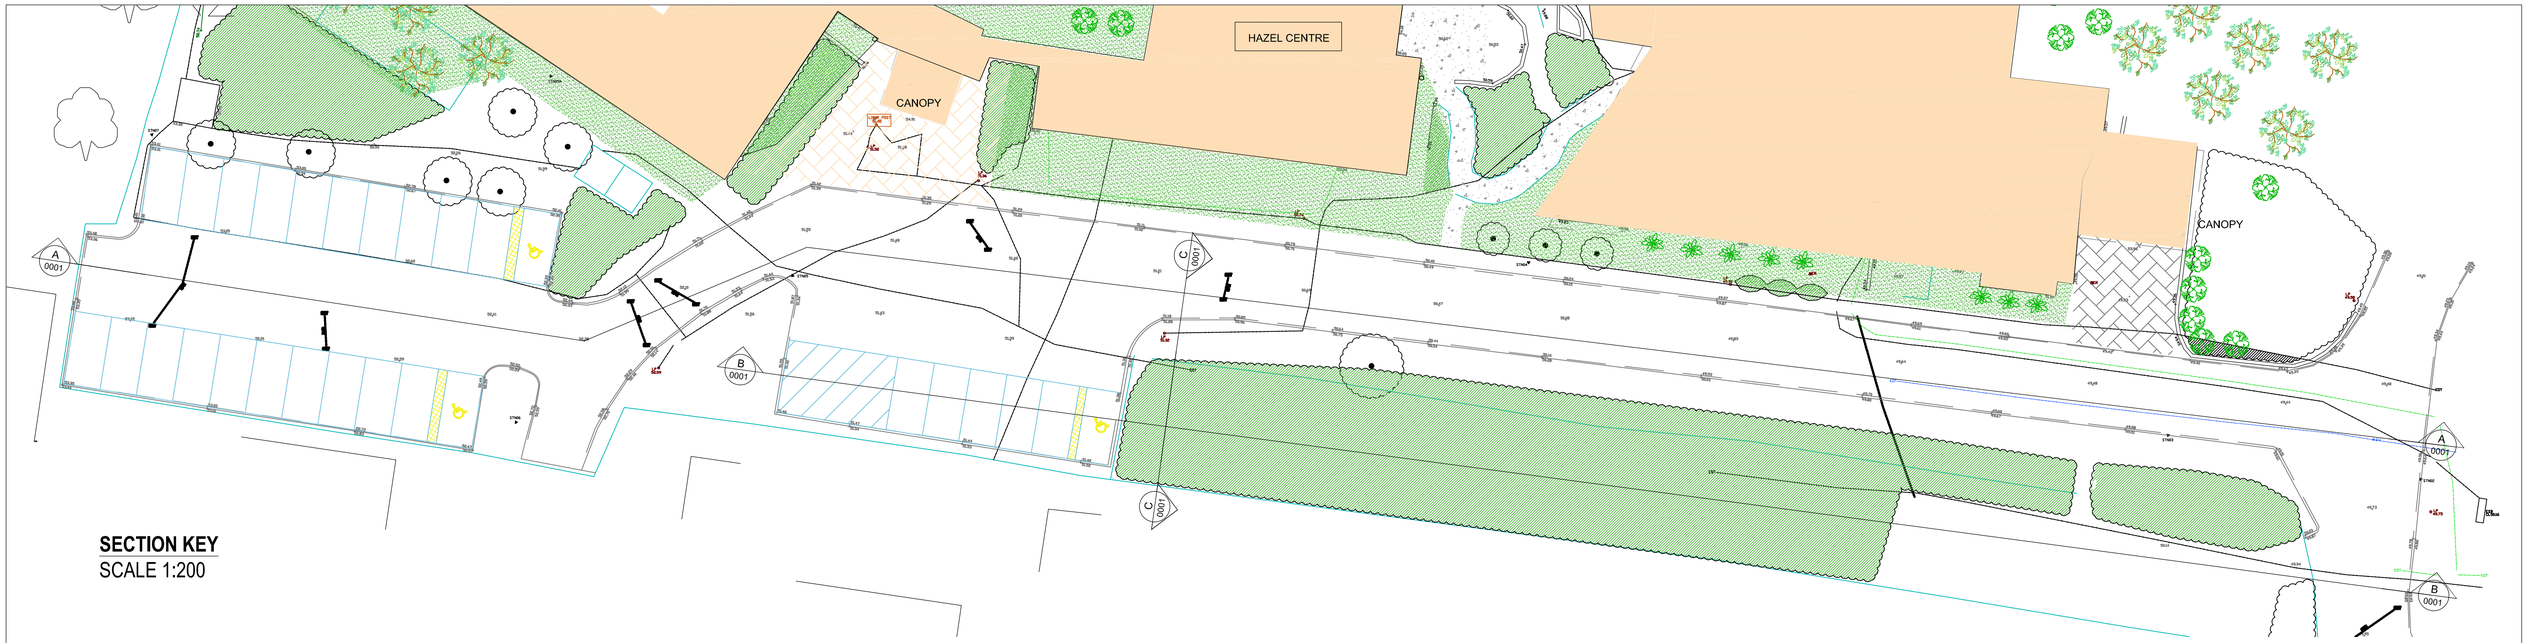



SECTION KEY
SCALE 1:200

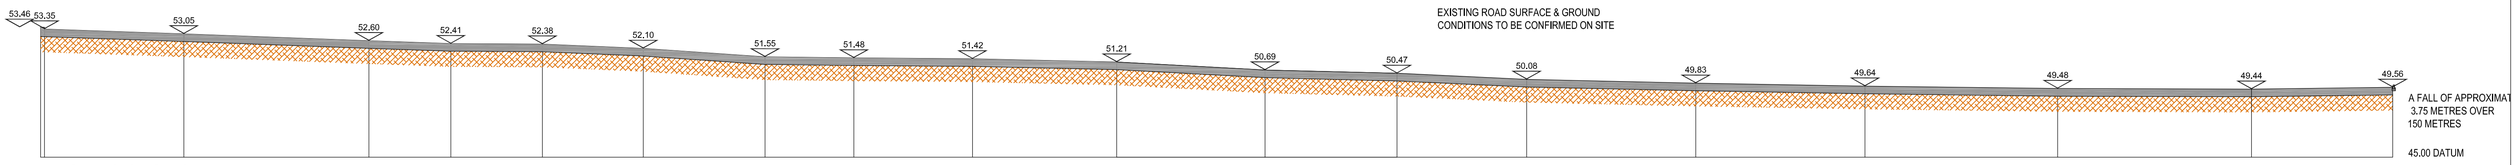

EXISTING SECTION A-A
SCALE 1:200

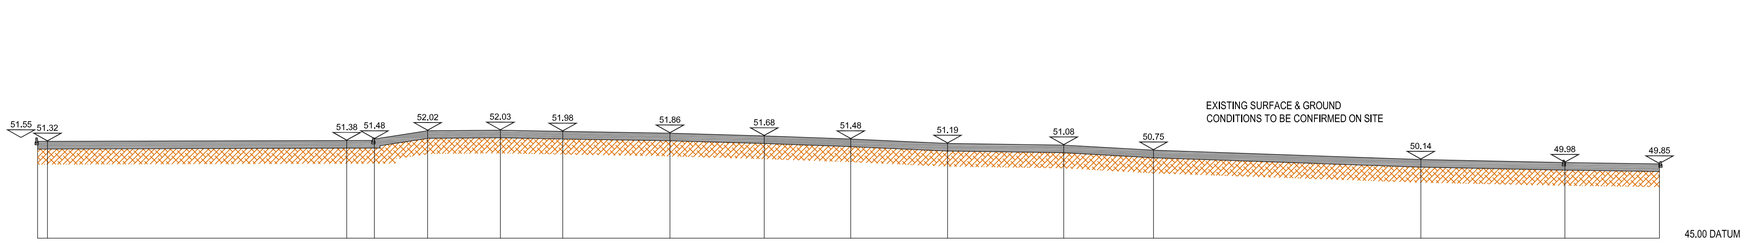

EXISTING SECTION B-B
SCALE 1:200

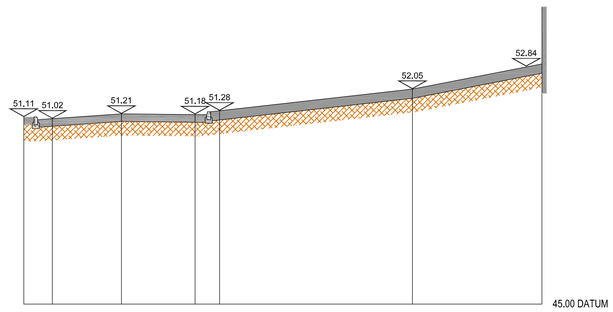

EXISTING SECTION C-C
SCALE 1:100



5000 0 5000 10000
ORIGINAL SCALE - 1:100 ALL DIMENSIONS IN MILLIMETRES

10000 5000 0 5000 10000 15000 20000
ORIGINAL SCALE AT A1 - 1:200 ALL DIMENSIONS IN MILLIMETRES

GENERAL NOTES:

This drawing is the property of McAndrew Martin and must not be reproduced in part or whole or used for the execution of works without their permission.

All dimensions to be checked on site prior to commencement of any construction works and McAndrew Martin notified of any discrepancy via the Supervising Officer.

Figured dimensions are to be used in preference to scaled dimensions. However for Planning purposes scaling is permitted.

No deviation from this drawing will be permitted without the express consent of McAndrew Martin via the Supervising officer.

All works are to comply with the current edition of the Building Regulations and British Standards.

It is the contractors responsibility to check all dimensions and quantities on site prior submitting his tender for the works.

Construction Design and Management (CDM) REGULATIONS 2015, RISK ASSESSMENT.

M & E

Standards required - CIBSE, BAFE, NICEIC, Gas safe, BS5839, BS5588, BS9999, Defence Infrastructure fire standards,
Dampers to ducting to meet the standards DW144, EN12101, TR19,
Fire stopping to meet BS standards,
Light fittings to be Fire Rated where ceilings are fire separation,
Fire Officer Testing and Certification.

BUILDING REGULATIONS

To Building regulation and British Standard, Requirements in all respects,
To Fire Officer requirements in all respects,
The Building Contractor must include for all works required by the M&E Contractors.

HEALTH & SAFETY

Refer to Designers Risk Assessment,

DRAFT FOR COMMENTS

REV	DESCRIPTION	BY	DATE	CHKD
P1	PRELIMINARY ISSUE	JE	16/11/22	PC

© PROJECT INFORMATION

DRAWN BY:	DATE:	CHECKED:
JE	11/11/22	PC

SCALE(S): 1:100 & 1:200 @A1

DRAWING TITLE: EXISTING SECTIONS

PROJECT No:	ORIGINATOR:	SYSTEM:	LEVEL:
210519	MML	00	00

DRAWING TYPE:	DEPARTMENT:	DRAWING No:	STATUS:	REVISION
DR	A	0001	S3	P1

CLIENT:
EARL MOUNTBATTEN HOSPICE.
HALBERRY LANE,
NEWPORT,
ISLE OF WIGHT,
PO30 2ER

PROJECT:
PROPOSED PARKING
MOOREGREEN HOSPICE
BOTLEY ROAD
SOUTHAMPTON
SO30 3JB

McAndrew Martin Limited
PROFESSIONAL SOLUTIONS BY DESIGN
TRAFALGAR HOUSE
11 ACORN BUSINESS CENTRE
NORTHARBOUR ROAD
PORTSMOUTH
HAMPSHIRE
PO6 3TH
TEL. 023 9269 7193
FAX. 023 9266 4678
office@mcandrewmartin.com
CIOB Chartered Building Consultancy
RICS
FS 573857
WWW.MCANDREWMARTIN.COM