





LINE OF PROPOSED
SECTION A-A




LINE OF EXISTING
SECTION B-B (REMOVED)

LINE OF PROPOSED
SECTION B-B

	EXISTING LEVEL
	REMOVED LEVEL
	PROPOSED LEVEL (INDICATIVE ONLY. TO BE CONFIRMED BY CIVIL ENGINEER)

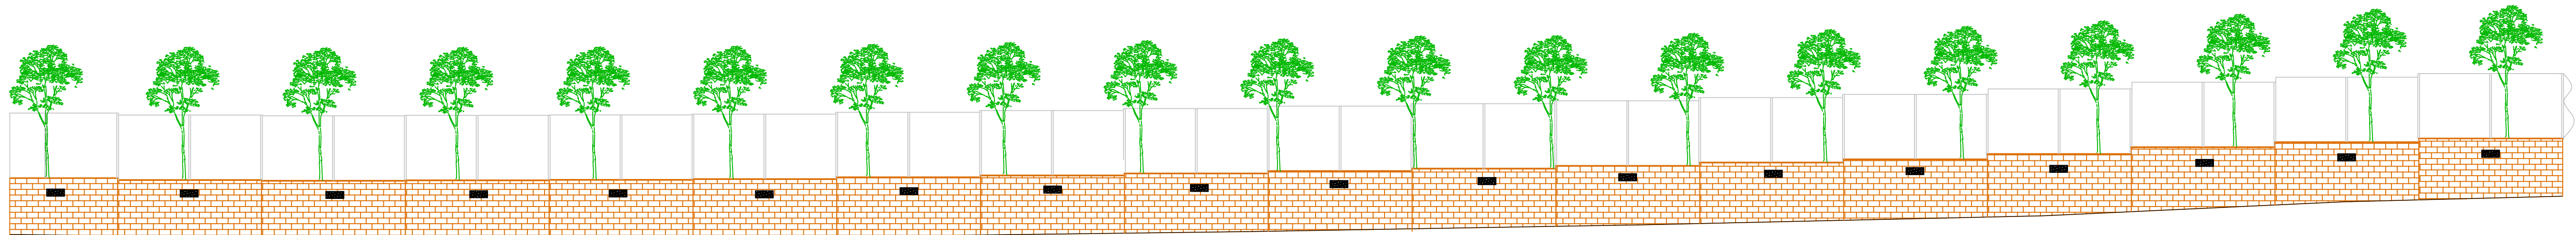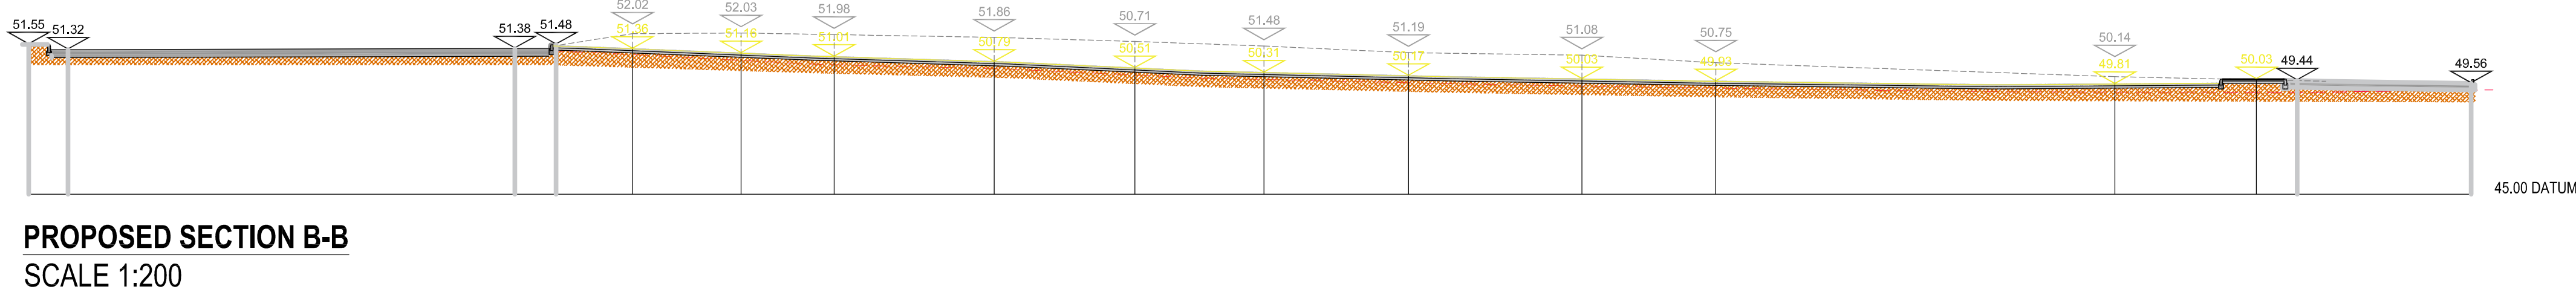

PROPOSED ELEVATION D-D
SCALE 1:100

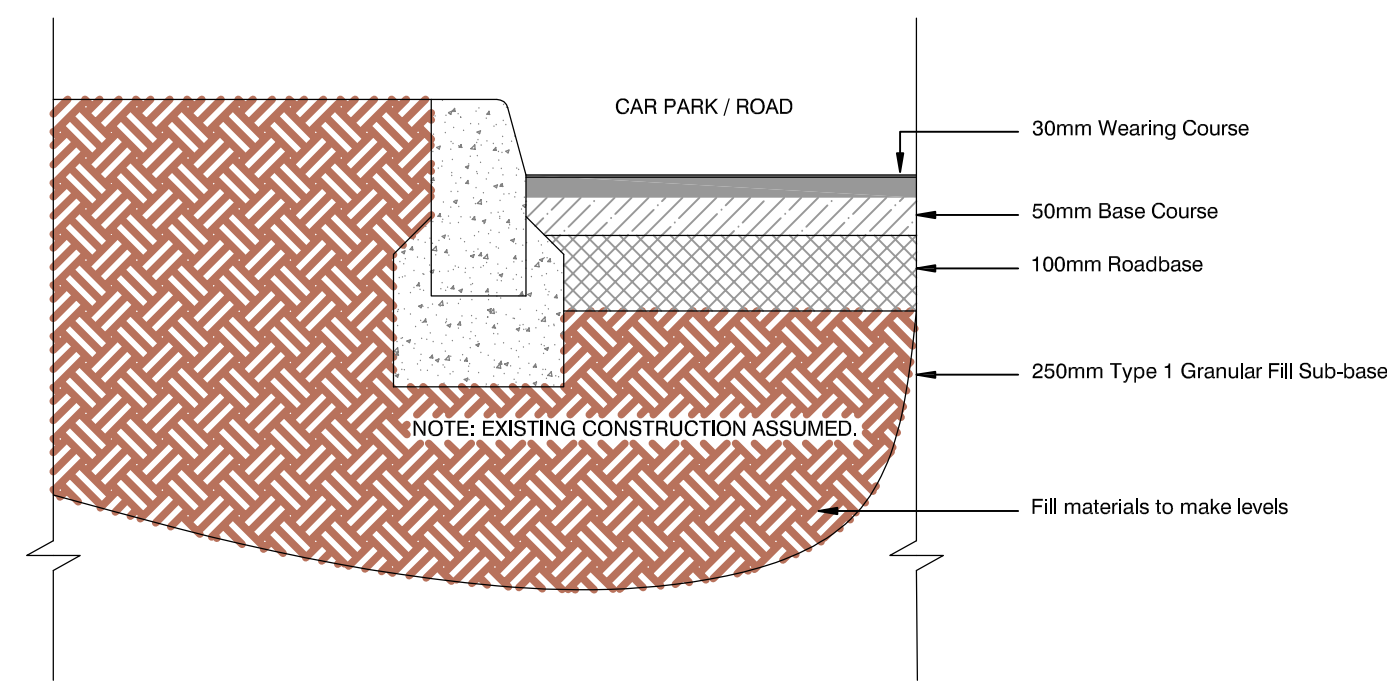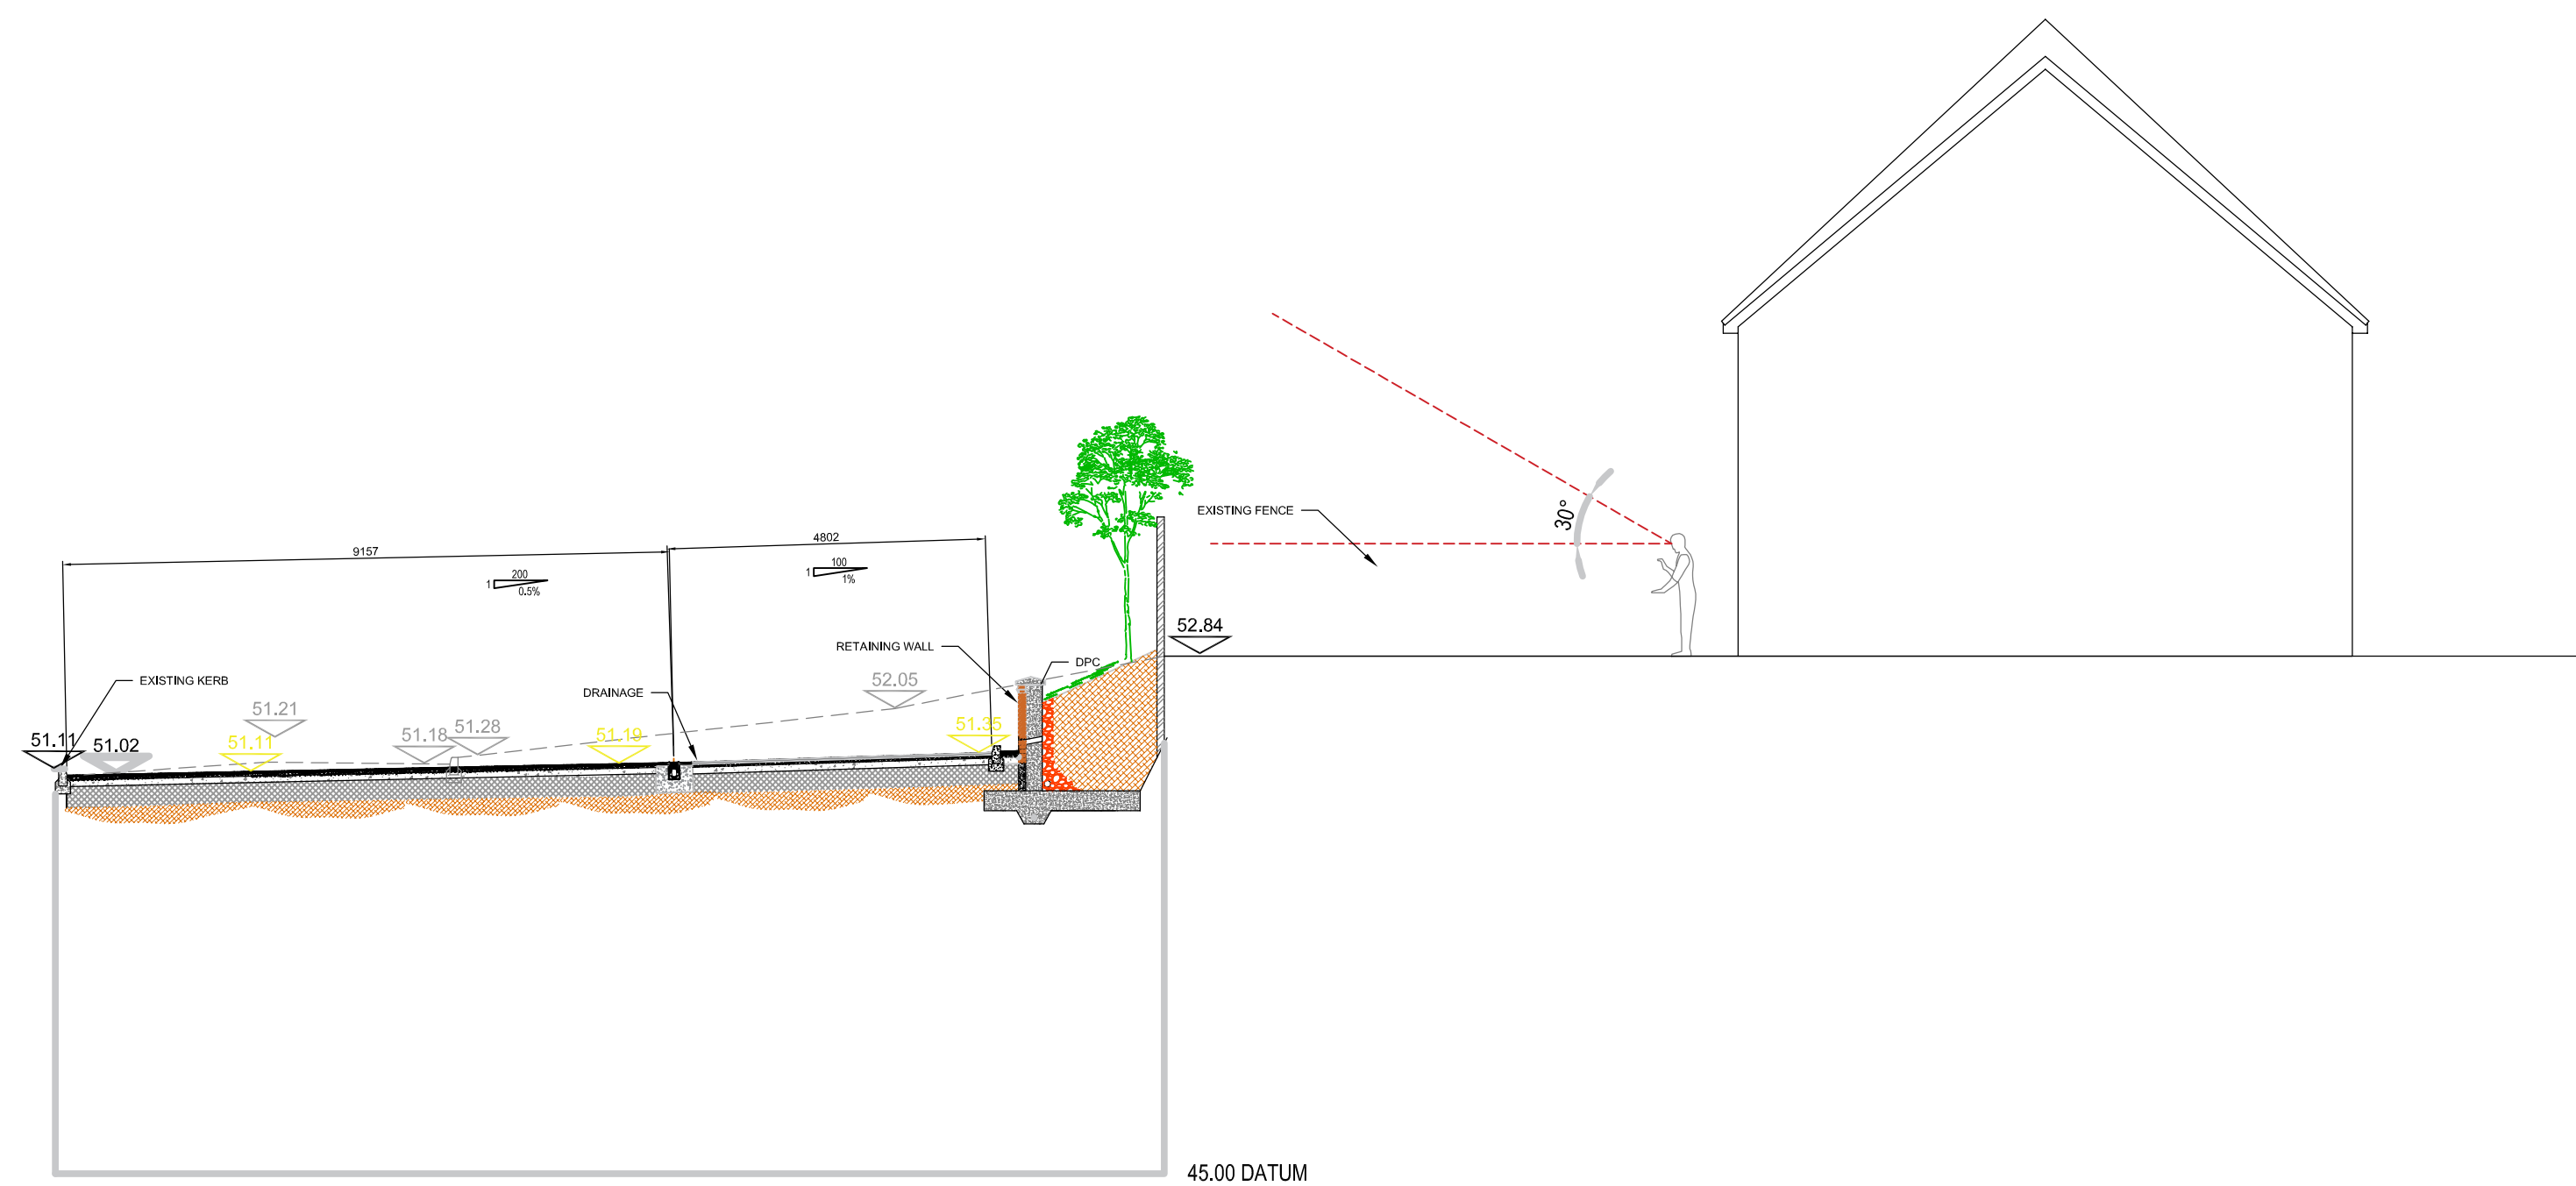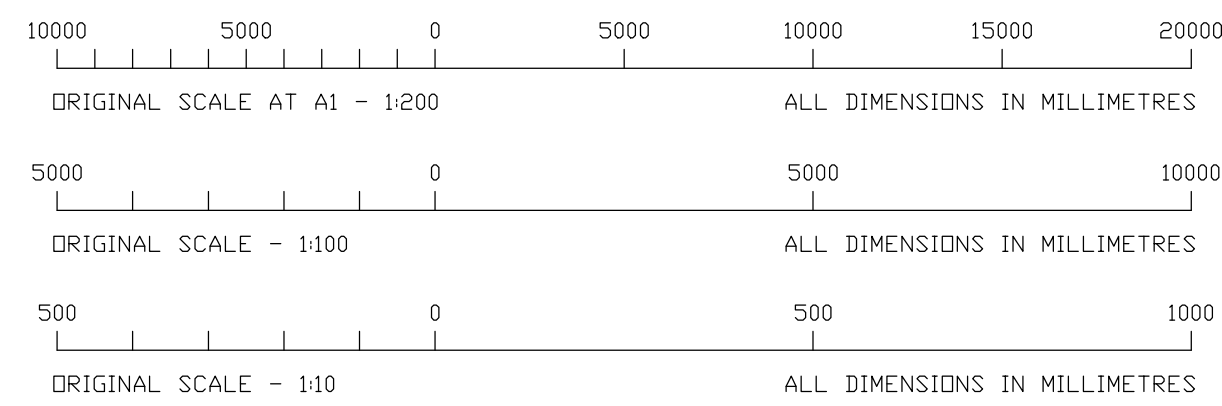

PROPOSED SECTION C-C
SCALE 1:100

GENERAL NOTES:

This drawing is the property of McAndrew Martin and must not be reproduced in part or whole or used for the execution of works without their permission.

The Contractor shall be responsible to meet all obligations prior to commencement of any construction works and McAndrew Martin notified immediately if there is any discrepancy with the Supporting Order.

Figured dimensions may be used in preference to scaled dimensions. However for Planning purposes scaling is permitted.

No deviation from this drawing will be permitted without the express consent of McAndrew Martin via the Supporting Order.

All works are to comply with the current editions of the Building Regulations and British Standards.

If the contractors responsibility to check all dimensions and quantities on the plan submitting his tender for the works.

Construction Design and Management (CDM) REGULATIONS 2015, FIRE ASSESSMENT

M & S

Fire standards required:- CIBSE, RAFe, NICEIC, Gas safe, BS5839, BS6858, BS9999, DSE999, Delveconne, Delveconne Fire specialists.
Dampers to ducting to meet standards DW144, EN10121, TR15.
Fire stoppers to meet BS standard
Light Risks to be fire Rated where ceilings are fire separation.
Fire Control, Testing and Certification.

BUILDING REGULATIONS

To Building regulations and British Standard, Requirements in all respects,
To Fire Officer requirements in all respects.
The Building Contractor must include all of works regulated by the M&S Contractors.

HEALTH & SAFETY

Refer to Designers Risk Assessment.



DRAFT FOR COMMENTS

P2	PRELIMINARY ISSUE	JE	16/11/22	PC
P1	INITIAL ISSUE	YB	02/02/22	LS
REV	DESCRIPTION	BY	DATE	CHK

C PROJECT INFORMATION				
DRAWING: YB		DATE: 09/01/22		CHECKED: PL
CLIENT: EARL MOUNTBATTEN HOSPICE. HALBERRY LANE, NEWPORT, ISLE OF WIGHT, PO30 2ER				
SCALES: 1:10, 1:100 & 1:200 @A1				
DRAWING TITLE: PROPOSED SECTIONS & ELEVATIONS				
PROJECT: PROPOSED PARKING MOOREGREEN HOSPITAL BOTLEY ROAD SOUTHAMPTON SO30 3JB				
PROJECT No:	ORIGINATOR:	SYSTEM:	LEVEL:	
210519	MML	00	00	
DRAWING TYPE:	DEPARTMENT:	DRAWING NO:	STATUS:	REVISION:
DR	A	1003	S3	P2


McAndrew Martin Limited

PROFESSIONAL SOLUTIONS BY DESIGN

TRAFALGAR HOUSE
1 AGRY BUSINESS
CENTRE
NORTHARDOUR ROAD
PORTSMOUTH
HAMPSHIRE
PO6 3TH

TEL. 023 9269 7193
FAX. 023 9266 4678

office@mcandrewmartin.com

 Chartered
Building
Consistency



 FS 07087



WWW.MCANDREW MARTIN.COM