



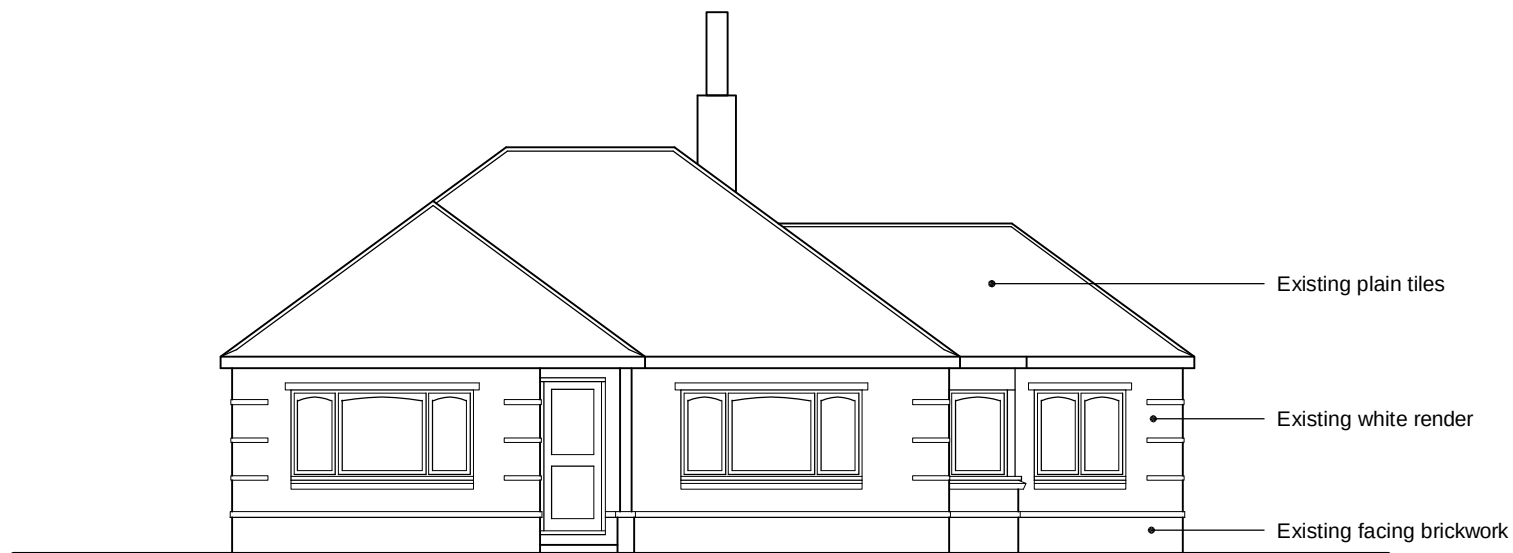


EXISTING FRONT ELEVATION 1:100

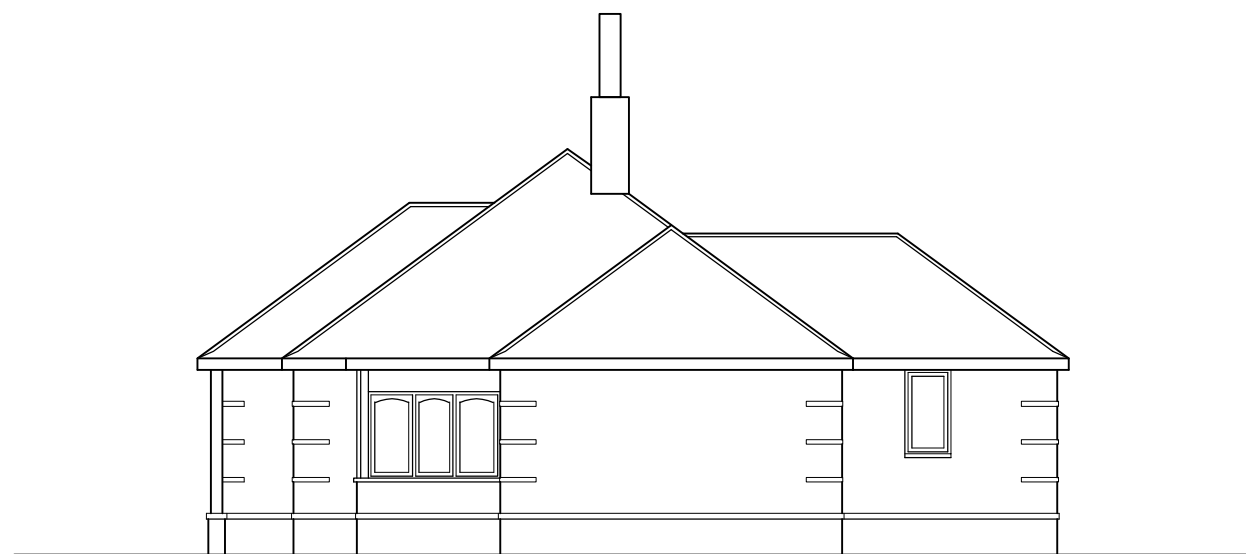

EXISTING REAR ELEVATION



EXISTING SIDE ELEVATION

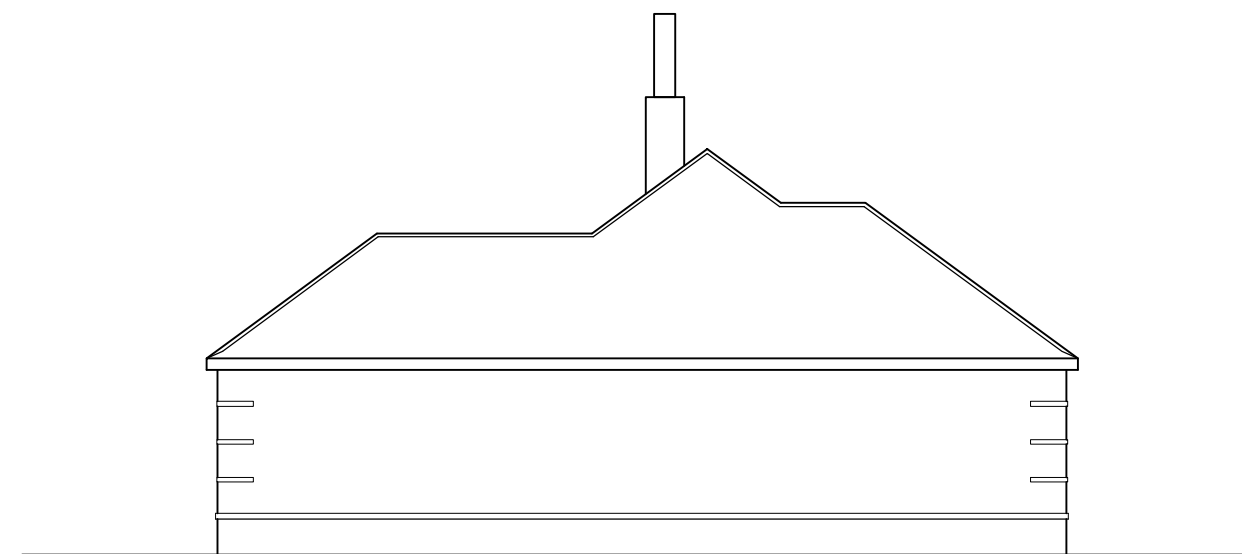

EXISTING SIDE ELEVATION