


39 Swathling Road, SO30 3AG

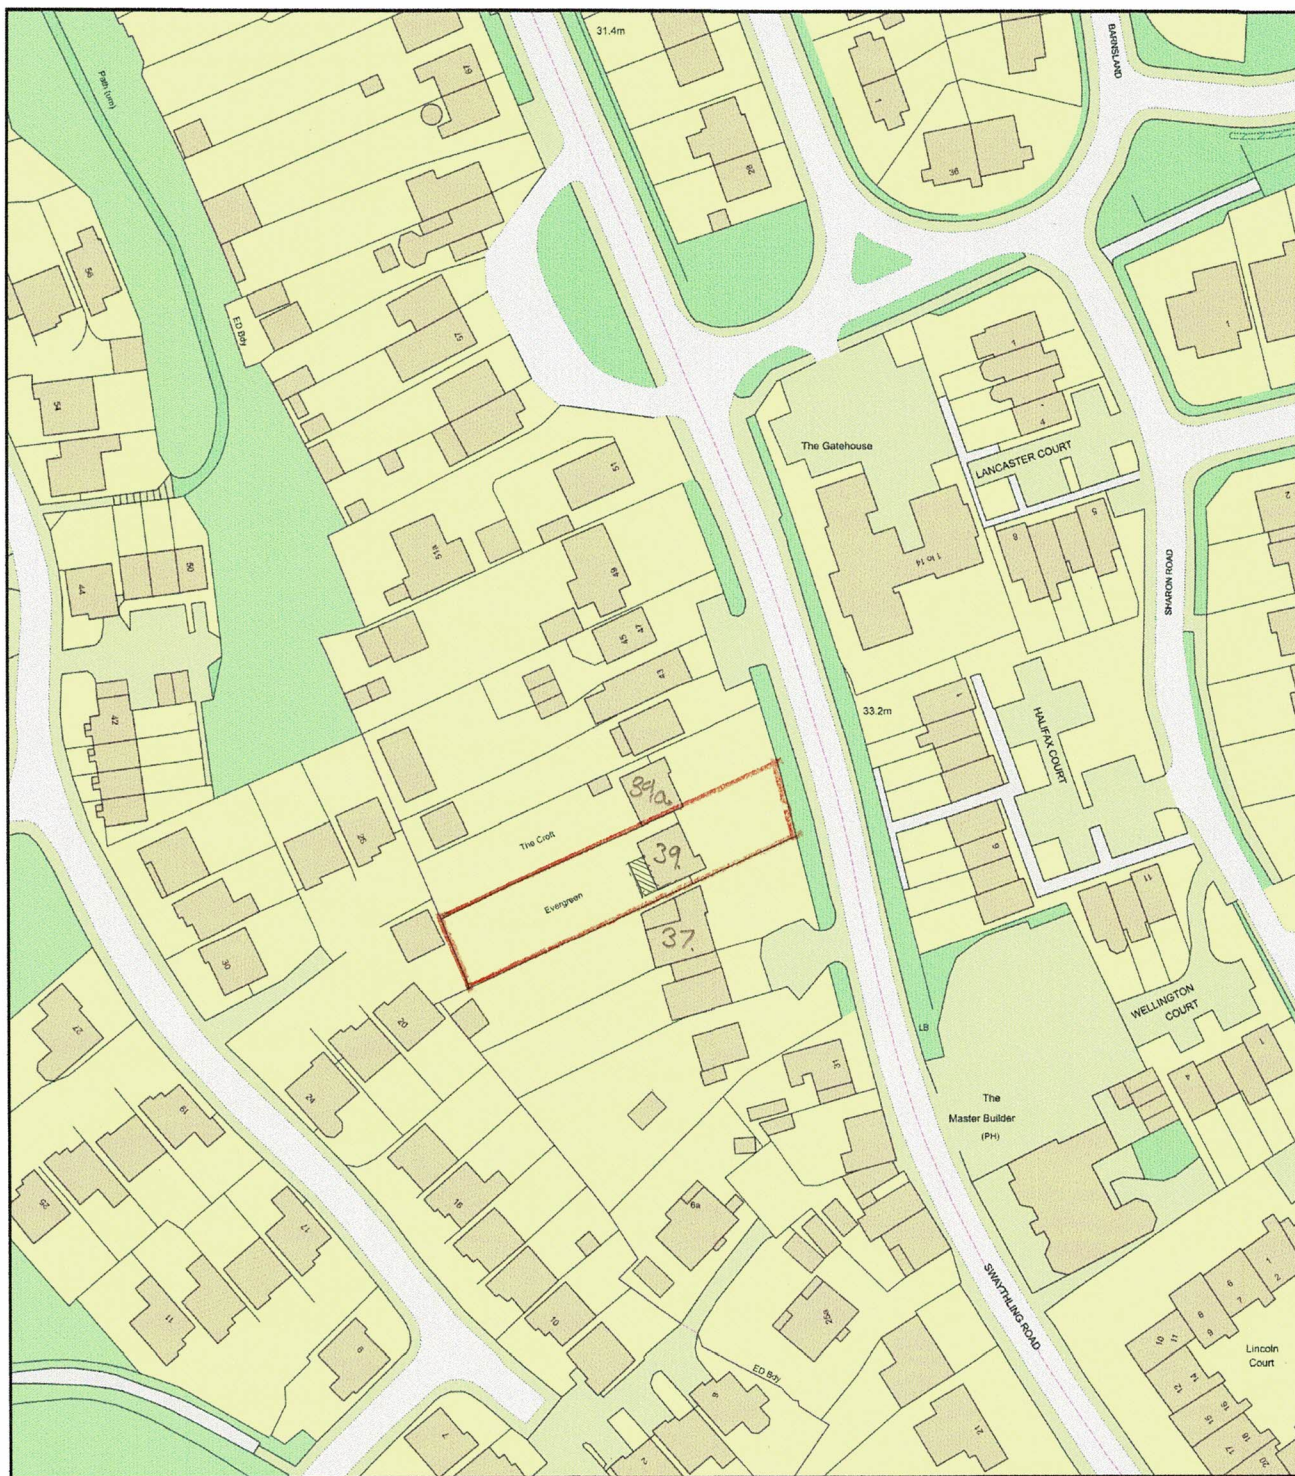

0 50
Metres



Plan Produced for: Tim Truin

Date Produced: 09 Jul 2022

Plan Reference Number: TQRQM22190194110166

Scale: 1:1250 @ A4