



| DRAWING TITLE                                                   |          |
|-----------------------------------------------------------------|----------|
| Unit 3, 1 Freegrounds Road<br>Hedge End, SO30 0HG<br>Elevations |          |
| SCALE:                                                          | 1:50@A3  |
| DATE:                                                           | Dec 2022 |
| DRAWN:                                                          | mJw      |
| CHECKED BY:                                                     | AD       |

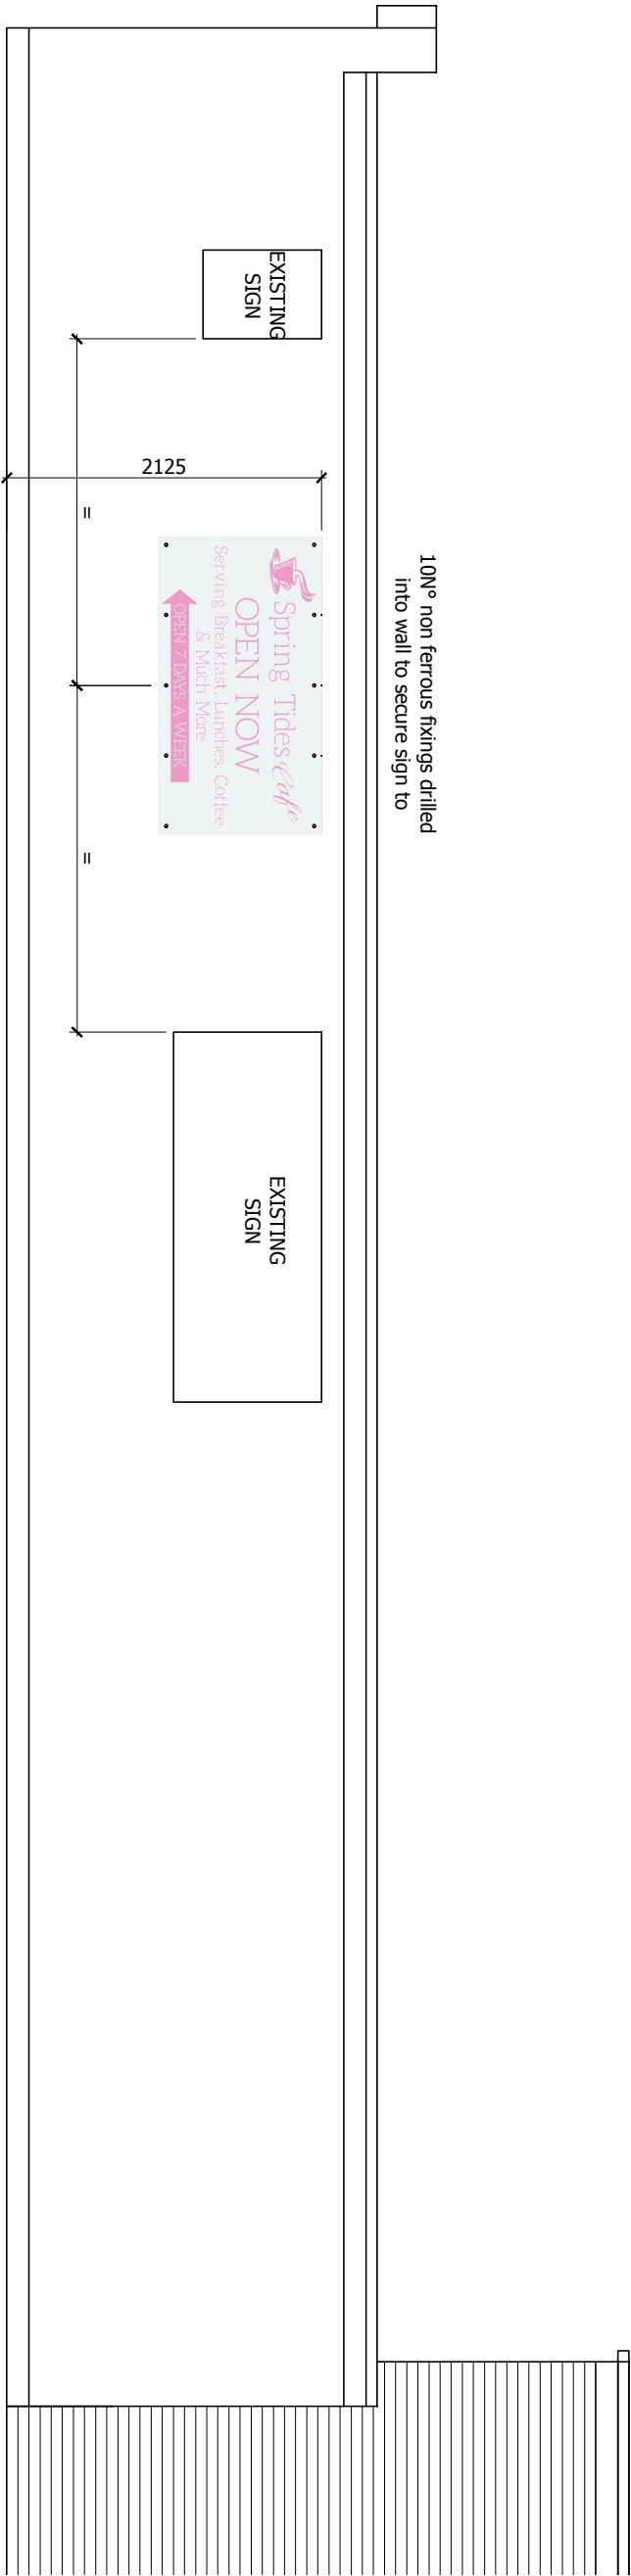

Side Elevation to 3a Upper Northam Road  
scale 1:50 @ A3

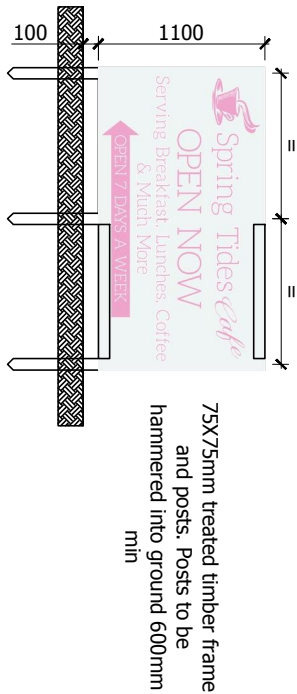

Sign for the Green at Junction of Freeground Avenue and St John's Road  
scale 1:50 @ A3

