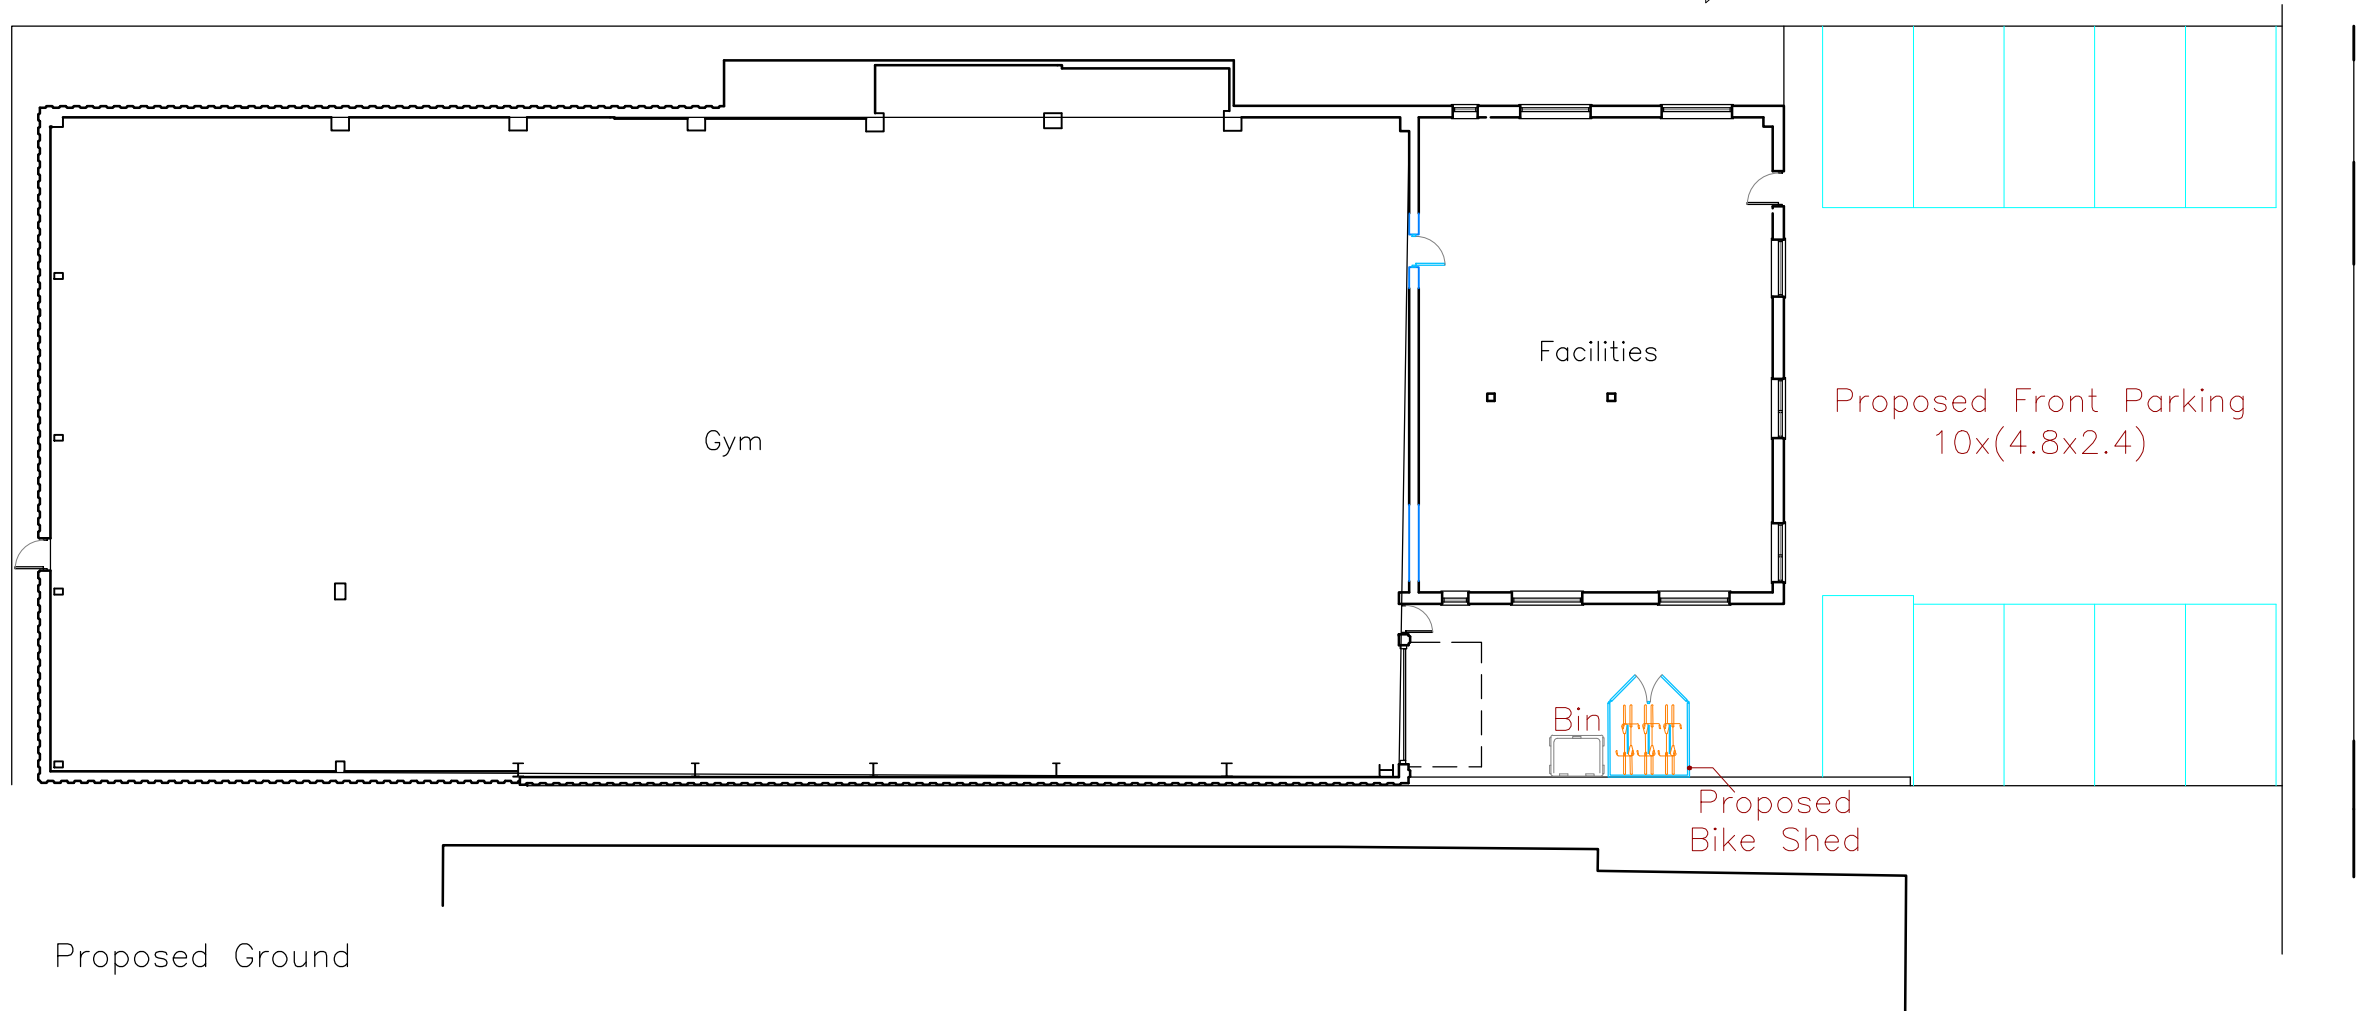
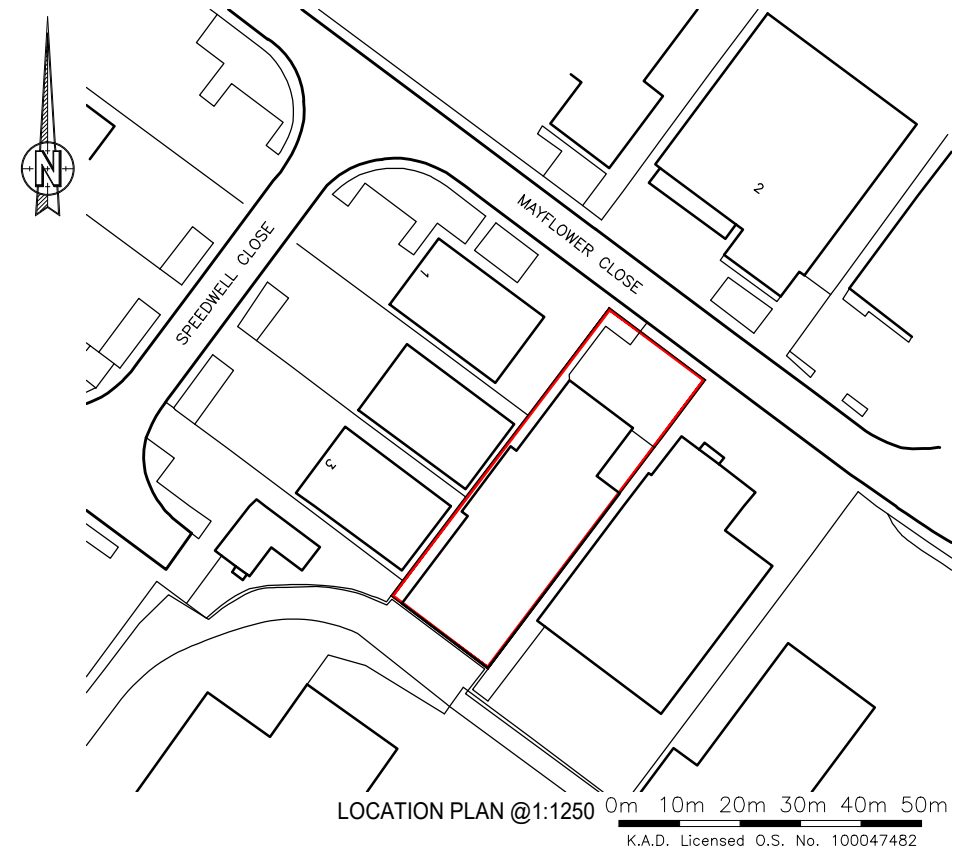
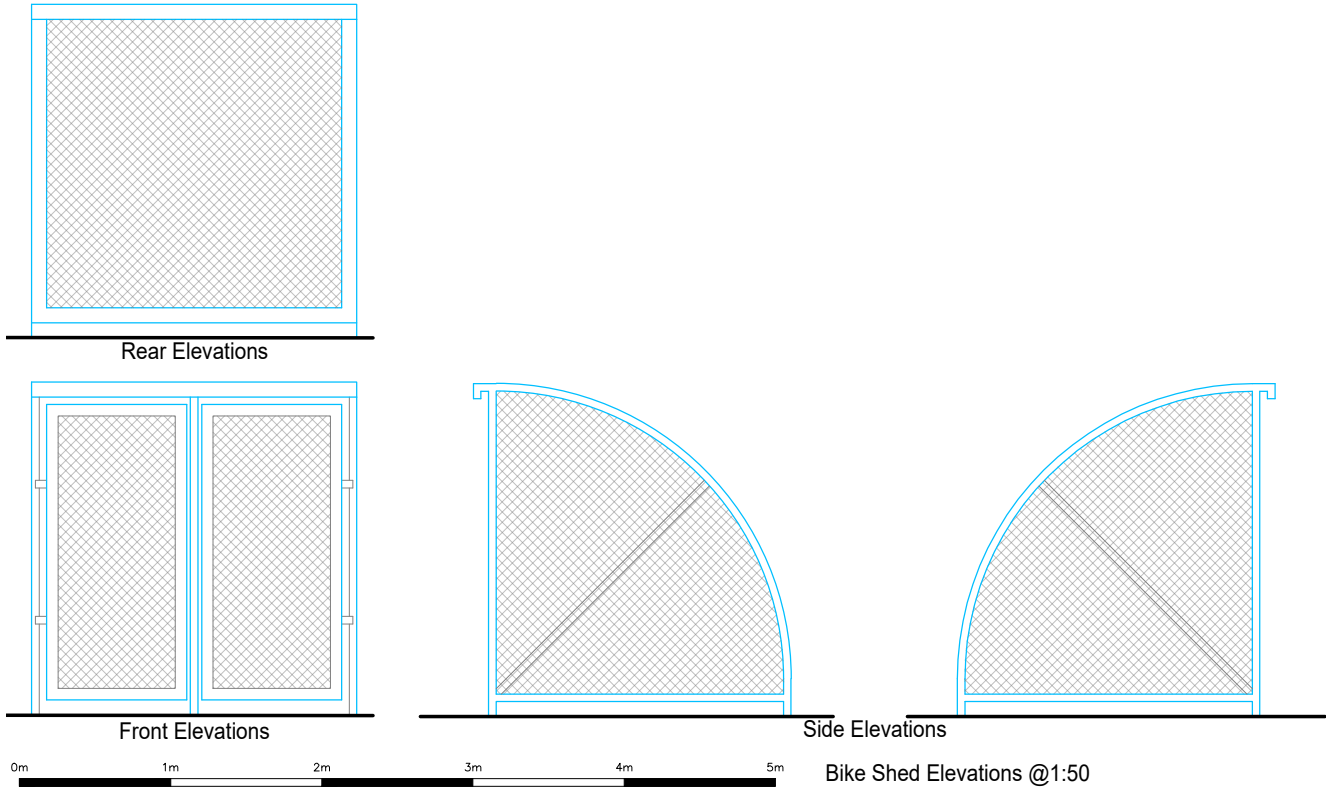


Rev	Revision	By	Date

K NIGHT
A ARCHITECTURAL
D DESIGN

K.A.D. Ltd.
First Floor Unit 7
The Quarterdeck
Port Solent
PO6 4TP
T: 01489 660194
E: admin@k-a-d.co.uk
W: www.k-a-d.co.uk

Client
STEVENS LETTINGS & MANAGEMENT

Project
MARYBAKE
MAYFLOWER CLOSE
CHANDLERS FORD

Drawing
PROPOSED PLANS

Scale	Date
1:200@A3	DEC 2022

Project no.	Sequential	Bldg/Floor	Detail	Rev
KAD	02	A	PRO	A