


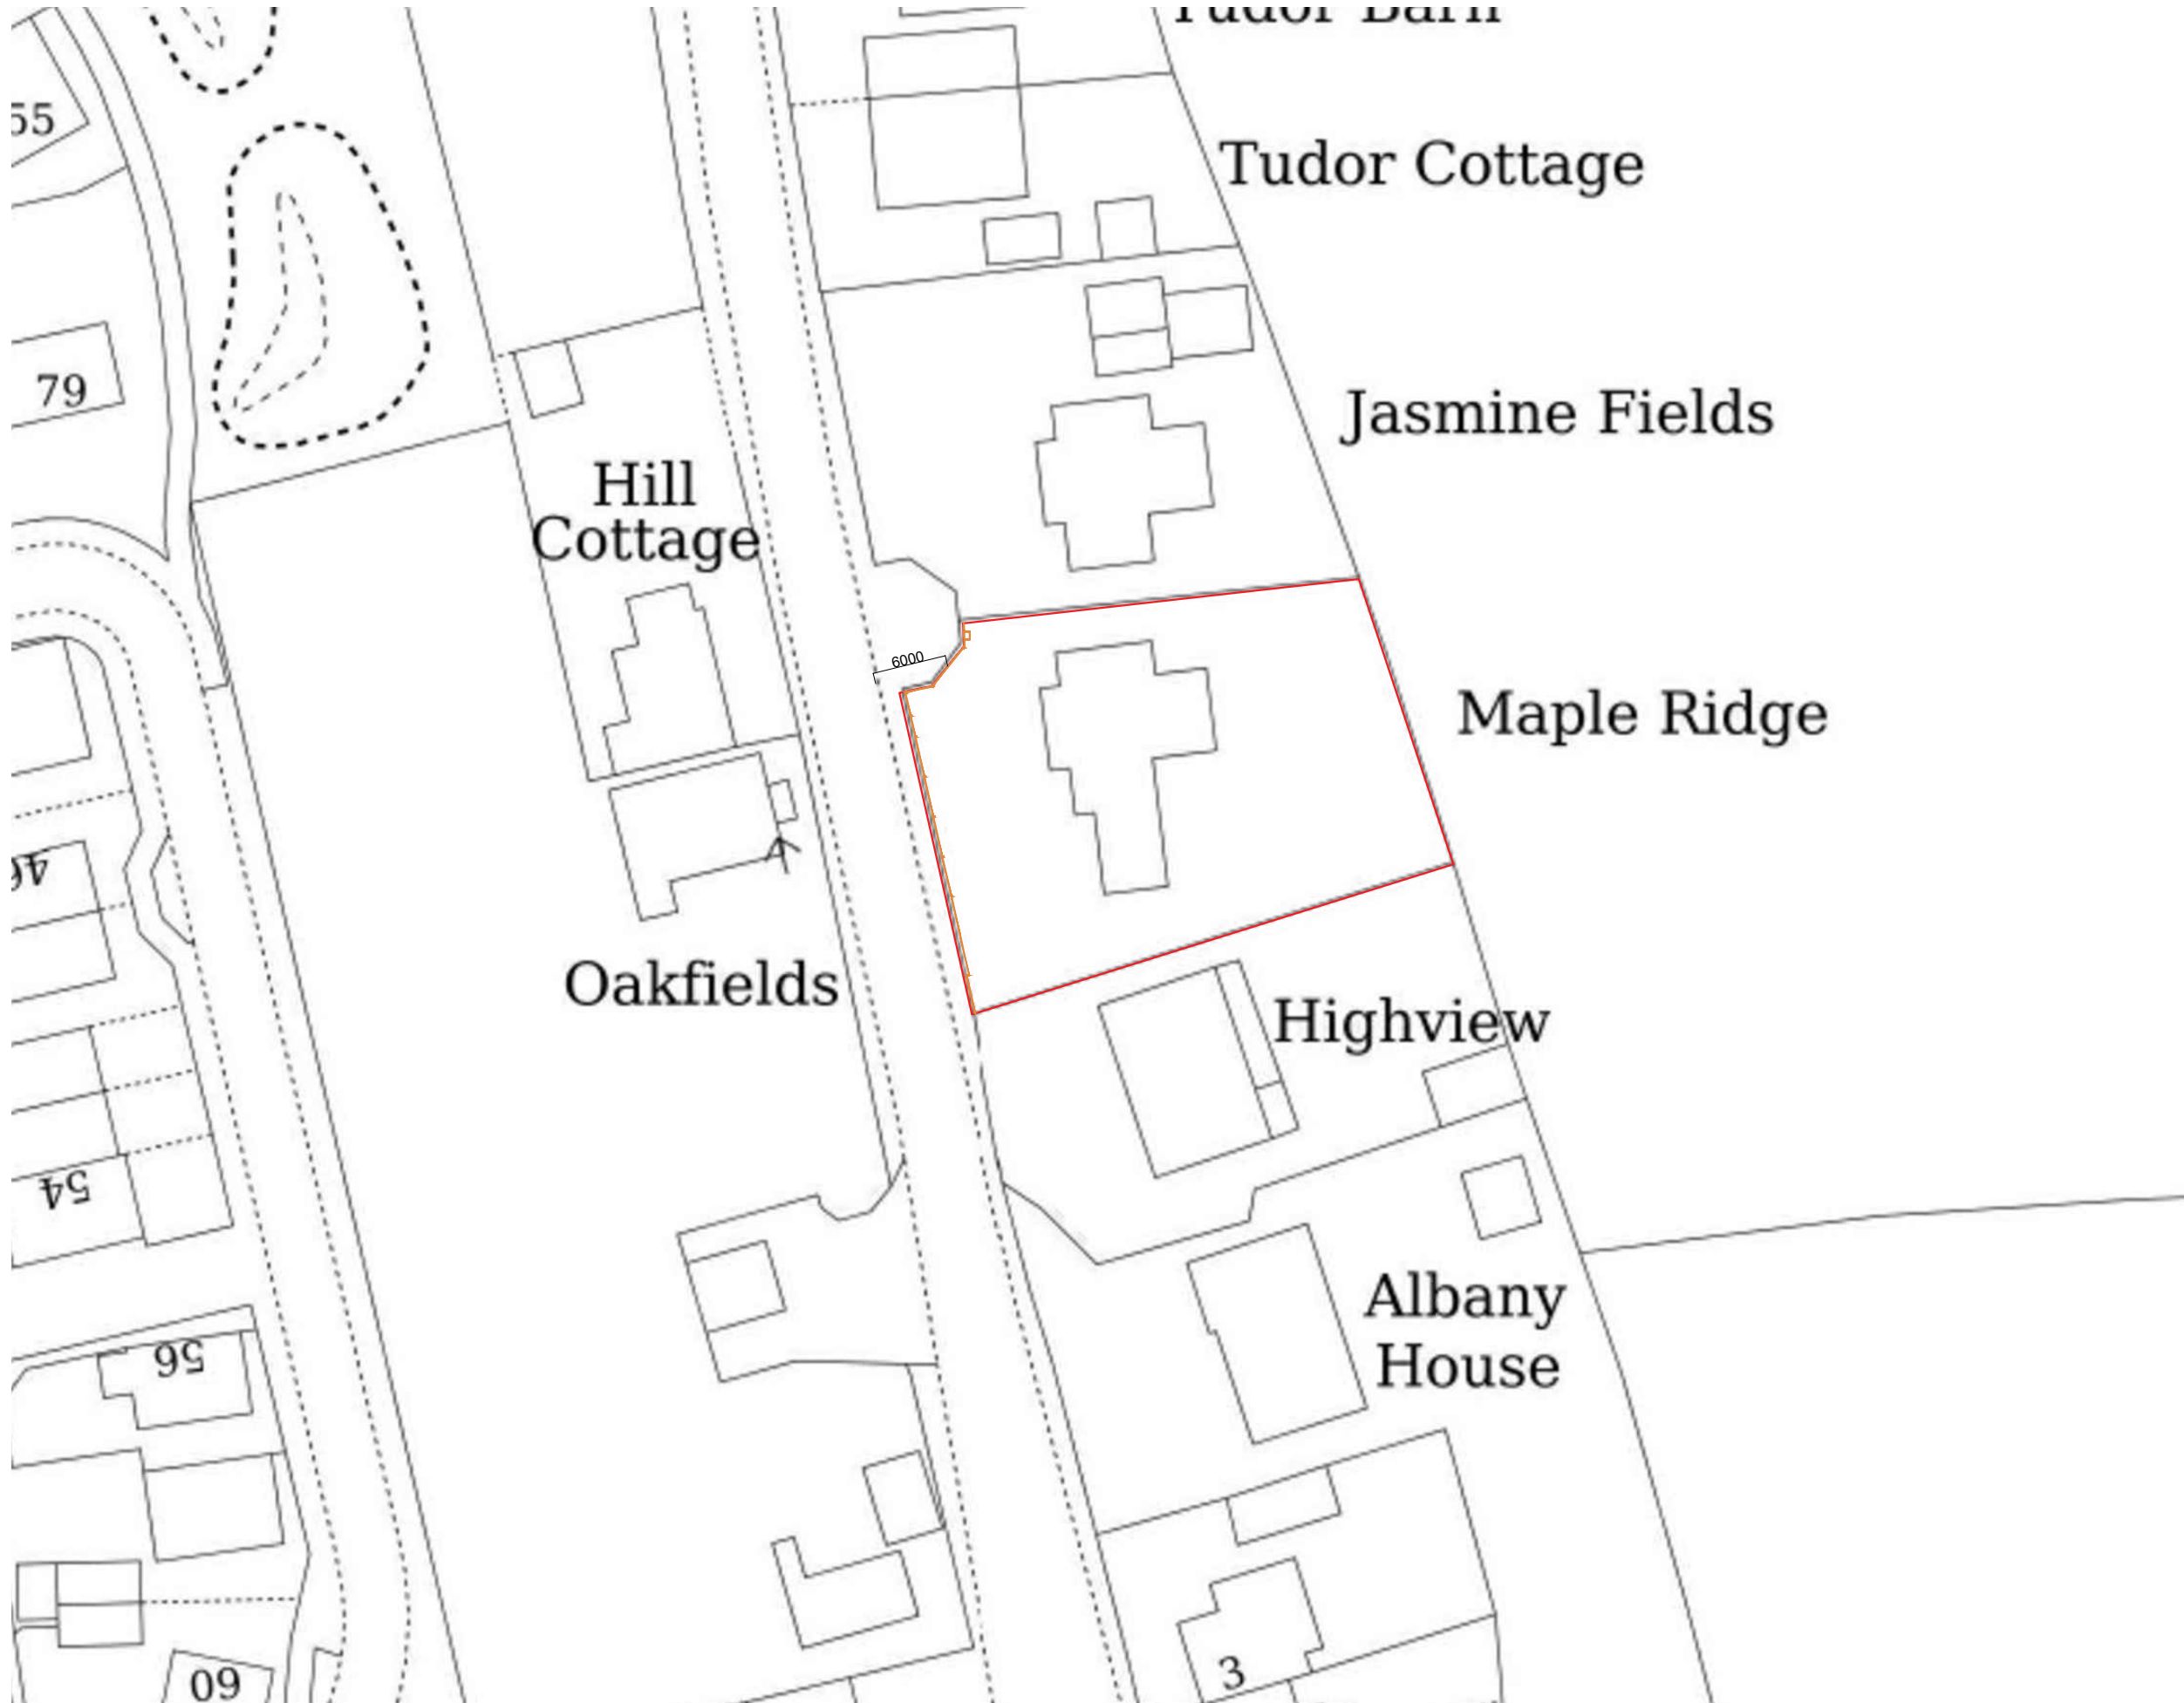

Proposed Block Plan



Any dimensions shown should be checked on site and discrepancies reported to the Architect prior to construction. Designs are not coordinated with engineer projects. Do not scale for construction purposes.

Block Plans are scaled from the Ordnance Survey Location Maps. Please see the licence number for the Os Maps in the Location Plans

Existing  
Proposed



The Clubhouse, 50 Grosvenor Hill,  
London W1K 3QTT  
0203 581 1233  
info@studiocharrette.co.uk  
www.studiocharrette.co.uk

Drawing Name  
Proposed Block Plan

Project Address  
Maple Ridge, SO50 7HA

|                      |                    |
|----------------------|--------------------|
| Scale<br>1/500 at A3 | Date<br>19.12.2022 |
|----------------------|--------------------|

|                |                |
|----------------|----------------|
| Designer<br>DG | Revision<br>V3 |
|----------------|----------------|

Drawing No.  
MapleRidge\_  
\_ProposedBlockPlan\_V3

