


100mm
150mm
100mm

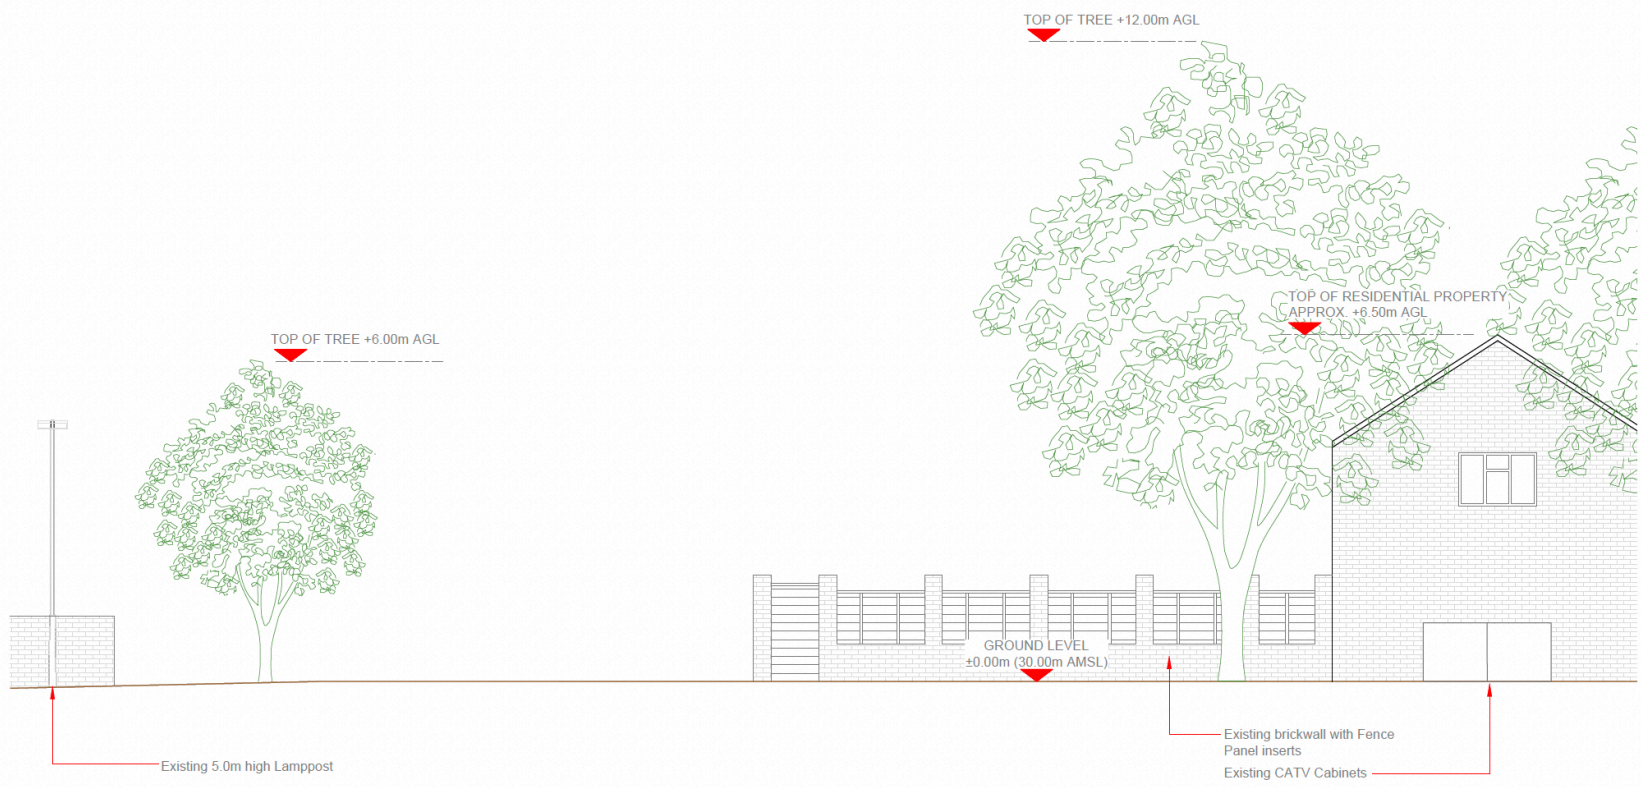

NOTES:

1. ALL DIMENSIONS IN MM UNLESS OTHERWISE NOTED.

Master:	MBNL / EE / H3G:	Project:	Purpose of Issue:	Issue:
M001	H3G	DENSIFICATION SW	Planning	A
Date:	13/10/2022	Revision / Upgrade Description:		
Drawn:	M Niblock	First Issue - Site nomination dated: TBC		
Checked:	D Fieldhouse			
Approved:	G Thomas			

Hutchison 3G UK Limited
Green Park, 450 Longwater Avenue
Reading, RG30 3UR
Tel: 01628 765 000
Fax: 01628 765 001

H3G Base Station Information line:
0845 6043000
Available 8am-8pm Monday to Friday

Design Consultant & Principal Contractor:

Unit E, Madison Place, Northampton Road,
Manchester, M40 5AG
Tel: 0161 785 4500 Fax: 0161 785 4501
Web: www.clarke-telecom.com

Site Name:	DUKE ROAD		
Site ID:	ELH25447		
Address:	DUKE ROAD EASTLEIGH HAMPSHIRE SO30 0PB		
Title:	150 EXISTING H3G ELEVATION		
Project:	H3G DENSIFICATION STREETWORKS		
Purpose of Issue:	PLANNING		
MBNL Cell ID:	ELH075	3UK Cell ID:	SO0714
Master Drawing No: ELH25447_M001_H3G_DNSW_GA		Issue: A	