




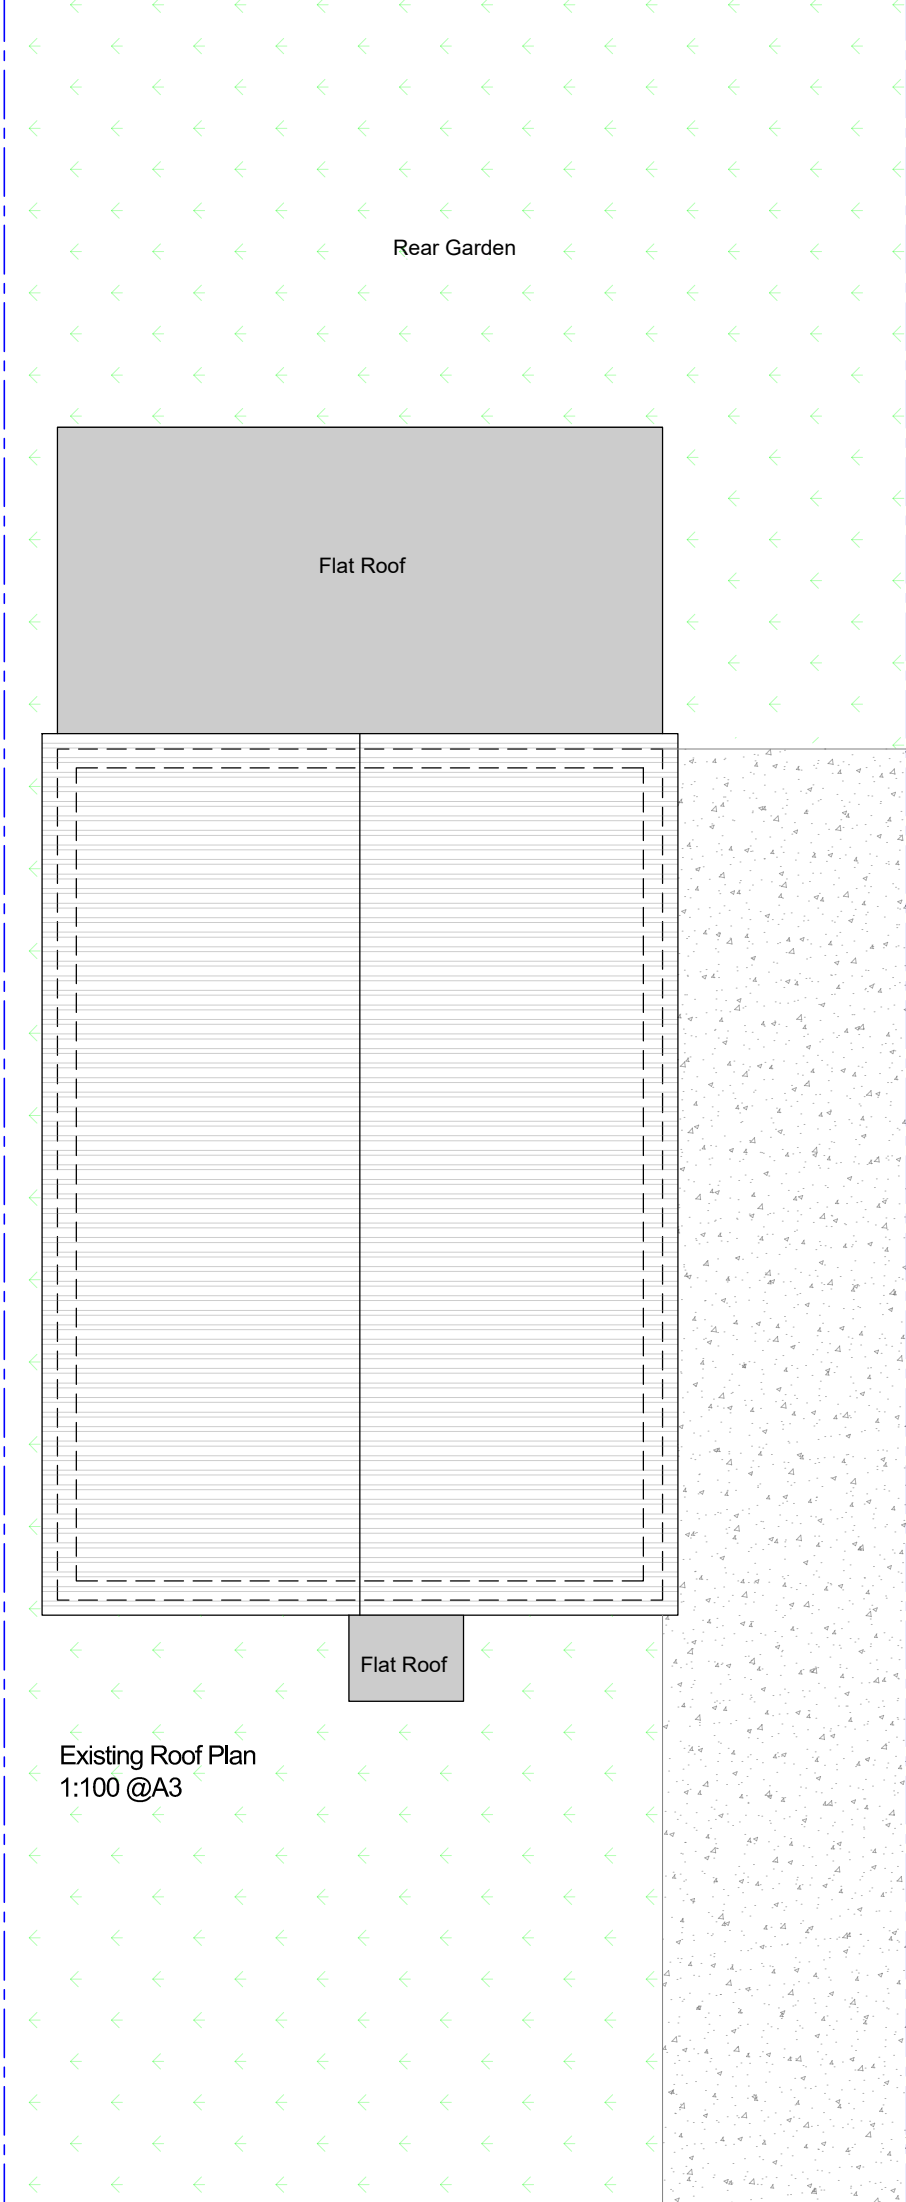

Existing Roof Plan  
1:100 @A3

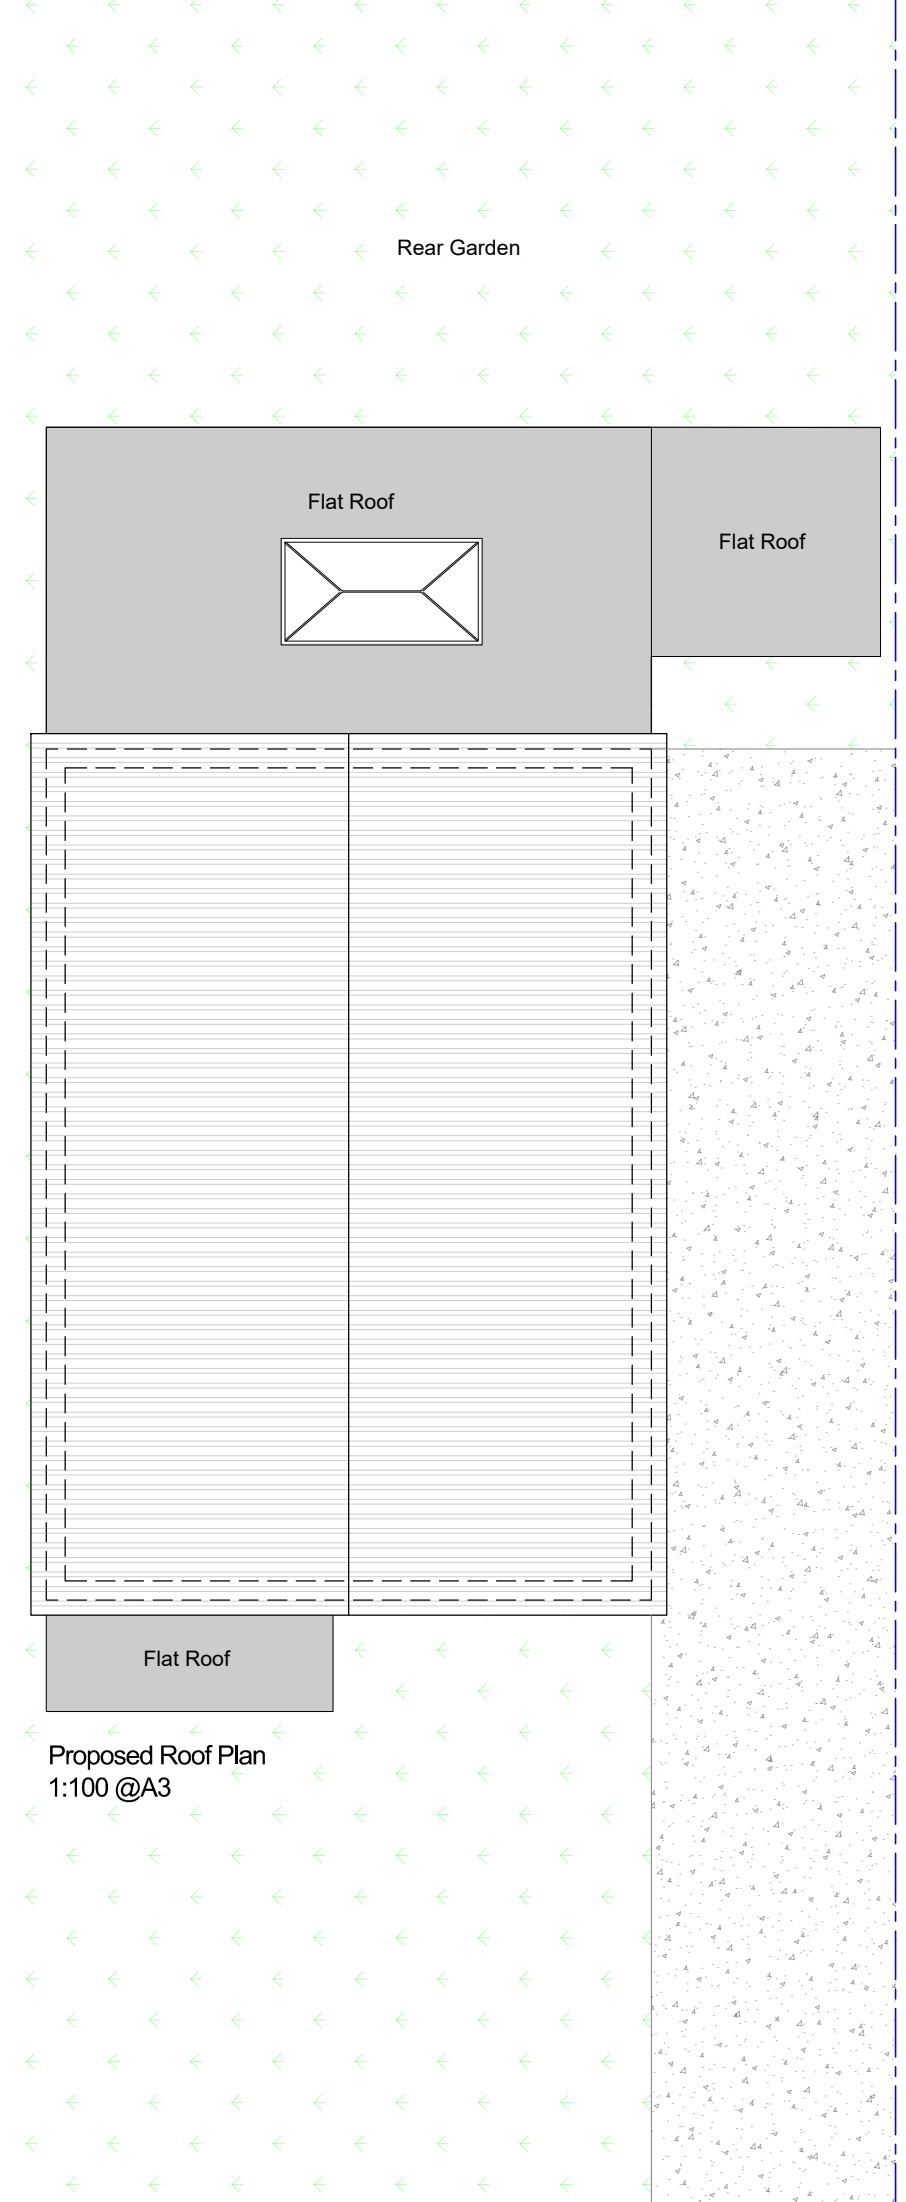

Proposed Roof Plan  
1:100 @A3

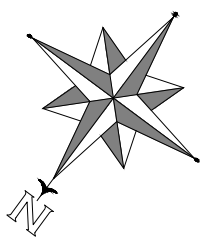


EXISTING WALLS

NEW CAVITY WALLS

NEW STUD WALLS

0

5m

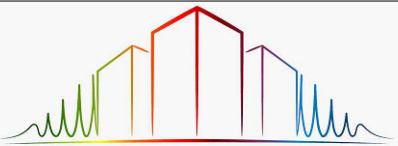

NA PLANNING LTD

19 St James Park road, Shirley,  
Southampton, SO16 6HL  
TEL: 077 4569 6432  
E-MAIL: [info@naplanning.co.uk](mailto:info@naplanning.co.uk)  
WEB: [www.naplanning.co.uk](http://www.naplanning.co.uk)

Project

78 Upper Street Helens Road

Drawing

Front & Side Extension

Title

Existing And Proposed Roof Plans

Drawing Status:

Scale  
1:100 @ A3

Drawn  
N.ALI

Date  
09.12.2022

Project  
308

Page  
04

Revision  
P4