




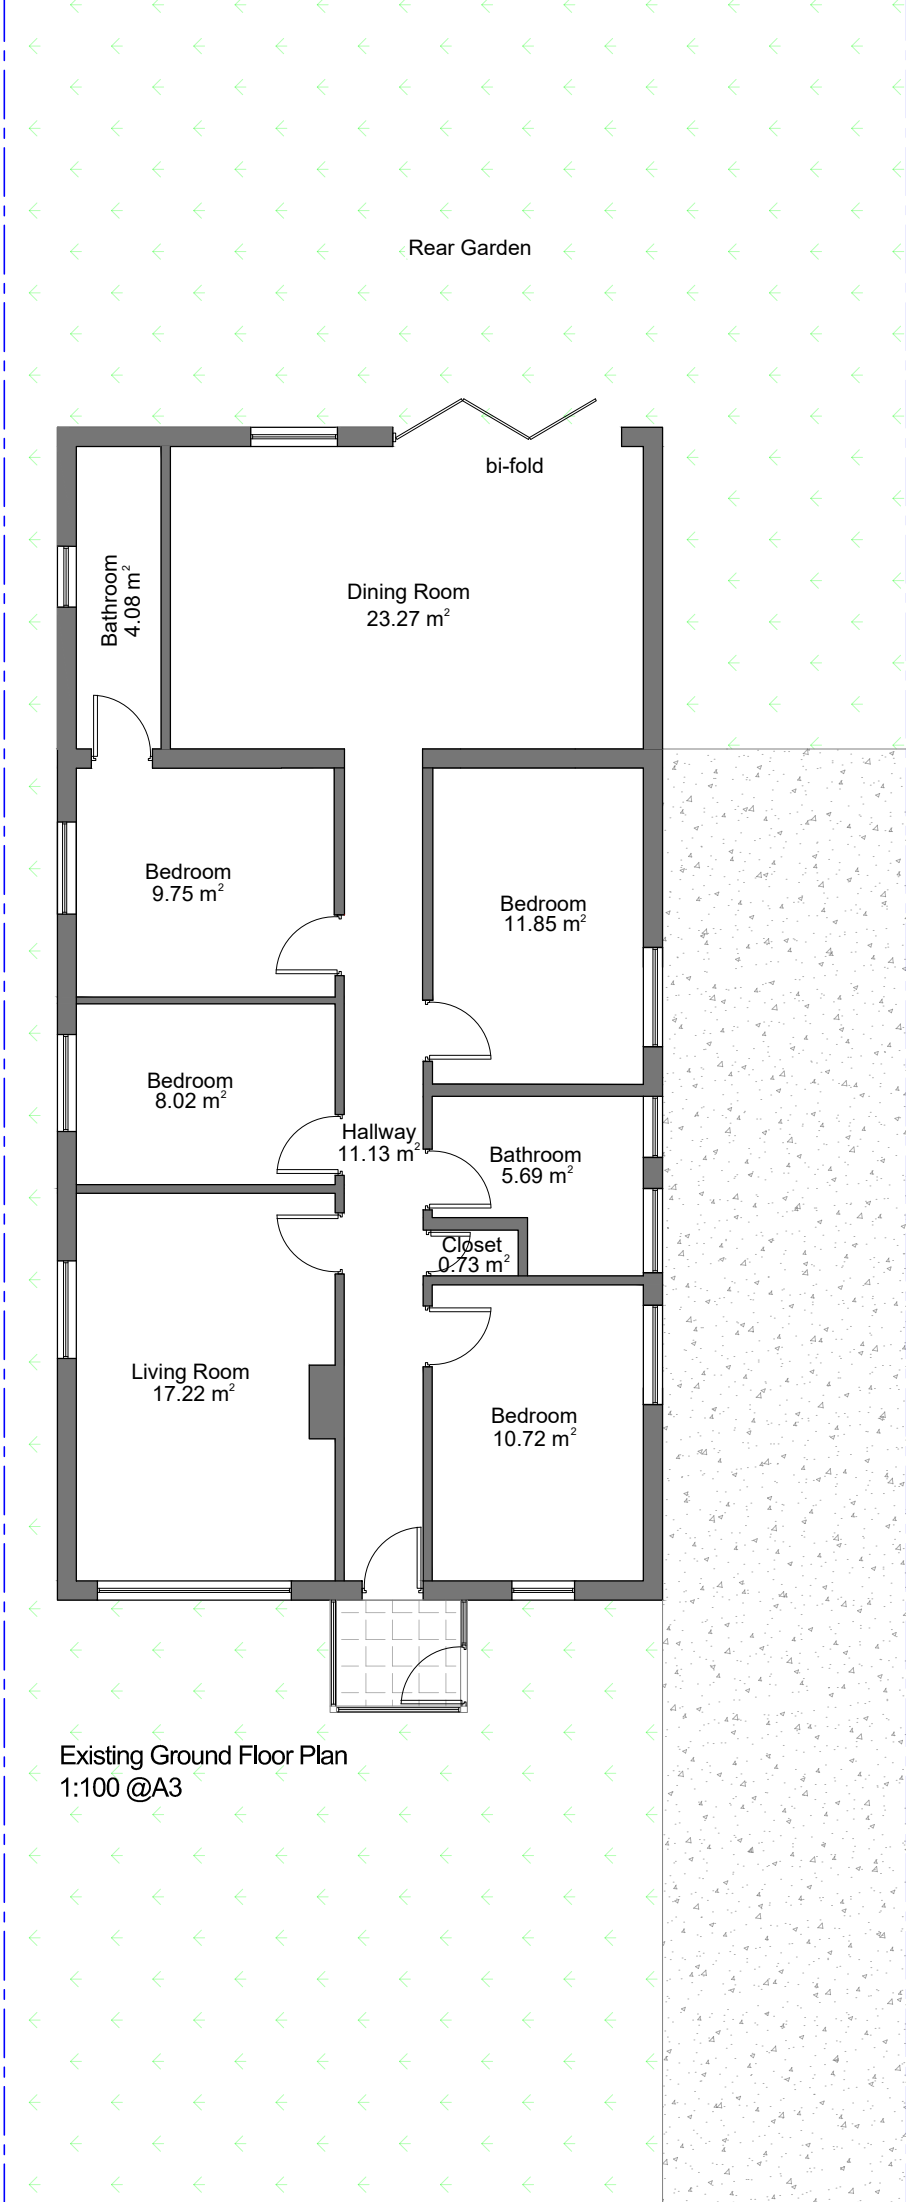


Existing Ground Floor Plan
1:100 @A3

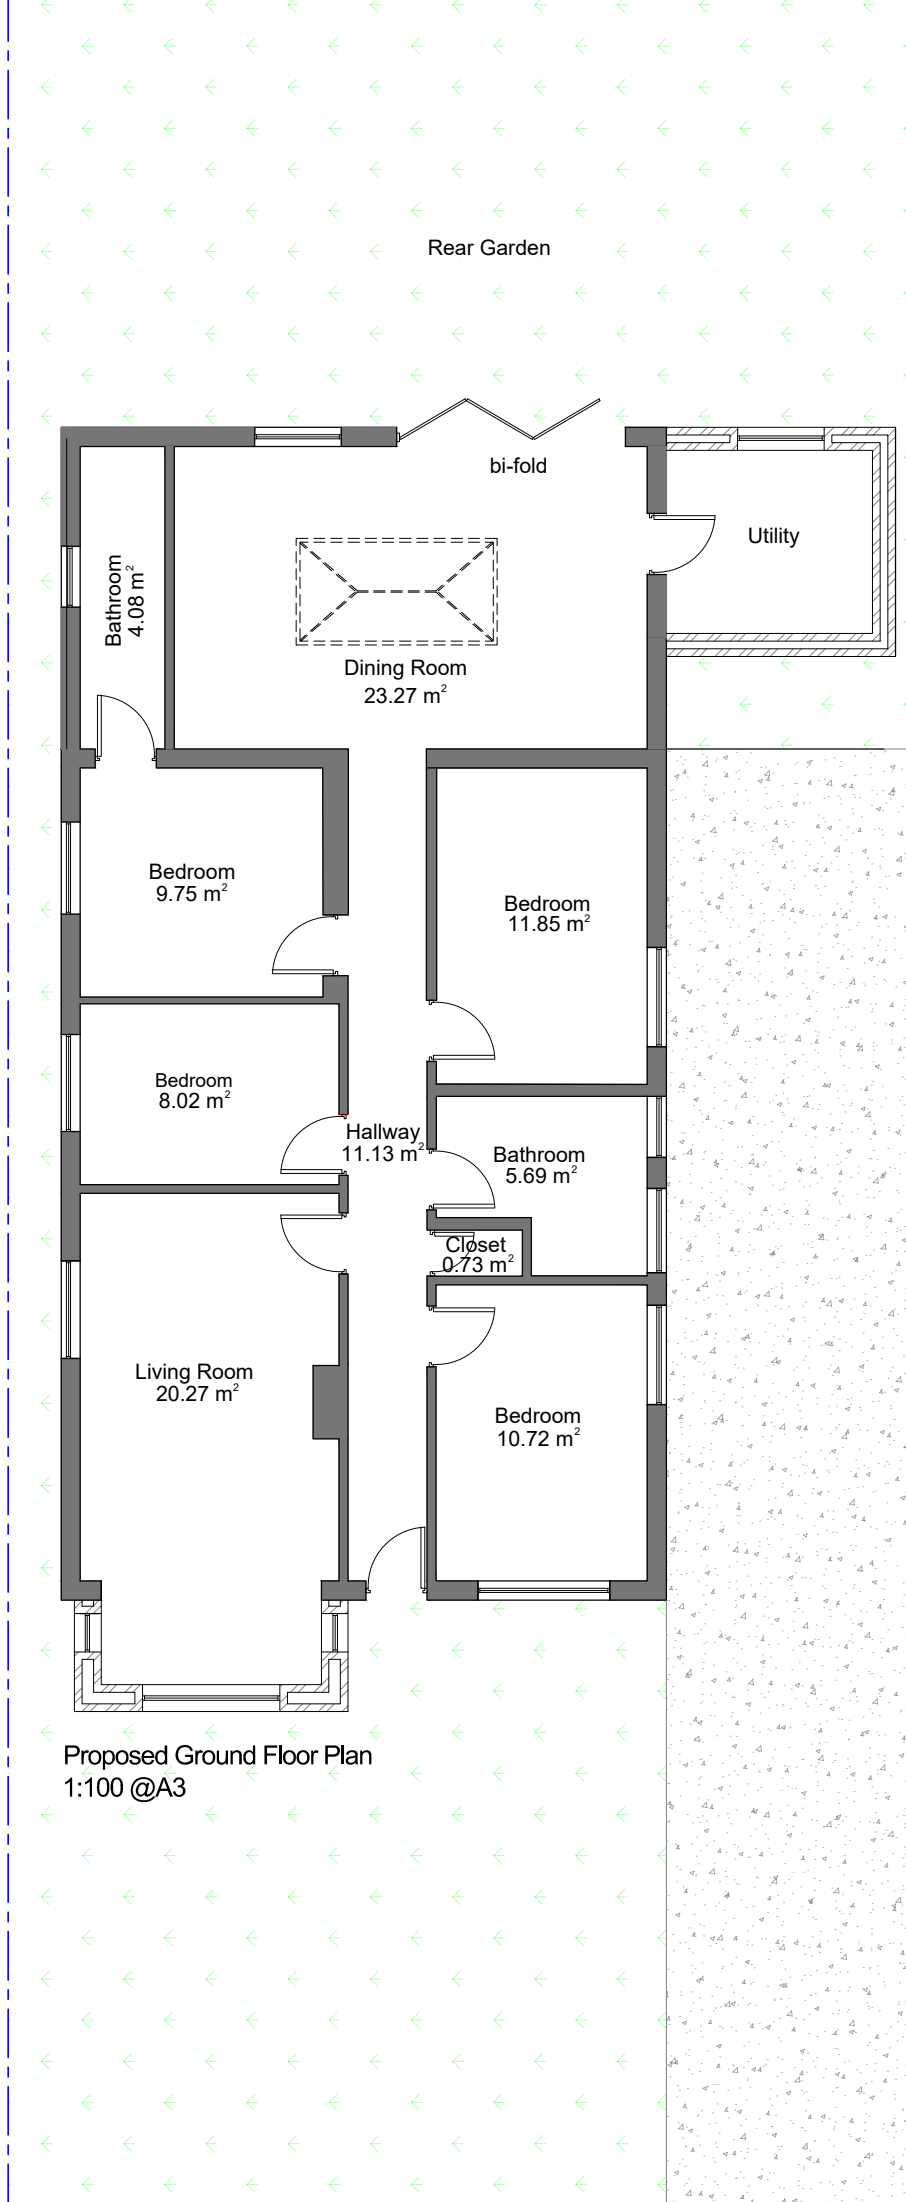

Proposed Ground Floor Plan
1:100 @A3

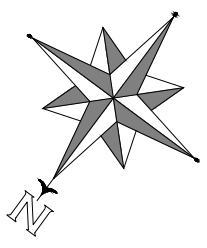

0 5m

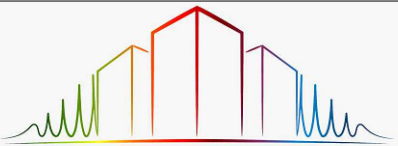

NA PLANNING LTD

19 St James Park road, Shirley,
Southampton, SO16 6HL
TEL: 077 4569 6432
E-MAIL: info@naplanning.co.uk
WEB: www.naplanning.co.uk

Project		
78 Upper Street Helens Road		
Drawing		
Front & Side Extension		
Title		
Existing And Proposed Ground Floor Plans		
Drawing Status:		
Scale	Drawn	Date
1:100 @ A3	N.ALI	09.12.2022
Project	Page	Revision
308	03	P4