



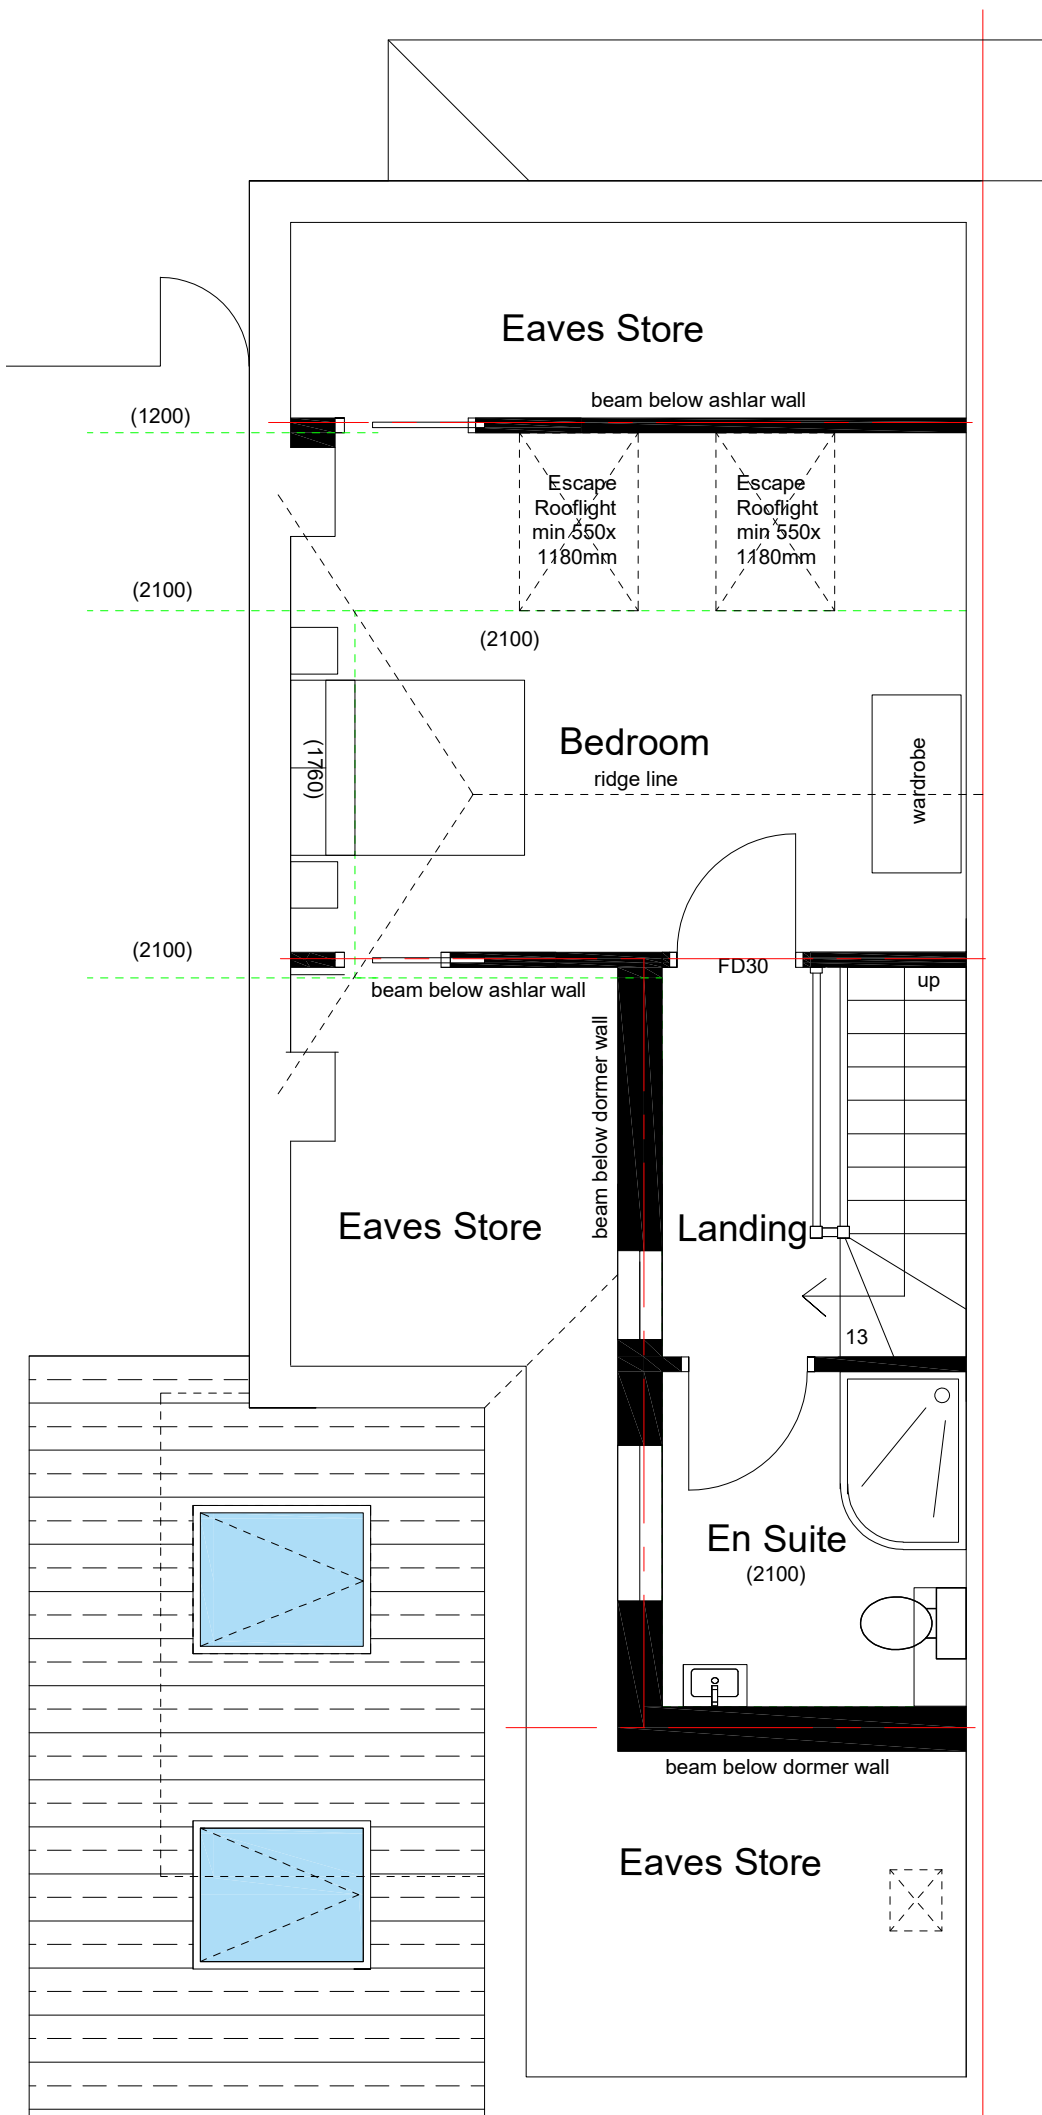

Proposed Roof Layout 1:50

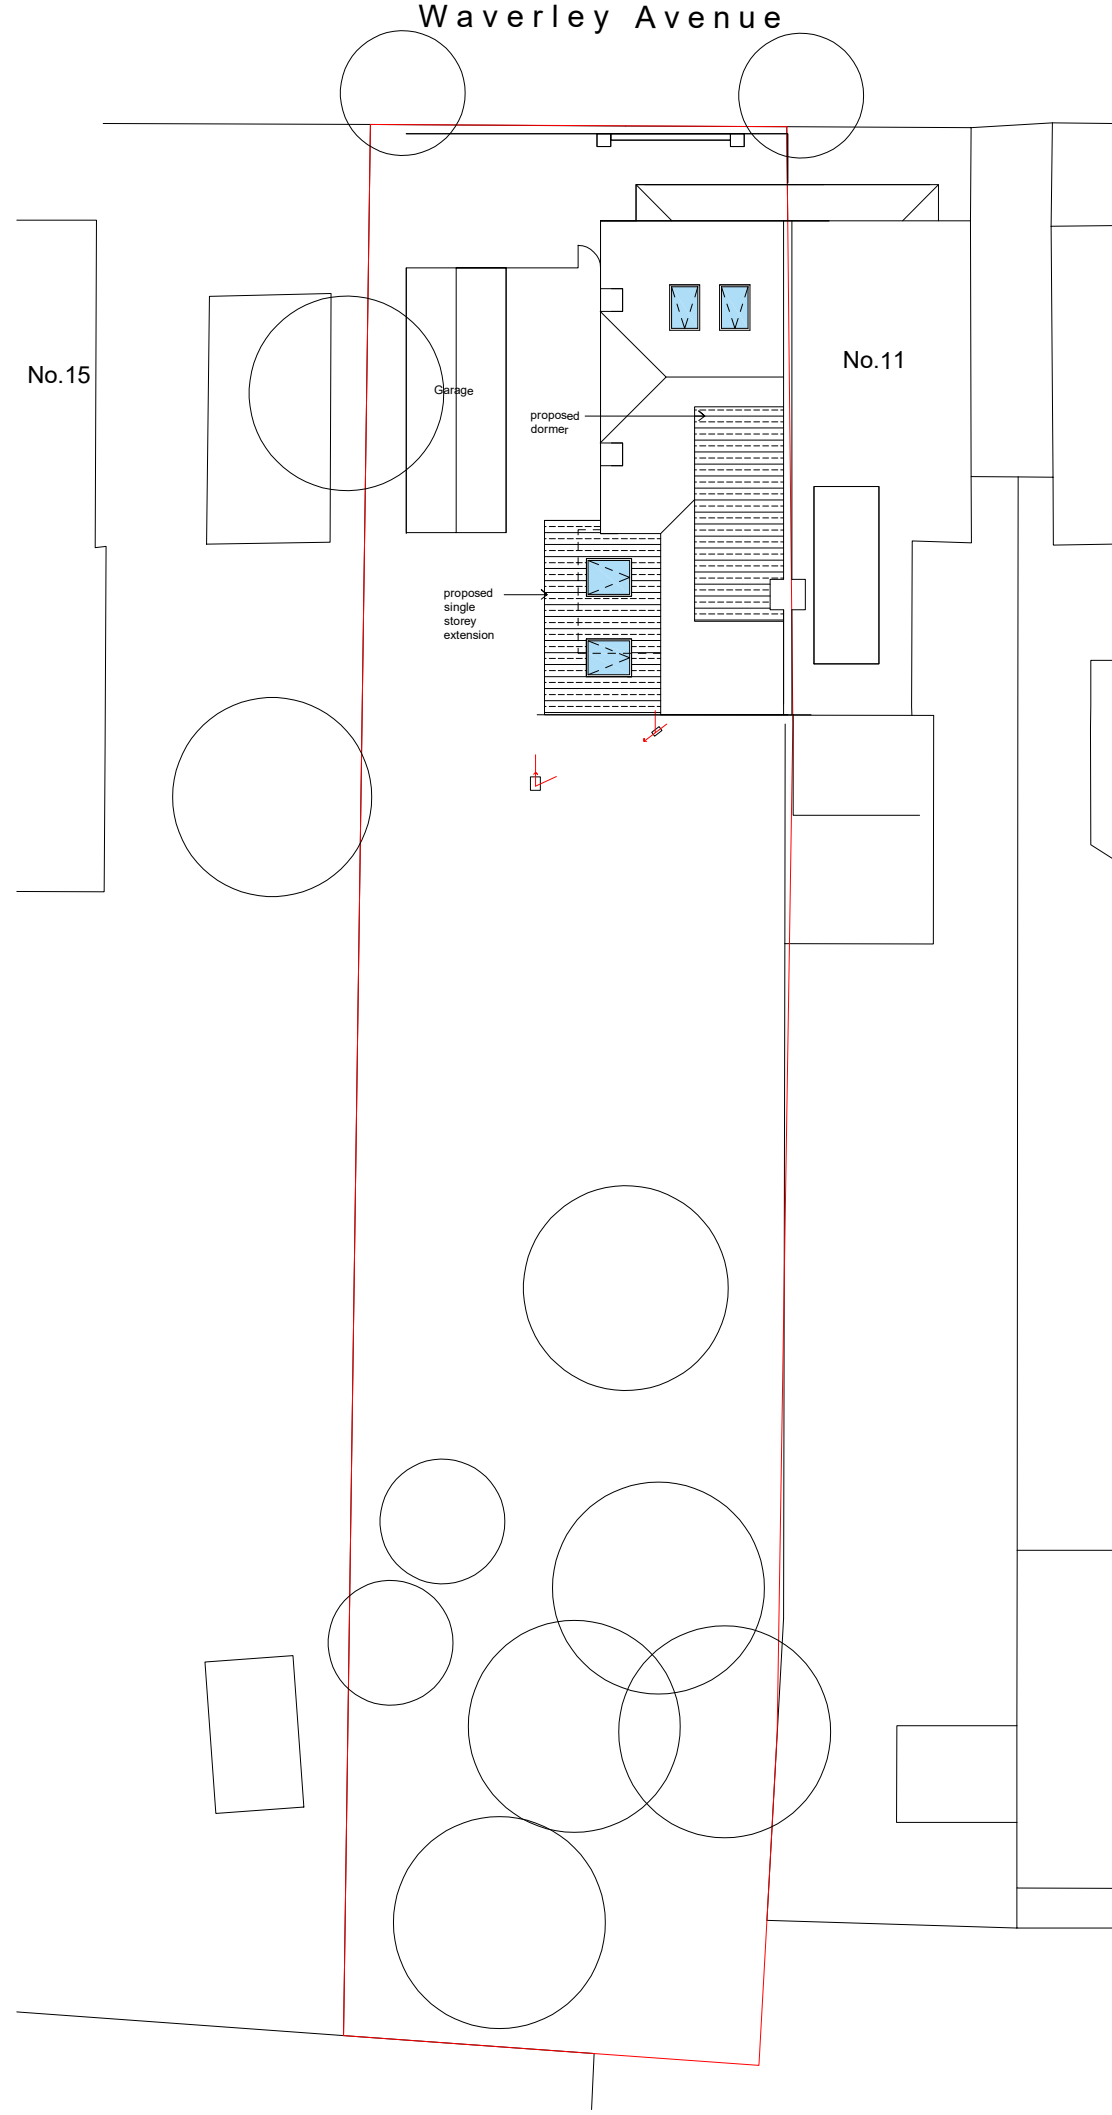


Proposed Site Layout 1:200

Scale 1:50



Scale 1:200

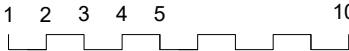

GM Architects Tel: +44 (0) 7825346084 Email: gregmann2008@yahoo.co.uk		
Client/Project Mr & Mrs Steaggles 13 Waverly Avenue, Netley		
Drawing Title Proposed Details 2		
Date 22.09.2022	Drawn By GM	Scale 1:50 / 1:200
Drawing Status PLANNING		
Drawing No. 06151 00.03		Rev -