



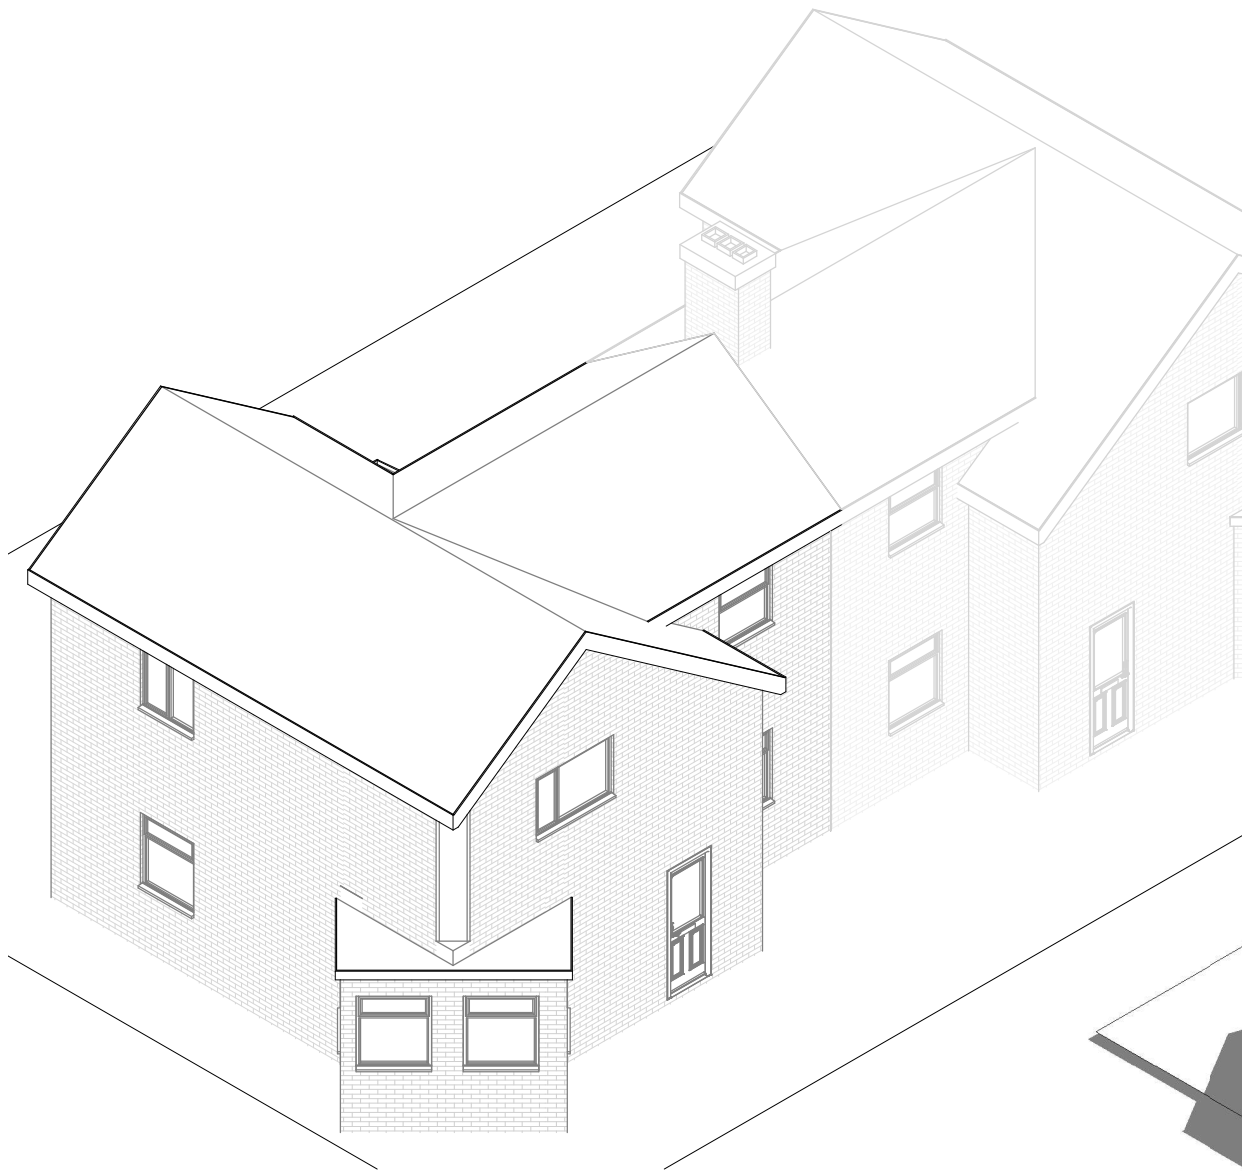

Existing 3D 1

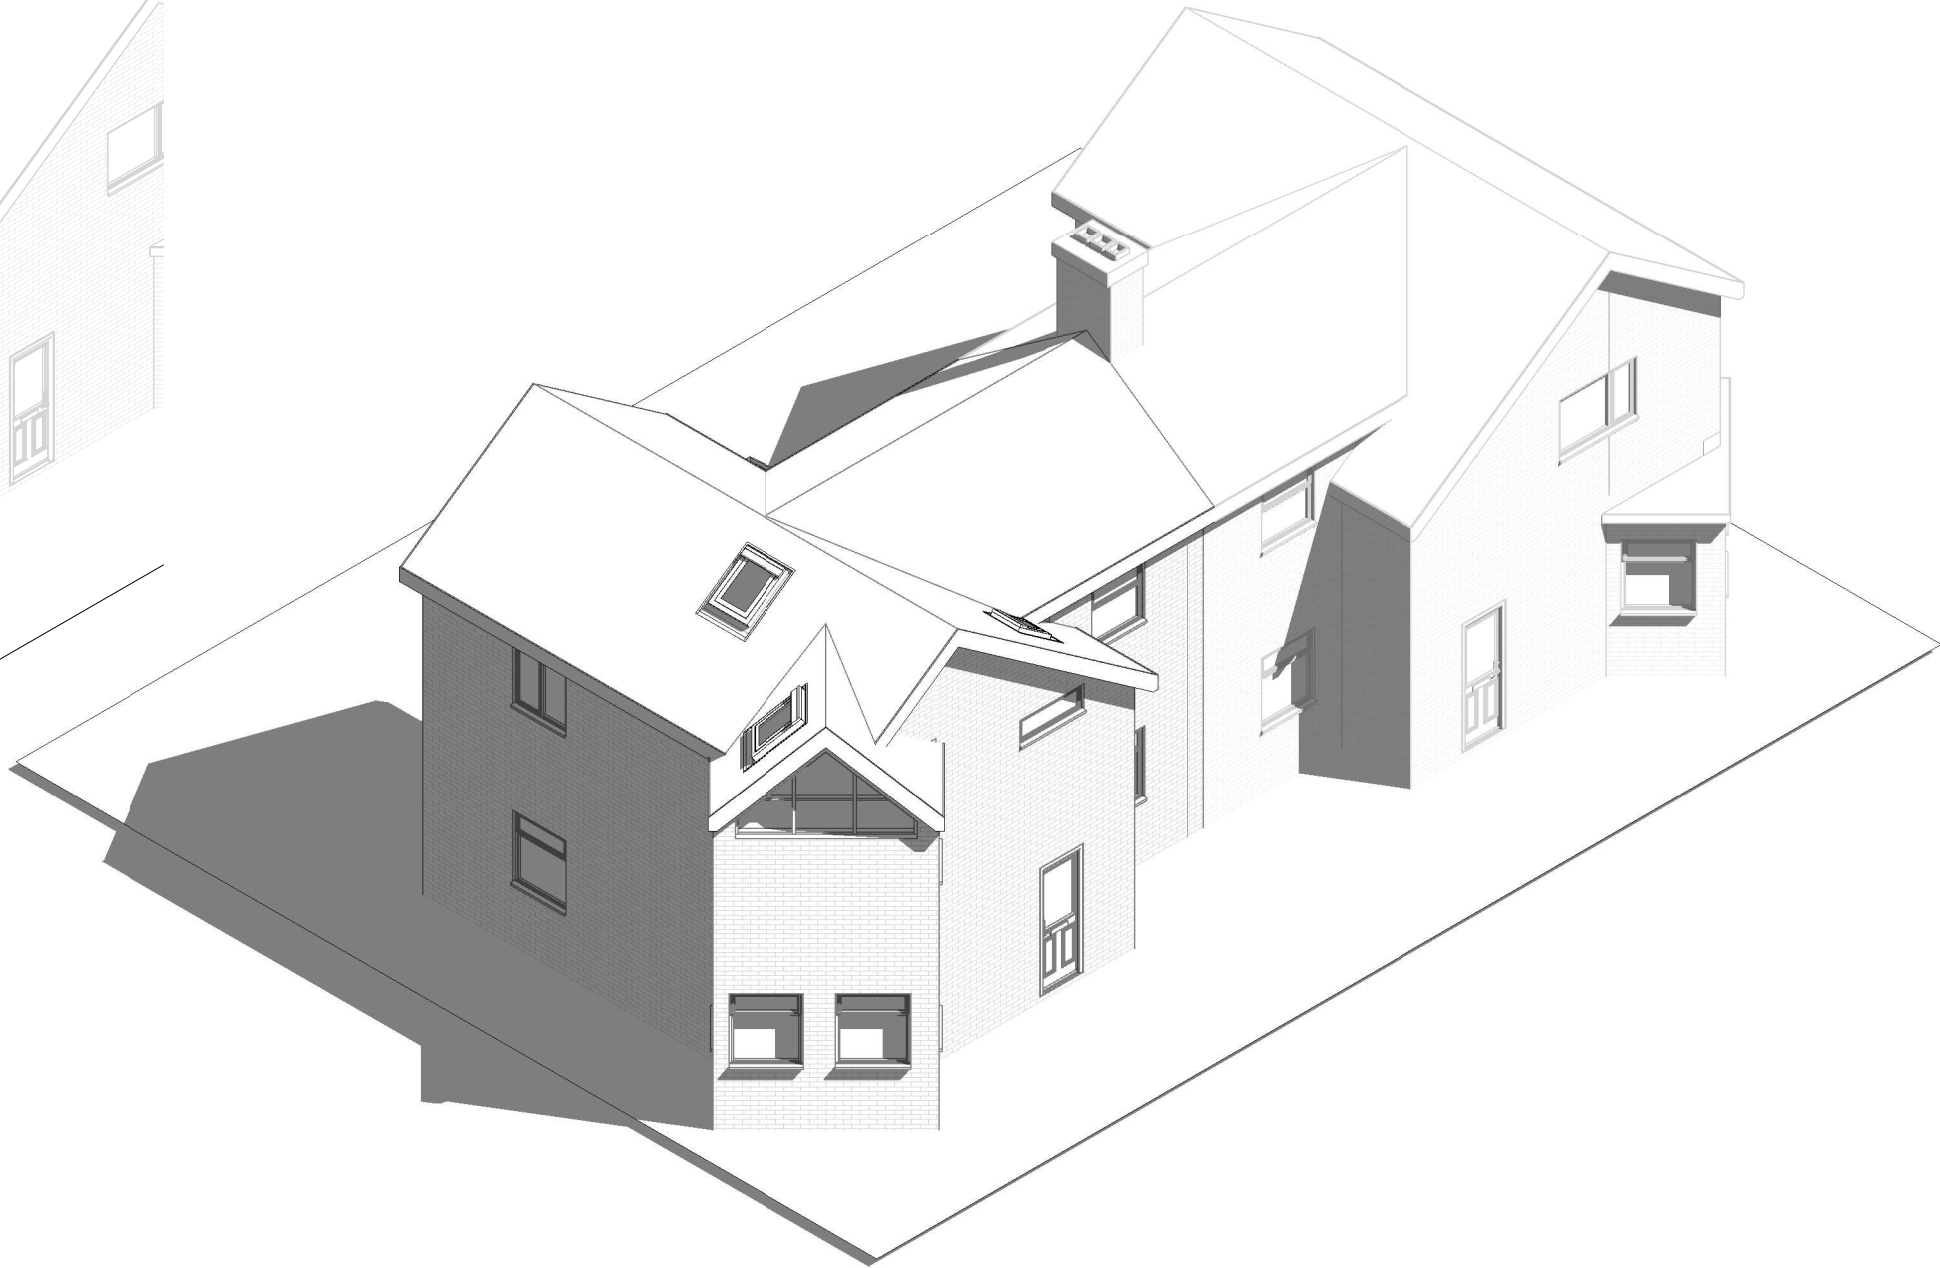

Proposed 3D 1

1:500							50
1:200							20
1:100							10
1:50							5



parkers

executive

design

All measurement to be checked on site prior to any commenment
(C) Copyright of Parkers Design (Southern) Limited. Any reproduction of these drawings will require written authority from the copyright owner.

Parkers Design Limited - The Studio @ 90, PO9 2PR
www.pexd.co.uk - info@parkersdesign.com - 07776 008822

PROJECT

233 Twyford Road SO50 4HT

SHEET

3D 1

CLIENT

Rayne

Date

Issue Date

Scale (@ A3)

Drawn by

SW

DRAWING NUMBER

REV

Checked by

SR

P 6