





Existing 3D 3

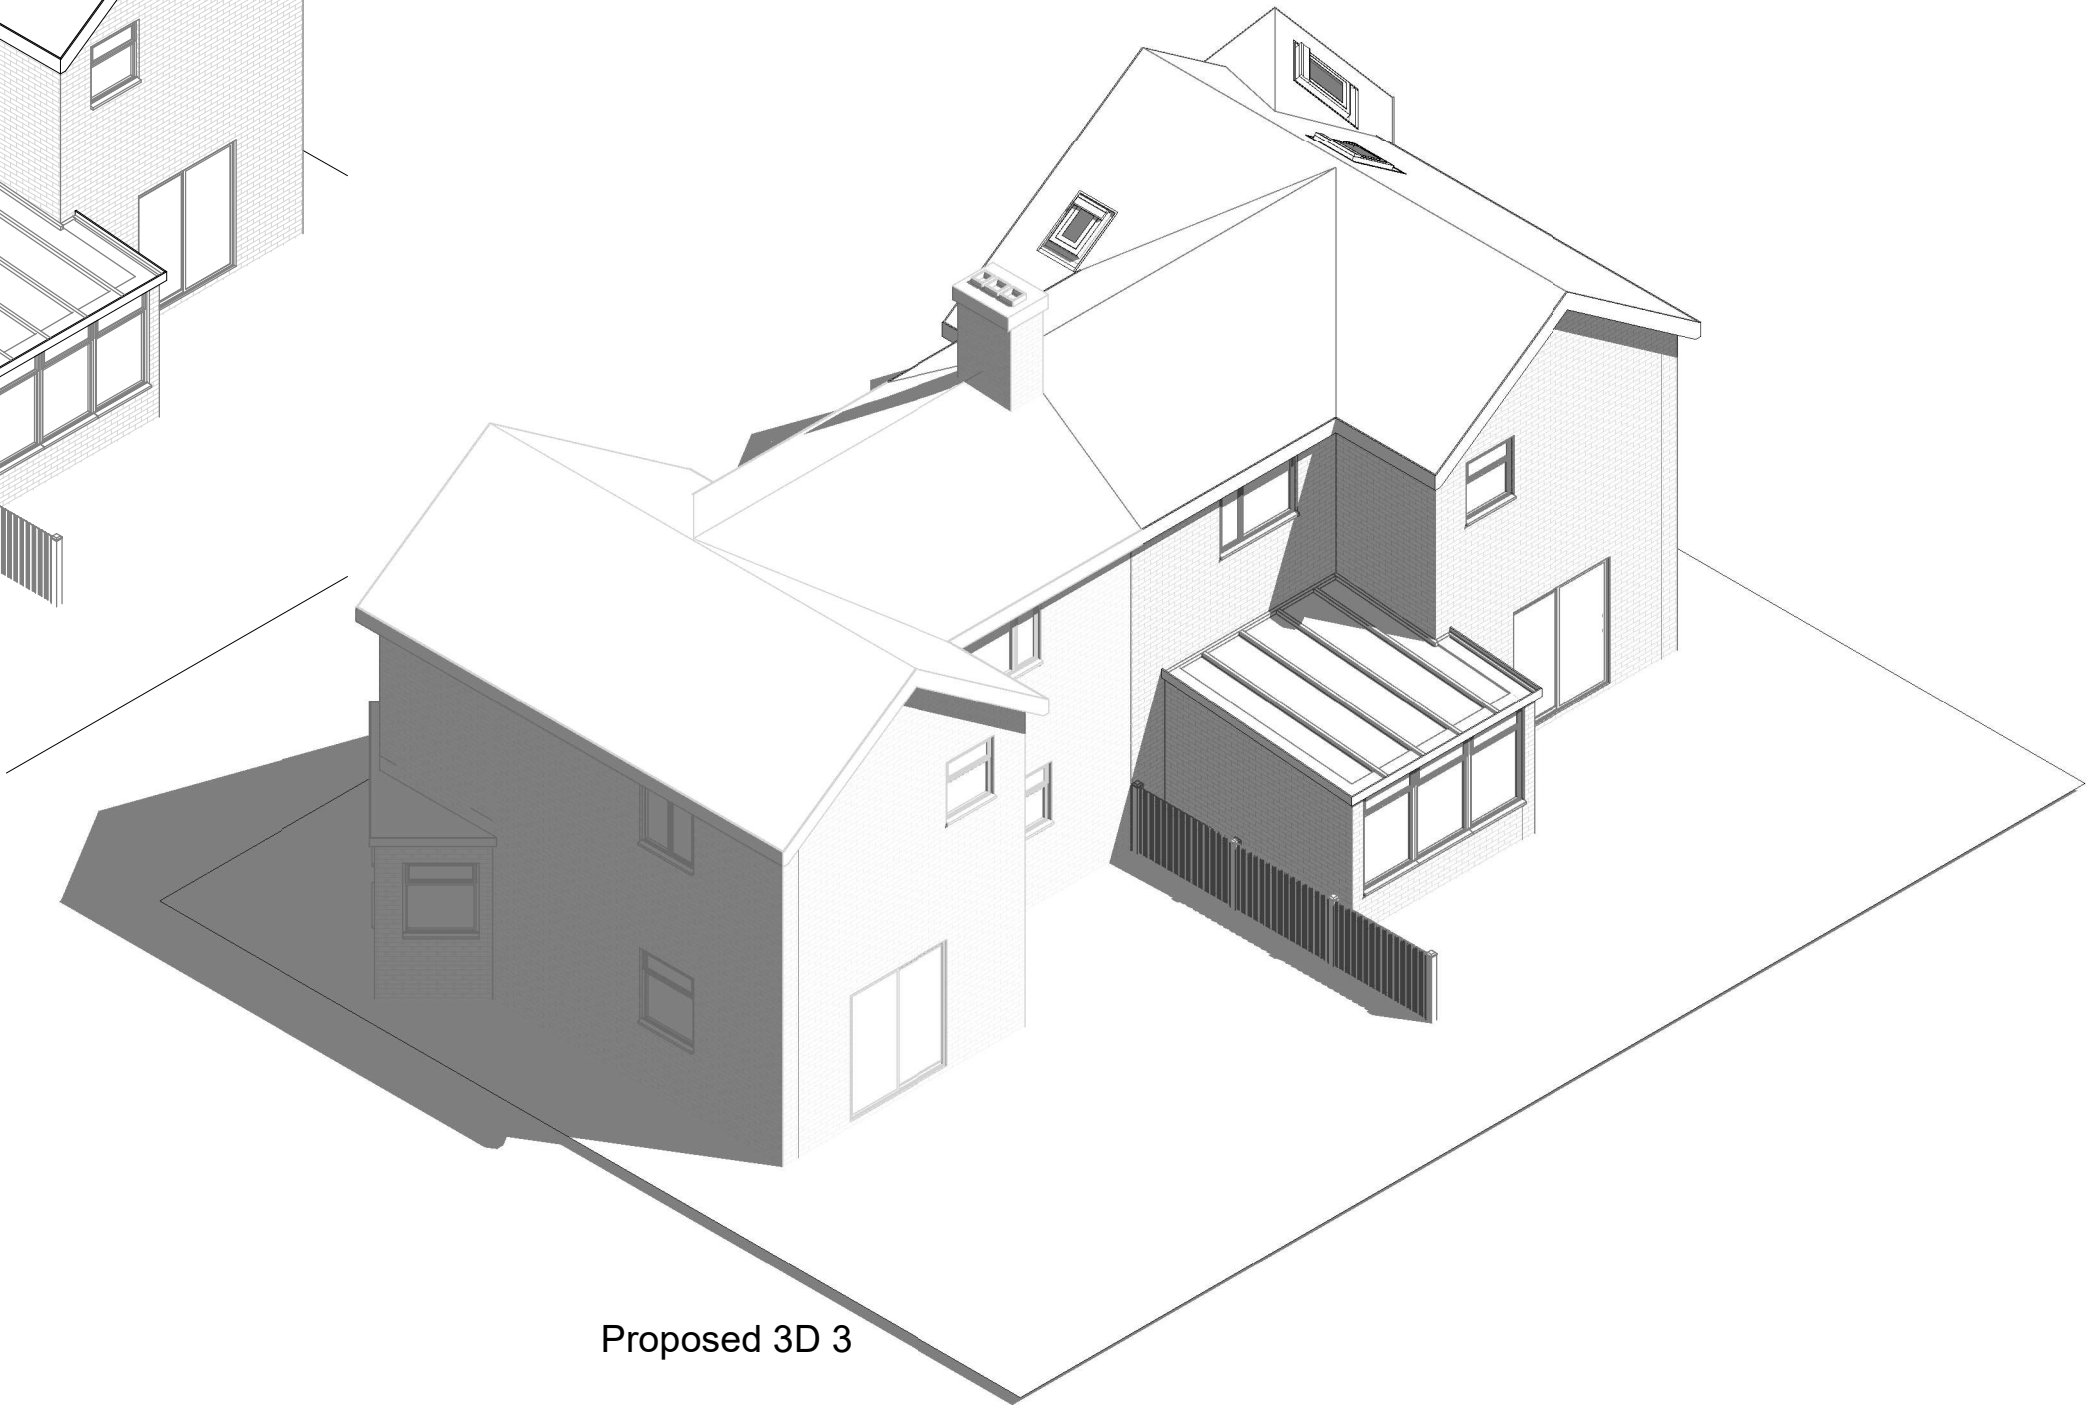

Proposed 3D 3

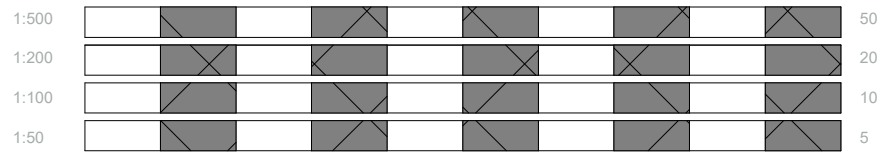

pd

parkers

executive

design

All measurement to be checked on site prior to any commenment
(C) Copyright of Parkers Design (Southern) Limited. Any reproduction of these drawings will require written authority from the copyright owner.

Parkers Design Limited - The Studio @ 90, PO9 2PR
www.pexd.co.uk - info@parkersdesign.com - 07776 008822

PROJECT	233 Twyford Road SO50 4HT		
SHEET	3D 3		

CLIENT				Rayne	
Date	Issue Date		Scale (@ A3)		
Drawn by	SW	DRAWING NUMBER		REV	
Checked by	SR	P 8			