



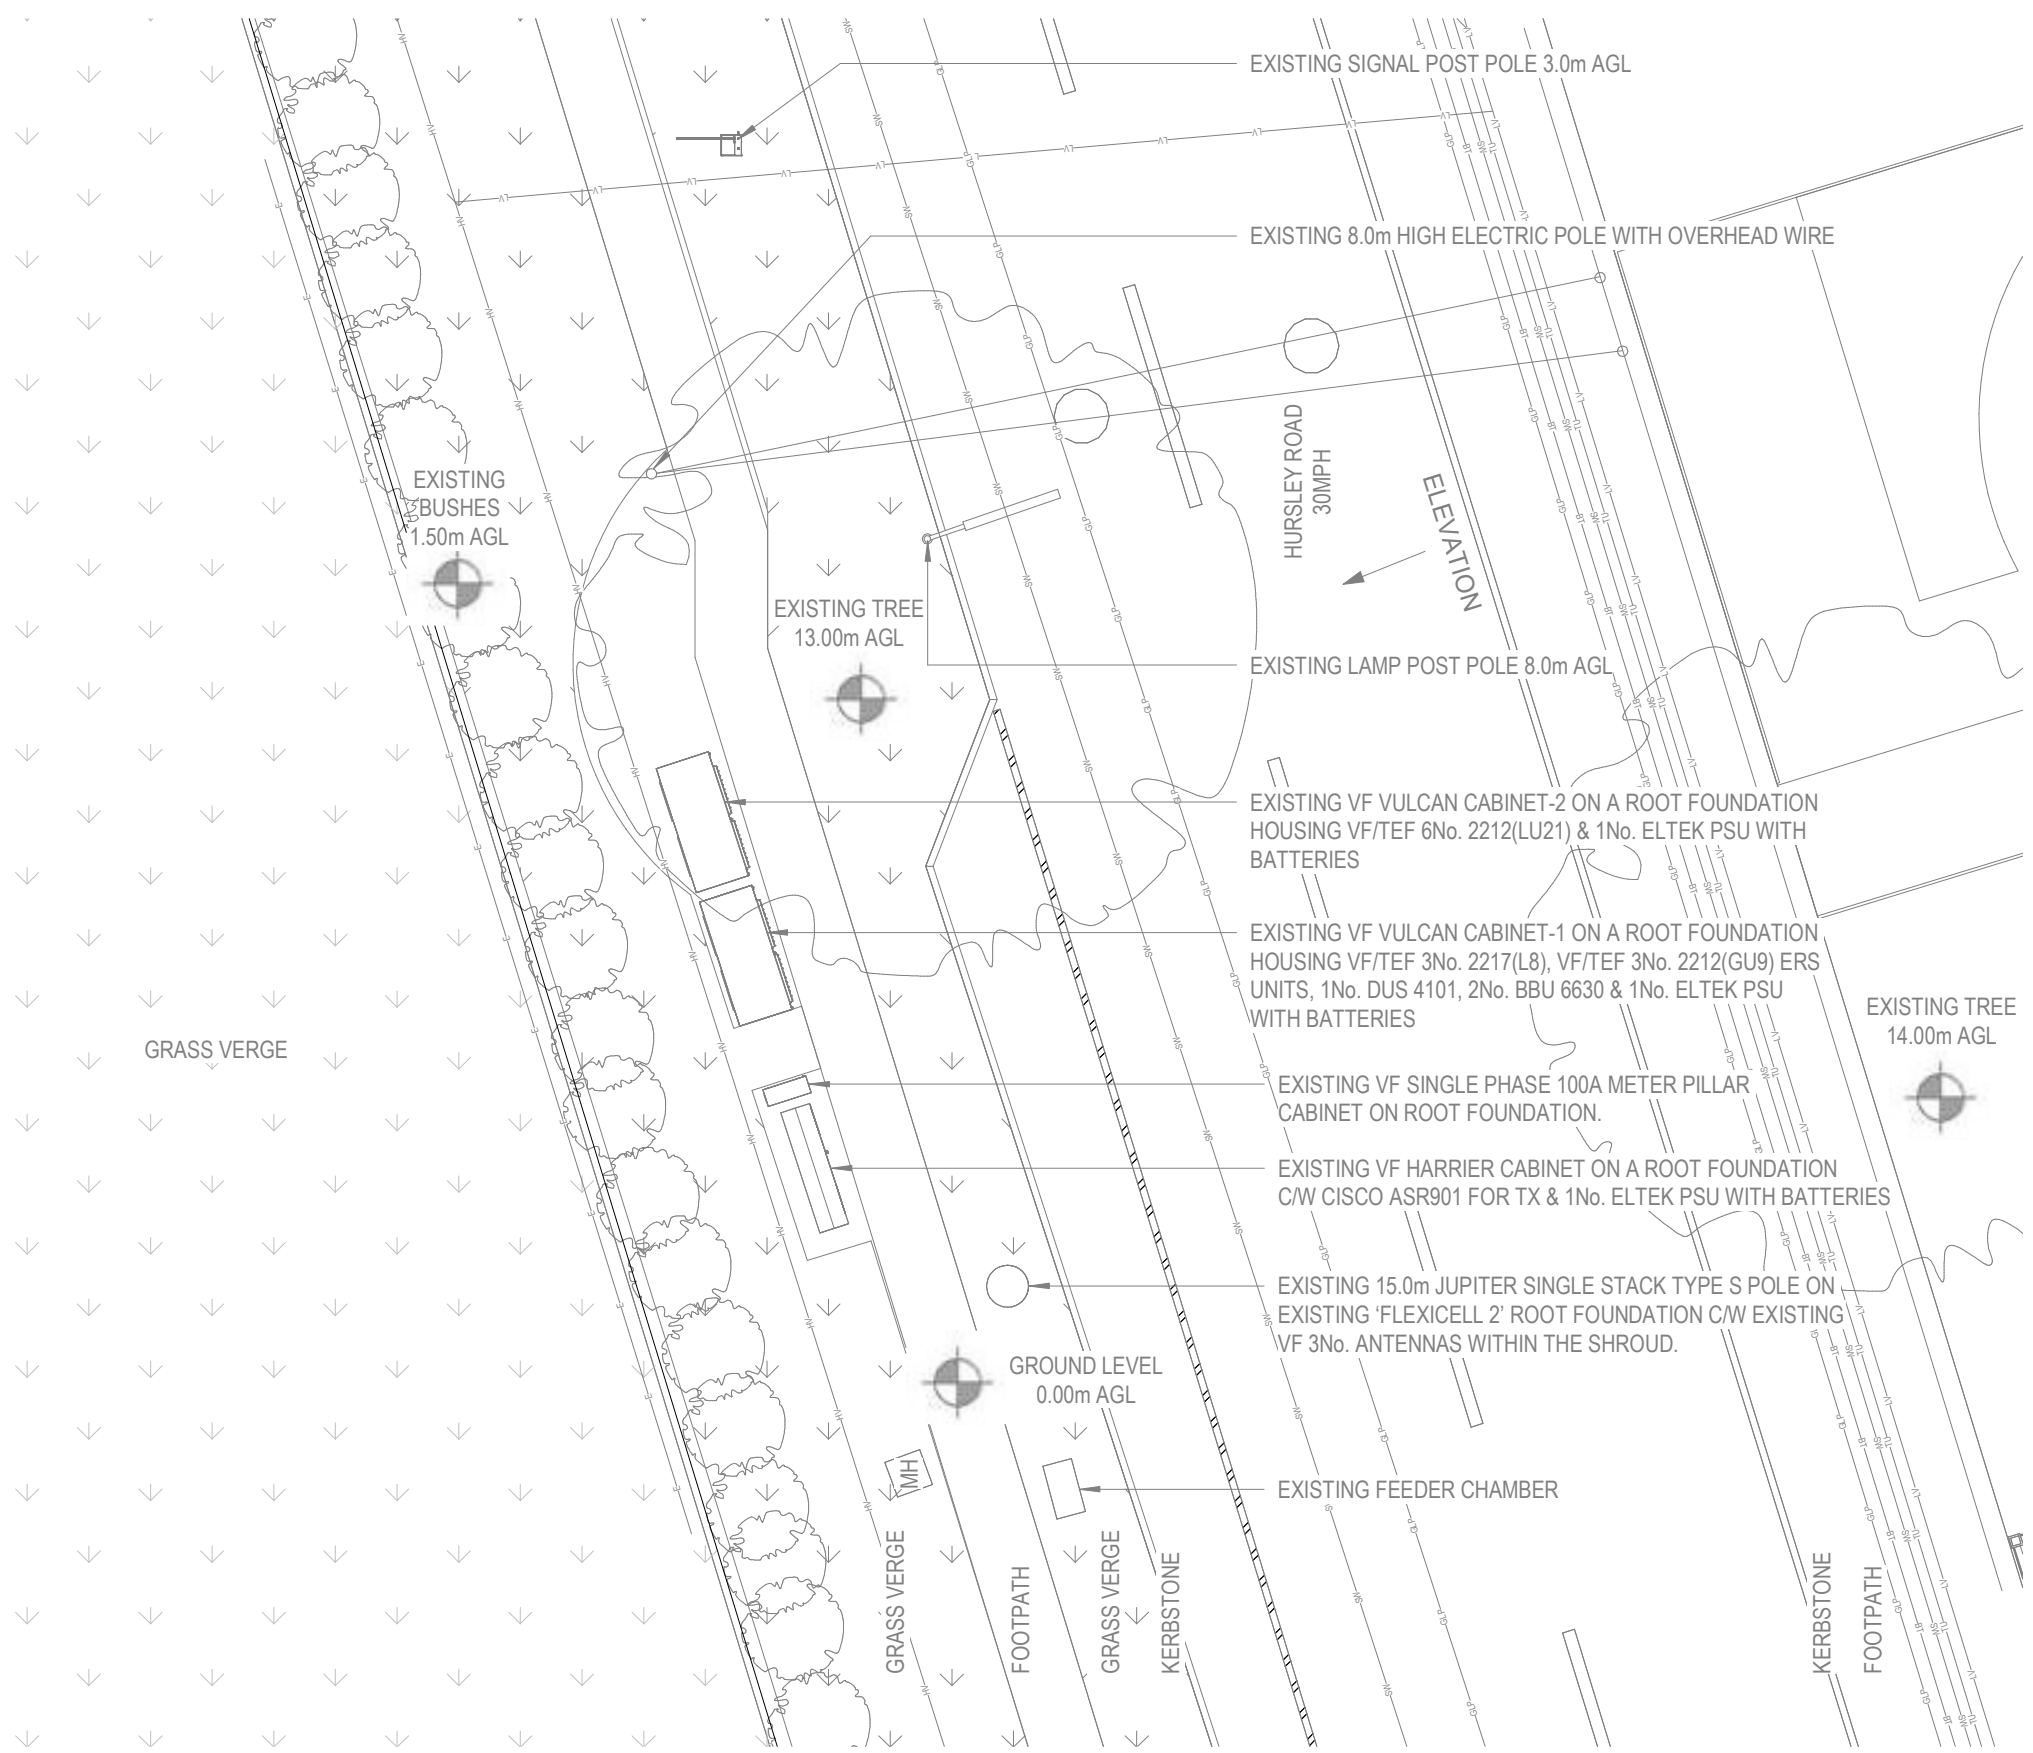

EXISTING SITE LAYOUT

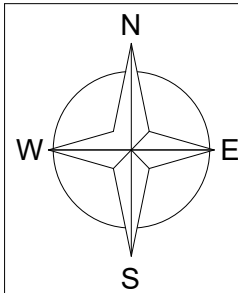

1. ALL DIMENSIONS ARE IN mm UNLESS NOTED OTHERWISE
2. DRAWING TO SCALE WHEN PRINTED AT A3

N.G.R.	E: 442927 N: 121589			
--------	---------------------	--	--	--

NOTES:-

EXISTING U/G SERVICES KEY	
—HV—HV—HV—	POWER LINE HV
—LV—LV—LV—	POWER LINE LV
—E—E—E—	SERVICES
—GLP—GLP—GLP—	GAS LOW PRESSURE
—GMP—GMP—GMP—	GAS MEDIUM PRESSURE
—GHP—GHP—GHP—	GAS HIGH PRESSURE
—FW—FW—FW—	POTABLE WATER
—FW—FW—FW—	FOUL SEWER
—CSEW—CSEW—CSEW—	SW GRAVITY SEWER
—SW—SW—SW—	SURFACE WATER SEWER
—TU—TU—TU—	TELECOM
—BT—BT—BT—	BRITISH TELECOM
—CTV—CTV—CTV—	CABLE
—EA—EA—EA—	ABANDONED PIPE
—?—?—?—	UNIDENTIFIED

A	Issued for Approval	SS	SDUI	10.10.22
Rev.	MODIFICATION	BY	CH	DATE

ERICSSON
SDU IND TEAM

vodafone
SEAL_5G(DSS)

Cell Name			Opt.
LEIGH			A
Cell ID No			
CTIL	VF	TEF	
E302945			
13305723	80509_11	18376	

Site Address / Contact Details

HURSLEY ROAD SF,
OFF HURSLEY ROAD,
CHANDLERS FORD, EASTLEIGH,
HAMPSHIRE,
SO53 1JN

Drawing Title: EXISTING SITE LAYOUT

Purpose of issue:		Dwg Rev:
PLANNING		
Drawing Number: 200		A
Surveyed By: SF	Original Sheet Size: A3	Pack Issue:
Drawn: SS	Date: 10.10.22	Date: 10.10.22
Checked: SDUI		B

09-11-2022 15:59:30