


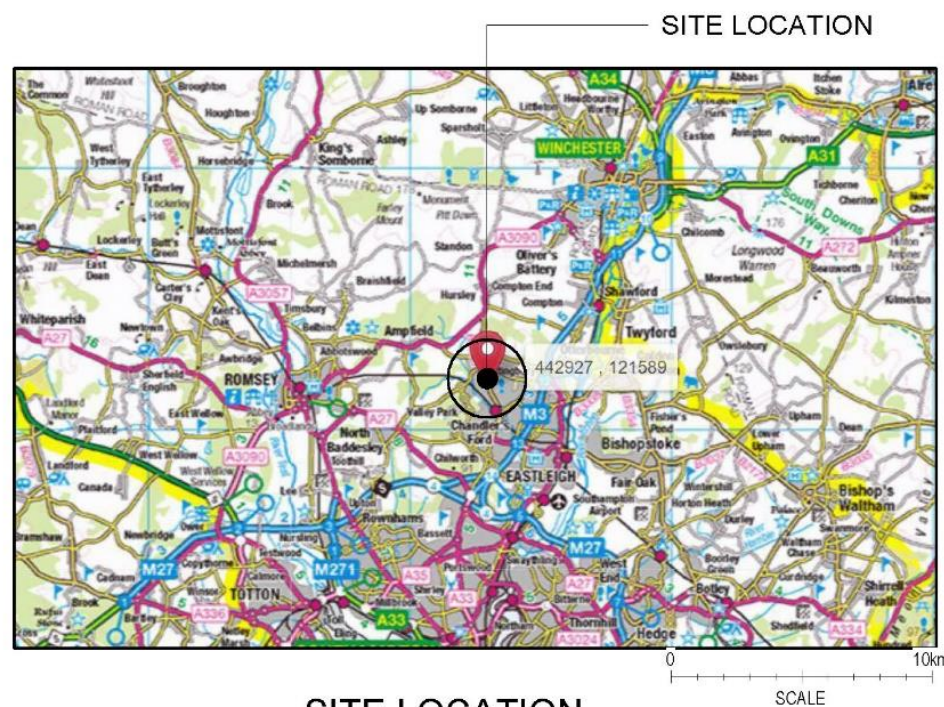


SITE LOCATION

1 : 25000

Ordnance Survey map extract
based upon Landranger map series
with the permission of the Controller of
Her Majesty's Stationery Office
Licence No. 0100023487
Crown copyright.




SITE PHOTOGRAPH

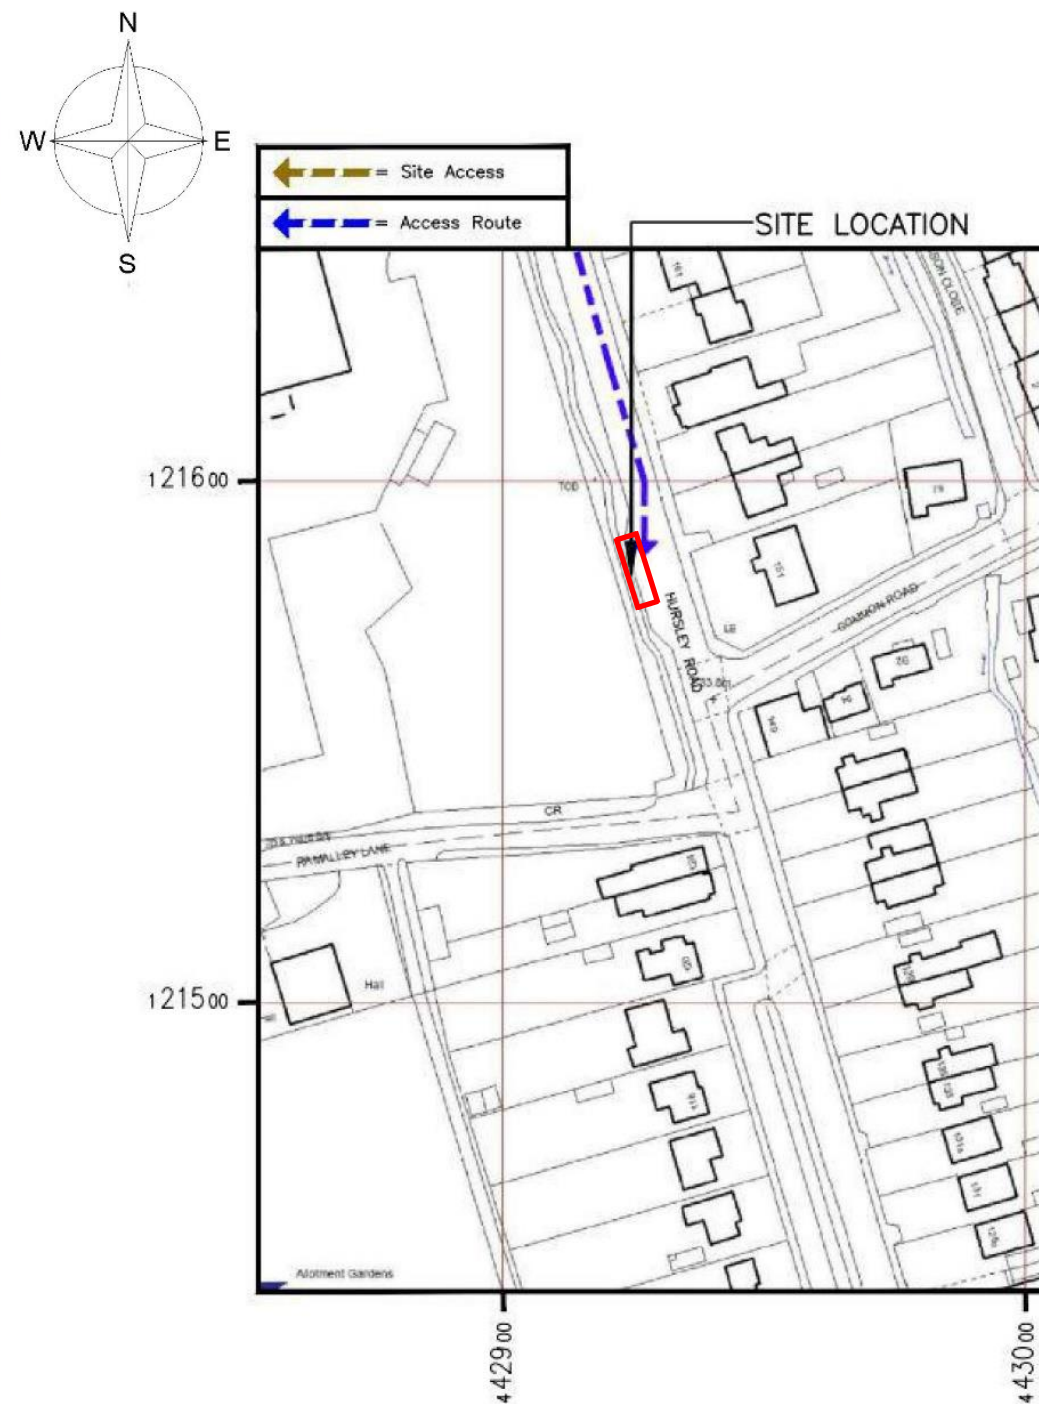

DETAILED SITE LOCATION

1 : 1250

Ordnance Survey map extract
based upon Landranger map series
with the permission of the Controller of
Her Majesty's Stationery Office
Licence No. 0100023487
Crown copyright.

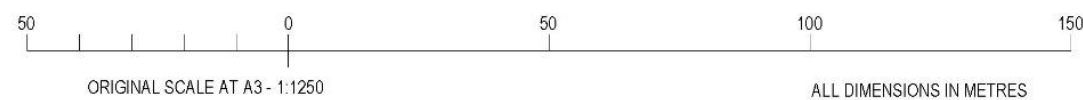

1. ALL DIMENSIONS ARE IN mm UNLESS NOTED OTHERWISE
2. DRAWING TO SCALE WHEN PRINTED AT A3

N.G.R. E: 442927 N: 121589

NOTES:-

DIRECTIONS TO SITE:
FROM THE M3 SOUTHBOUND, JUNCTION 12, TAKE THE
B3043 WINCHESTER ROAD AFTER PASSING OVER THE
M3 TURN LEFT AT THE ROUNDABOUT, THEN TAKE THE
FIRST RIGHT HILTINGBURY ROAD CONTINUE TO THE
JUNCTION WITH THE B3043 HURSLEY ROAD THEN
TURN LEFT THE SITE IS ON THE RIGHT HAND SIDE
APPROX 500 YARDS AT THE REAR OF THE LAYBY.

A	Issued for Approval	SS	SDUI	10.10.22
Rev.	MODIFICATION	BY	CH	DATE


ERICSSON
SDU IND TEAM


vodafone
SEAL_5G(DSS)

Cell Name			Opt.
LEIGH			A
Cell ID No			
CTIL	VF	TEF	
E302945			
13305723	80509_11	18376	

Site Address / Contact Details

HURSLEY ROAD SF,
OFF HURSLEY ROAD,
CHANDLERS FORD, EASTLEIGH,
HAMPSHIRE,
SO53 1JN

Drawing Title:		SITE LOCATION MAPS	
Purpose of issue:		PLANNING	
Drawing Number:		100	
Surveyed By:		SF	
Original Sheet Size:		A3	
Drawn:		SS	
Date:		10.10.22	
Checked:		SDUI	
Date:		10.10.22	
Pack Issue:		B	

These drawings comply with TEF and VF Non-Standard ICNIRP guidelines under Configuration VM4. Designed in accordance with Comerstone document: SDN0009 "ICNIRP Compliance Summary (v5)"

27-10-2022 14:55:11