



TYPICAL ARRANGEMENT OF PIPE JUNCTIONS WITHIN MANHOLES
FIGURE B 13 SEWERAGE SECTOR GUIDANCE APPENDIX C - 'THE CODE'

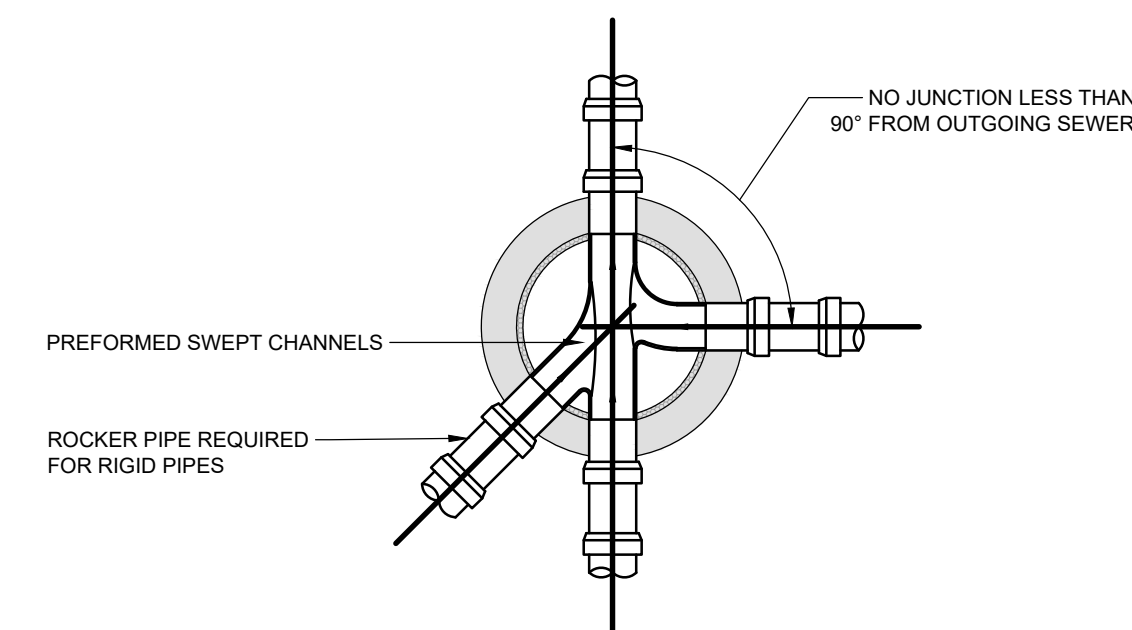

NOMINAL DIAMETER (mm)	MAXIMUM EFFECTIVE LENGTH (m)
150 - 600	0.60
601 - 750	1.00
OVER 750	1.25

MANHOLE DIAMETERS	
NOMINAL INTERNAL DIAMETER OF LARGEST PIPE IN MANHOLE (mm)	MINIMUM NOMINAL INTERNAL DIAMETER OF MANHOLE (mm)
< 375	1200
375 - 450	1350
500 - 700	1500
750 - 900	1800
> 900	CONSULT UNDERTAKER

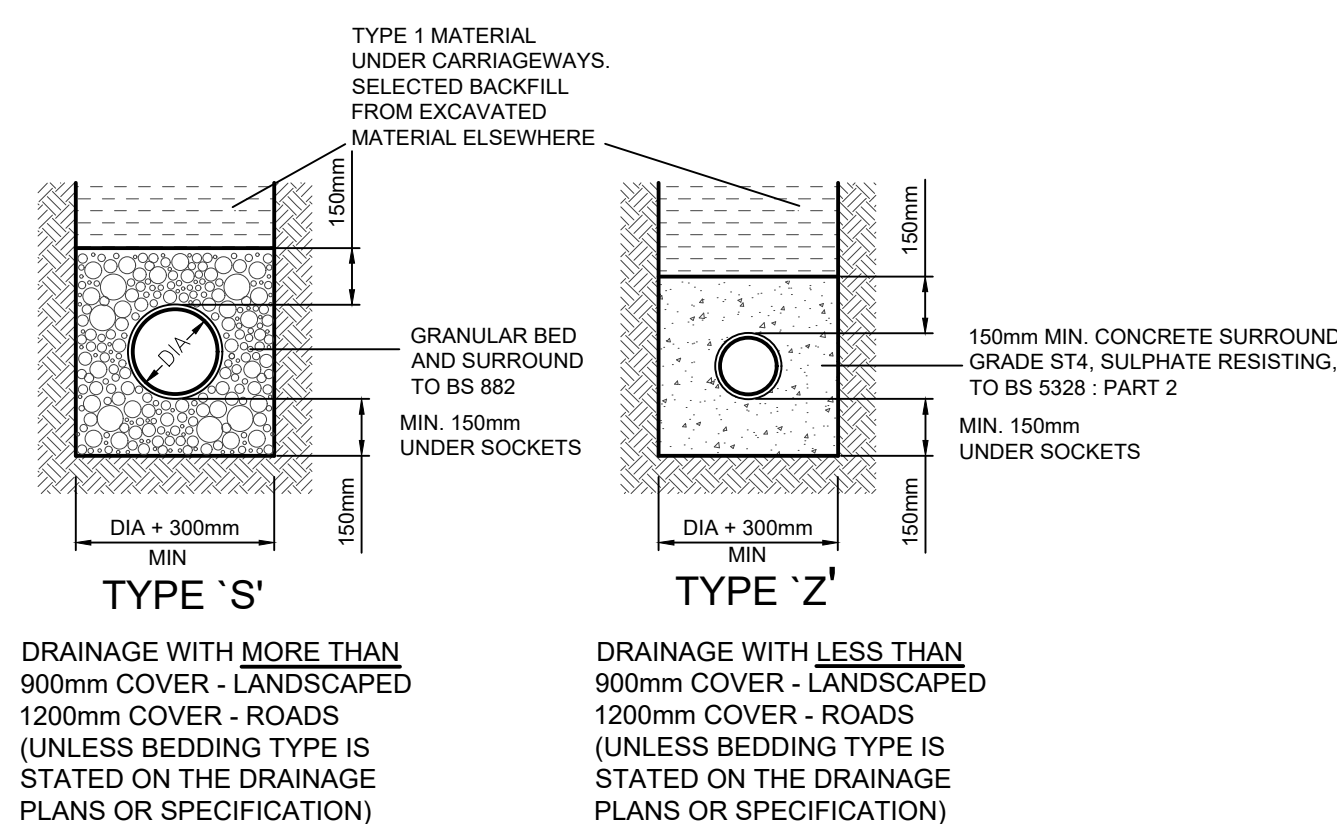

20 THICK FLEXCELL
OR SIMILAR
APPROVED

FLOW

**FLEXIBLE JOINT
DETAIL
FOR SLEEVED PIPES**

(SCALE 1:20)

20 THICK FLEXCELL
OR SIMILAR
APPROVED

FLOW

**FLEXIBLE JOINT
DETAIL
FOR SOCKETED PIPES**

(SCALE 1:20)



P01	21/12/22	PRELIMINARY ISSUE FOR COMMENT	SPB
Rev.	Date	Description	By



Project title	
---------------	--

Drawing title
DRAINAGE DETAILS

Name
Project code / No. | Originator | Zone | Level | Type | Role | Number | Revision
FHL013 - AAL-00-XX-DR-C-0504-P01