


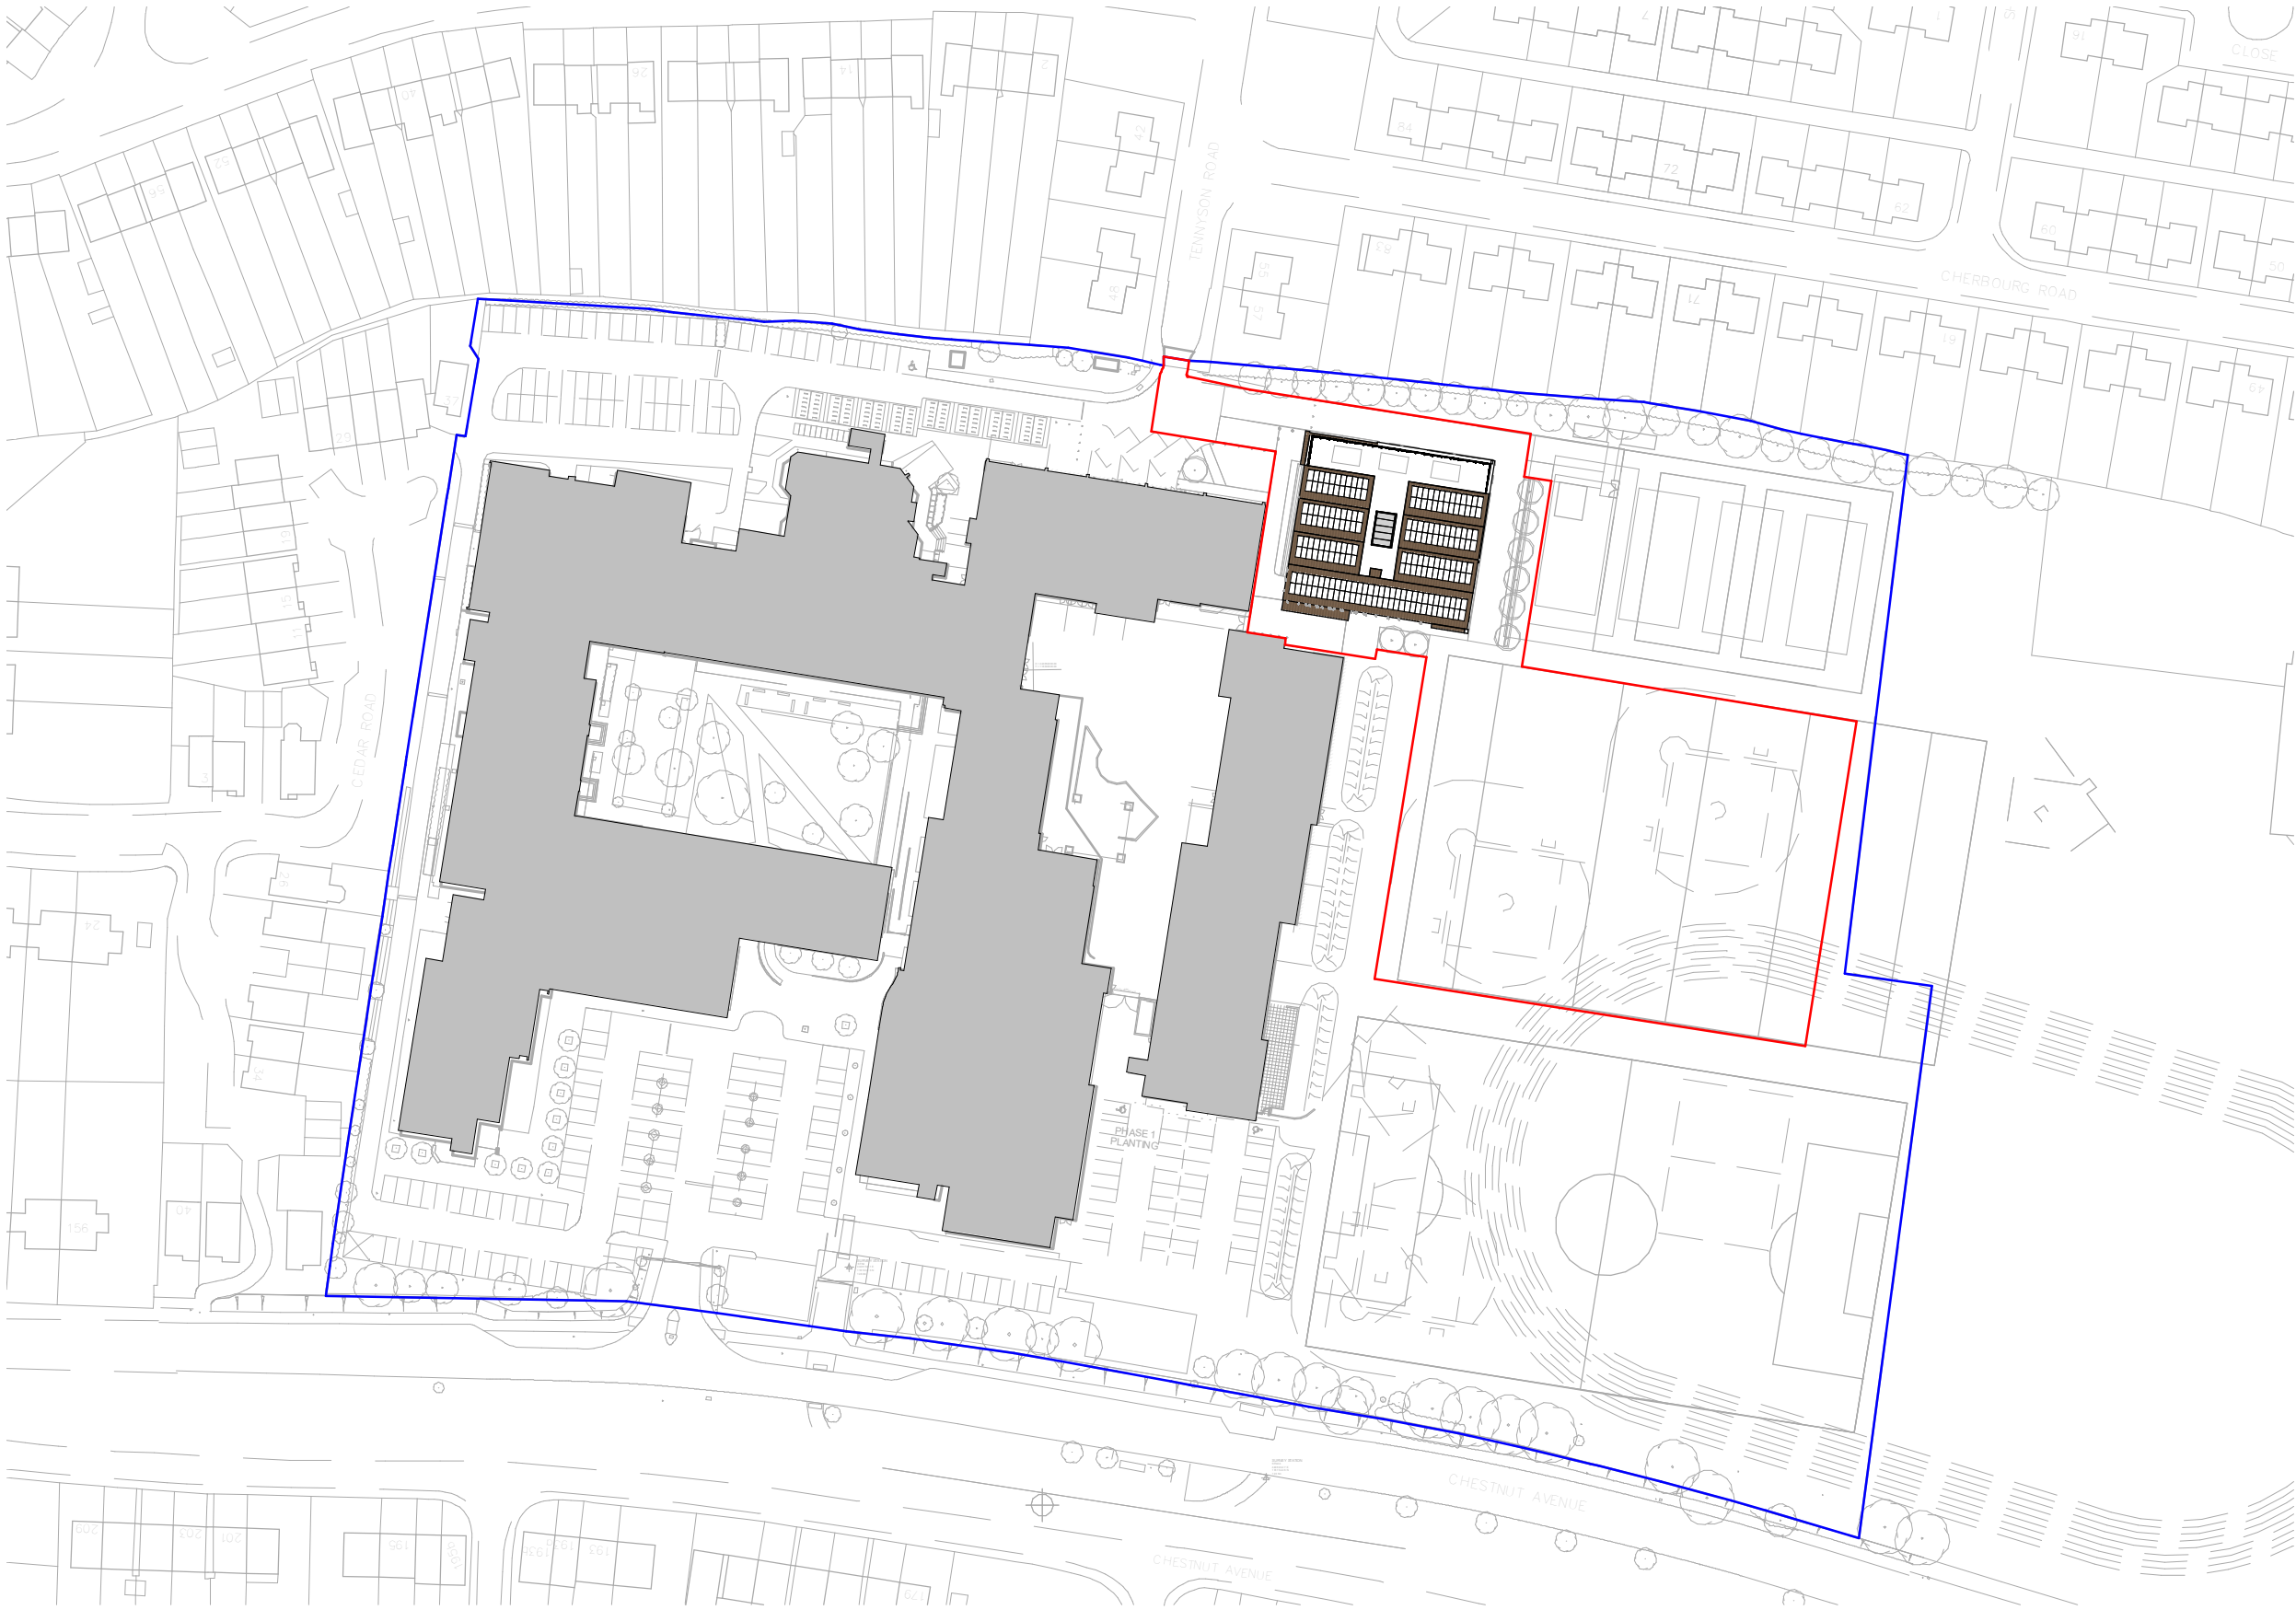

Site Location Plan
1 : 1250

Responsibility is not accepted for errors made by others in scaling from this drawing.
All construction information should be taken from figured dimensions only.

- : Site Boundary
- : Application Boundary = 6,978m²

PL	PL01	16/12/2022	Planning Issue	
STATUS	REV	DATE	DESCRIPTION	
CLIENT				REVISED BY
Barton Peveril College				PT
				CHECKED BY
				TR
				ORIGINATOR NO
				155652

CONSULTANT

STRIDE TREGLOWN

www.stridetreglown.com © Stride Treglown Limited 2020

PROJECT

BPC Art & Design Centre

Chestnut Ave, Eastleigh, SO50 5ZA

DRAWING TITLE		SCALE
Proposed Site Location Plan		1 : 1250@A3
SUITABILITY STATUS		PL : Authorized and accepted
DRAWING USAGE:		Planning Issue
PROJECT - ORIGINATOR - VOLUME - LEVEL - TYPE - ROLE - CLASS - NUMBER		STATUS_REVISION
155652-STL-00-ZZ-DR-A-01001		PL_PL01

